

Elevations

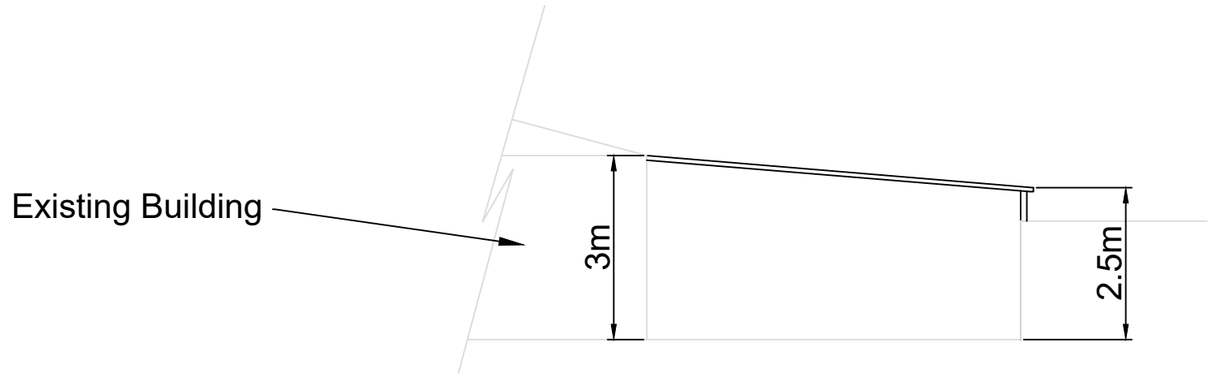

East Elevation

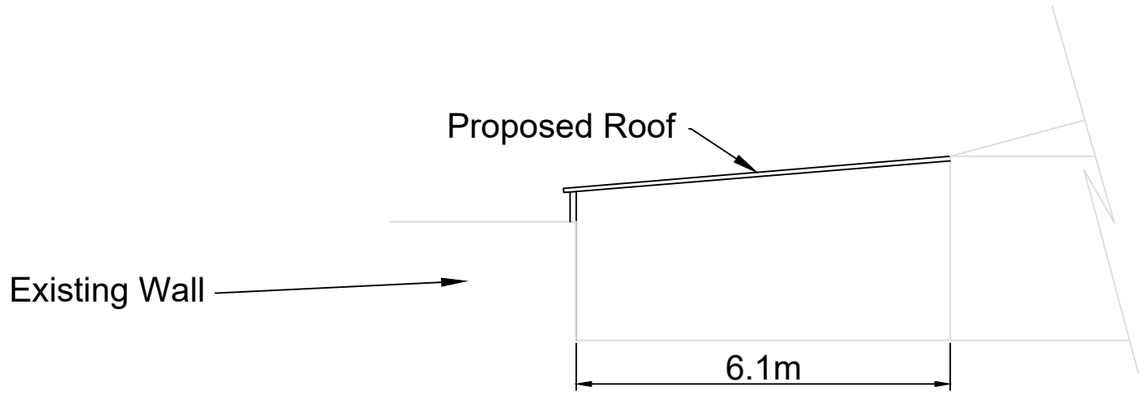

East Elevation



WBW Surveyors Ltd
Skipton Auction Mart
Gargrave Road
Skipton, BD23 1UD

T: 01756 692900
F: 01756 692901
E: info@wbwsurveyors.co.uk

Materials
- FRC Roof
- Clear perspex lights

Dwg No.: TS118-1

Revision: A

Client: T&G Carr

Project: Lean-to

Title: Elevations

Date: 17 November 2020

Drawn by: T Simpkins

Meters
0 5

Scale 1:100
Sheet Size A3