


REFER TO NPS CONDITIONS OF USE AND COPY WRITE RESTRICTIONS ASSOCIATED WITH THIS DRAWING

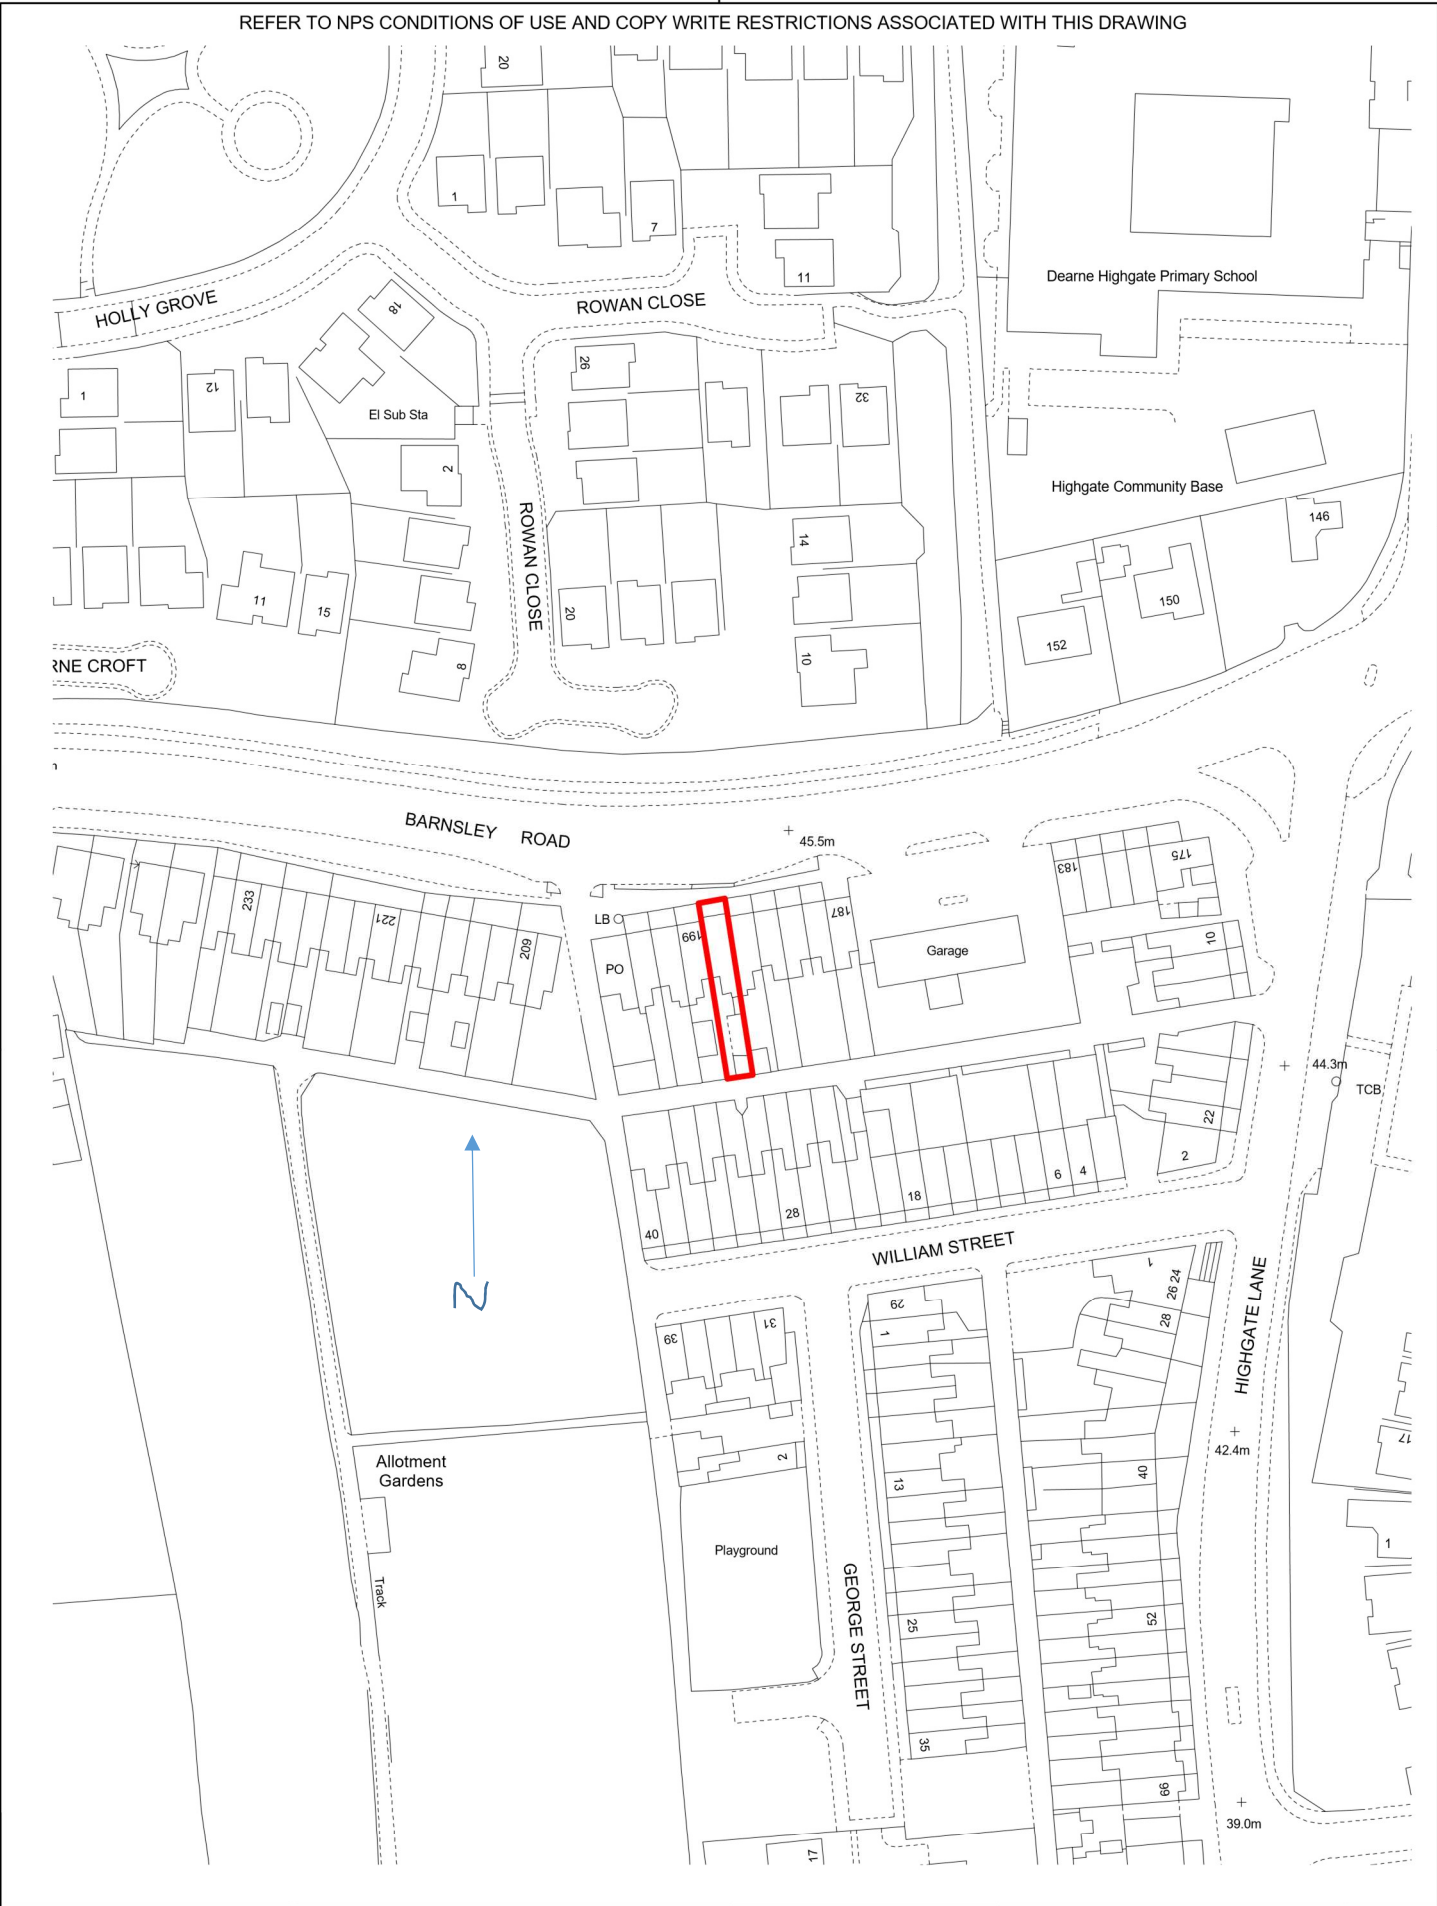

TITLE		PROJECT		DRAWING NUMBER		REV CODE
197, Barnsley Road				-00-00-DR-A-(00)-000		P 1
CLIENT		SCALES	DISCIPLINE	PROJECT NUMBER	STATUS CODE	PURPOSE OF ISSUE
		1:1250	ARCH	00-0-0000	S0	PRELIMINARY
						DRAWN