


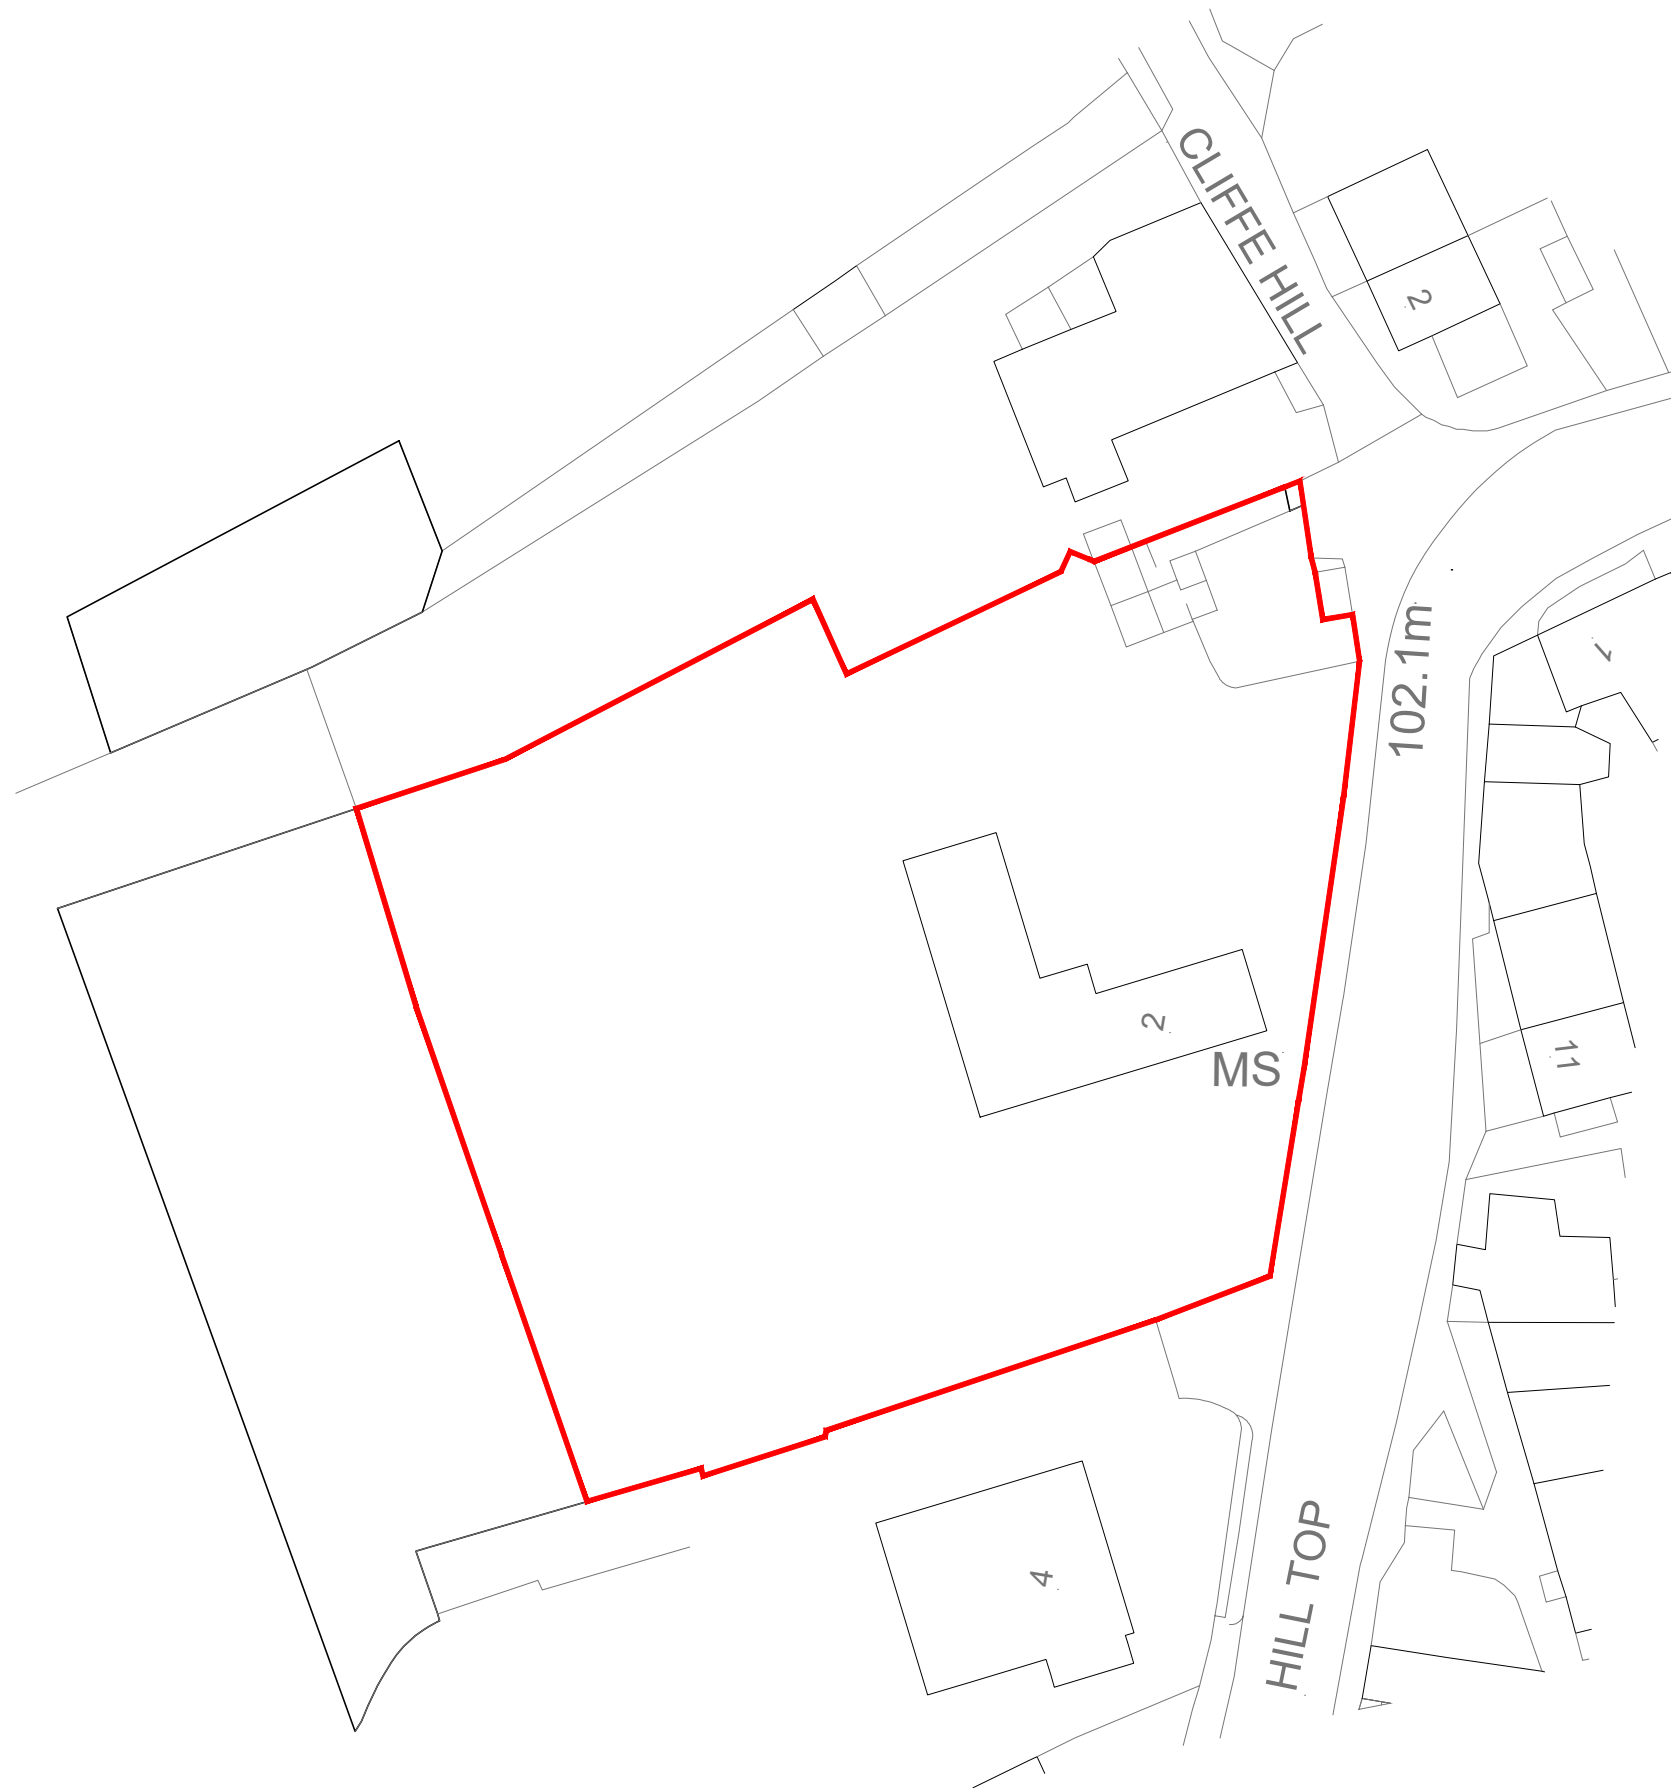

2 HILLTOP - BARNSELEY

BLOCK PLAN

TALBOT CHAMBERS 2-6 NORTH CHURCH STREET SHEFFIELD S1 2DH
TEL 0114 2490944 FAX 0114 2490966 www.axis-architecture.com
 SCALE 1:500

27081_A(00)01 A

© COPYRIGHT



A X I S
 architecture