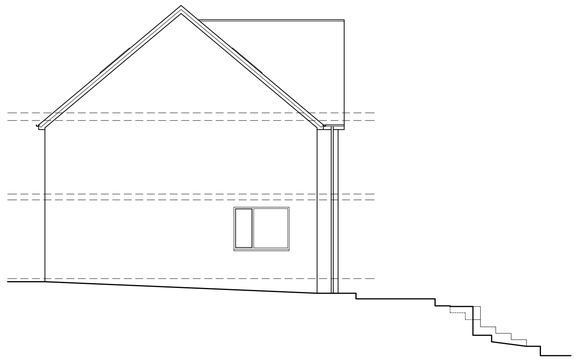

EXISTING SIDE ELEVATION
SCALE 1:100

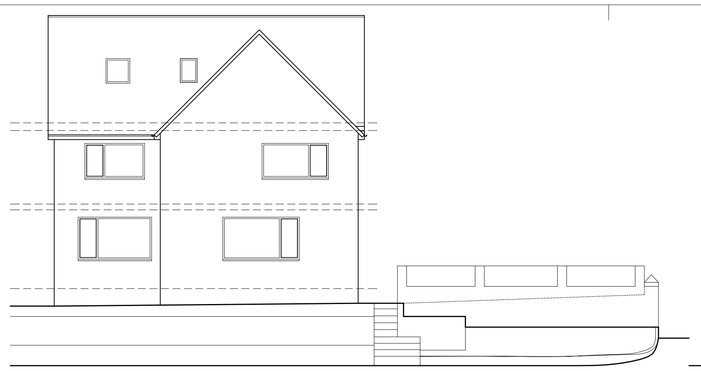

EXISTING FRONT ELEVATION
SCALE 1:100

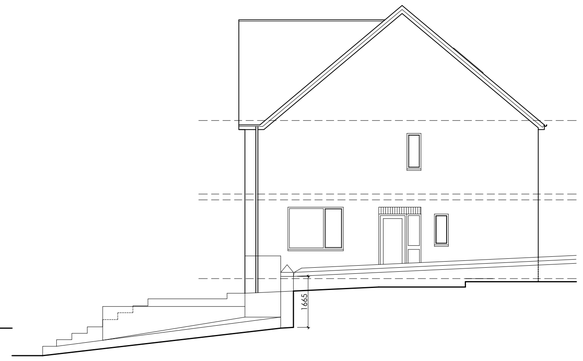

EXISTING SIDE ELEVATION
SCALE 1:100

LOCATION PLAN
SCALE 1:1250

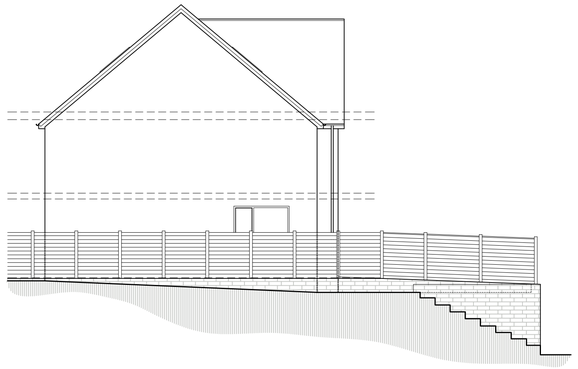

PROPOSED SIDE ELEVATION
SCALE 1:100

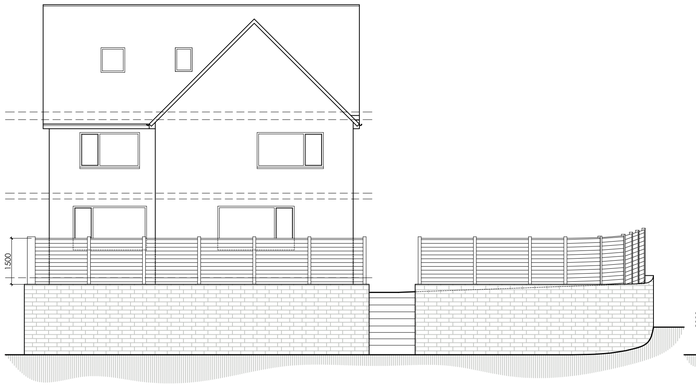

PROPOSED FRONT ELEVATION
SCALE 1:100

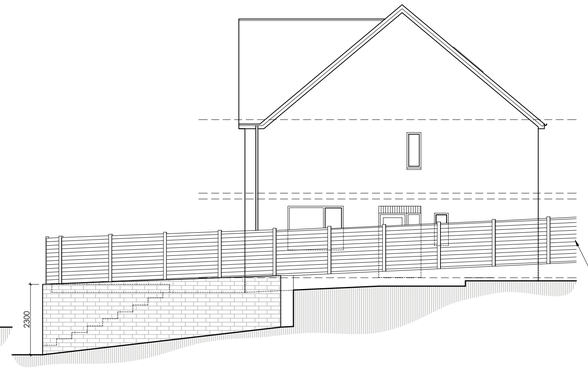

PROPOSED SIDE ELEVATION
SCALE 1:100

BLOCK PLAN
SCALE 1:500

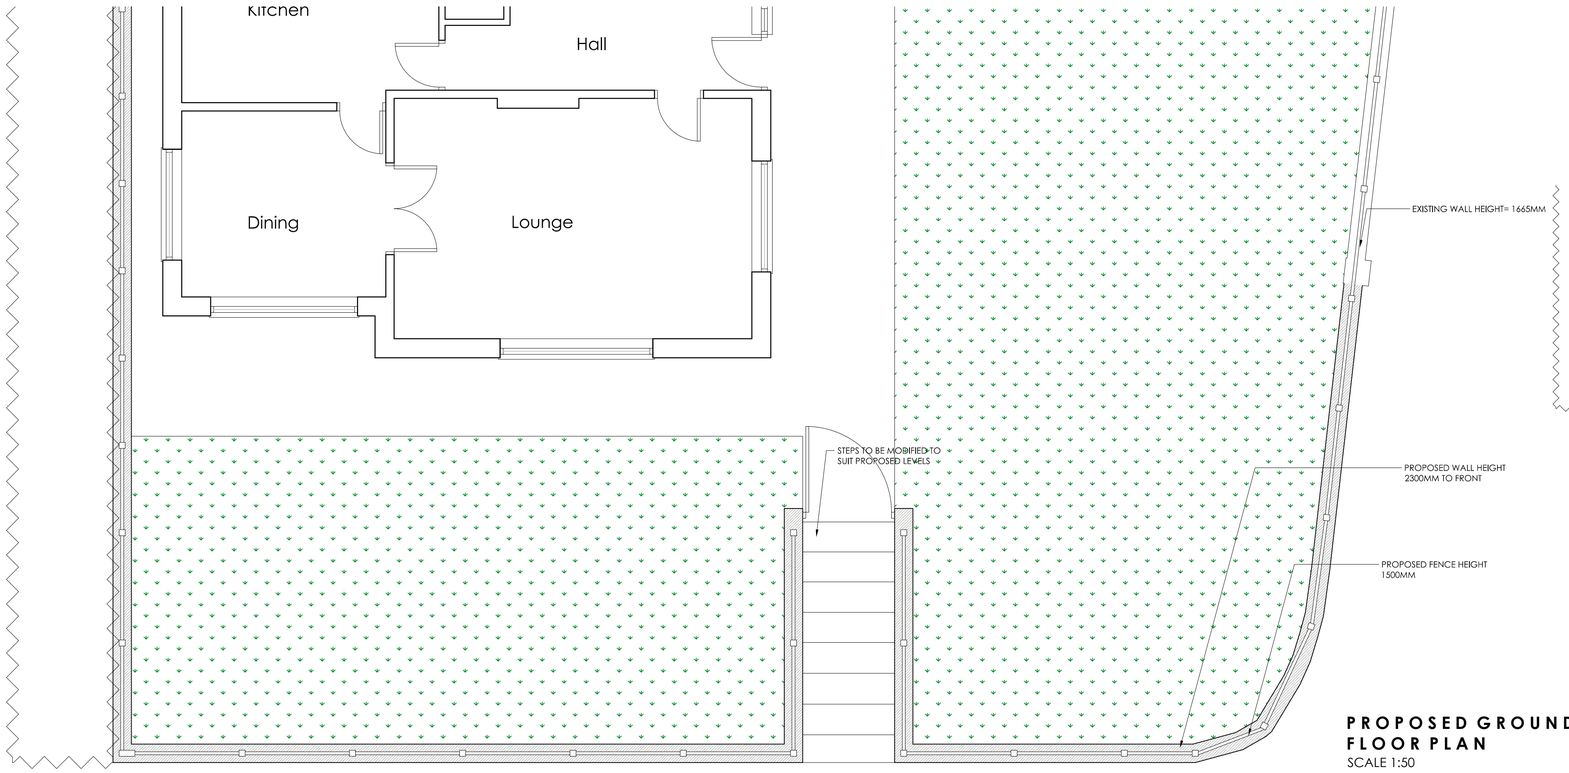

PROPOSED GROUND FLOOR PLAN
SCALE 1:50

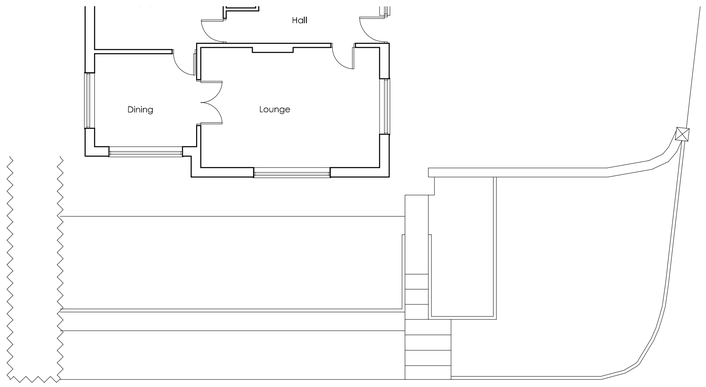

EXISTING GROUND FLOOR PLAN
SCALE 1:100

White Agus PARTNERSHIP
ARCHITECTURAL SERVICES

OFFICE ONE,
34 VICTORIA ROAD,
BARNSLEY,
S70 2BU

Phone: 01226 208482
Email: info@whiteaguspartnership.co.uk
Web: www.whiteaguspartnership.co.uk

Project.	Client.		
PROPOSED ALTERATIONS AT 28 TENTERS GREEN BARNSLEY, S70 5HG	MR C. FIELD		
Drawing Title. PLANS AND ELEVATIONS	Date. AUGUST 2021	Scale. 1:50 & 1:100 @ A1	
	Ref. 21–116	Dwg. No. 01	Rev. B

Date	Suffix	Description	Date	Suffix	Description
24/08/2021	A	REVISED TO CLIENTS REQUIREMENTS			
24/08/2021	B	REVISED TO CLIENTS REQUIREMENTS			