


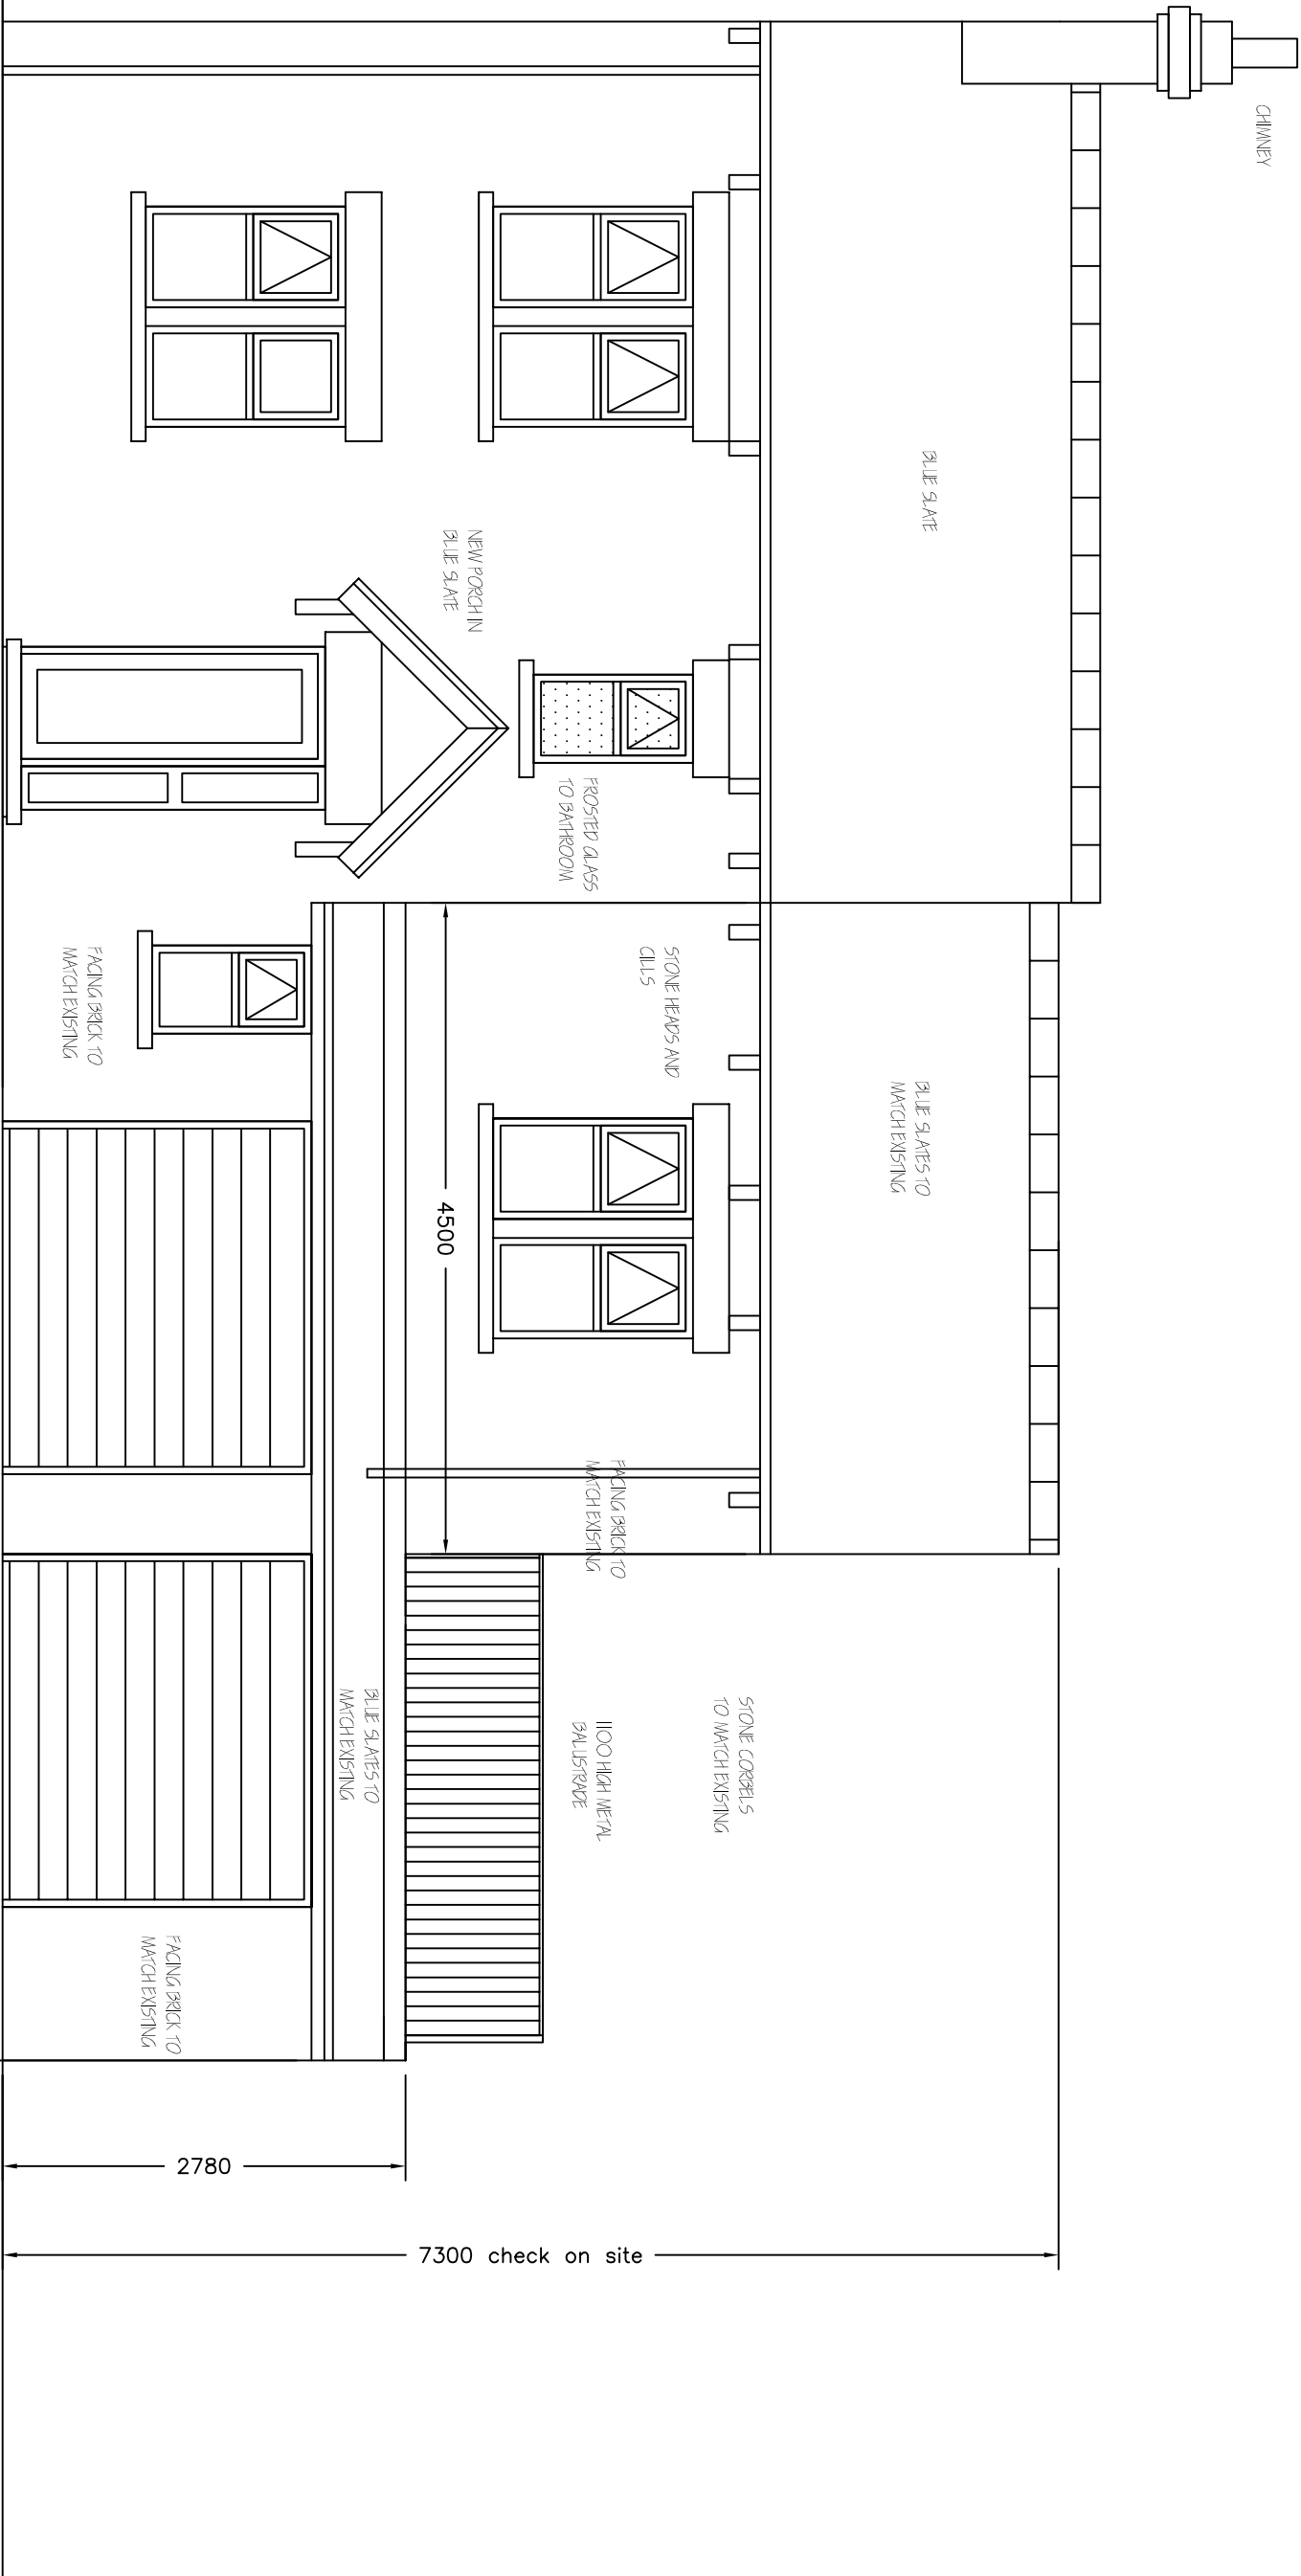

PROPOSED FRONT
ELEVATION 1:50

Revisions	A. Extension amended at first floor to 4.5m	04-02-
This drawing is for planning permission only and is not a construction drawing.		
Drawing Title	PROPOSED-ELEVATIONS	
Job No. - Dwg No.	JH/2013/7	
Client:	JOHN HUTCHINSON PARK HOUSE WORSBOROUGH DALE BRANISLEY S10 3SF	
Scale.	1:50	