



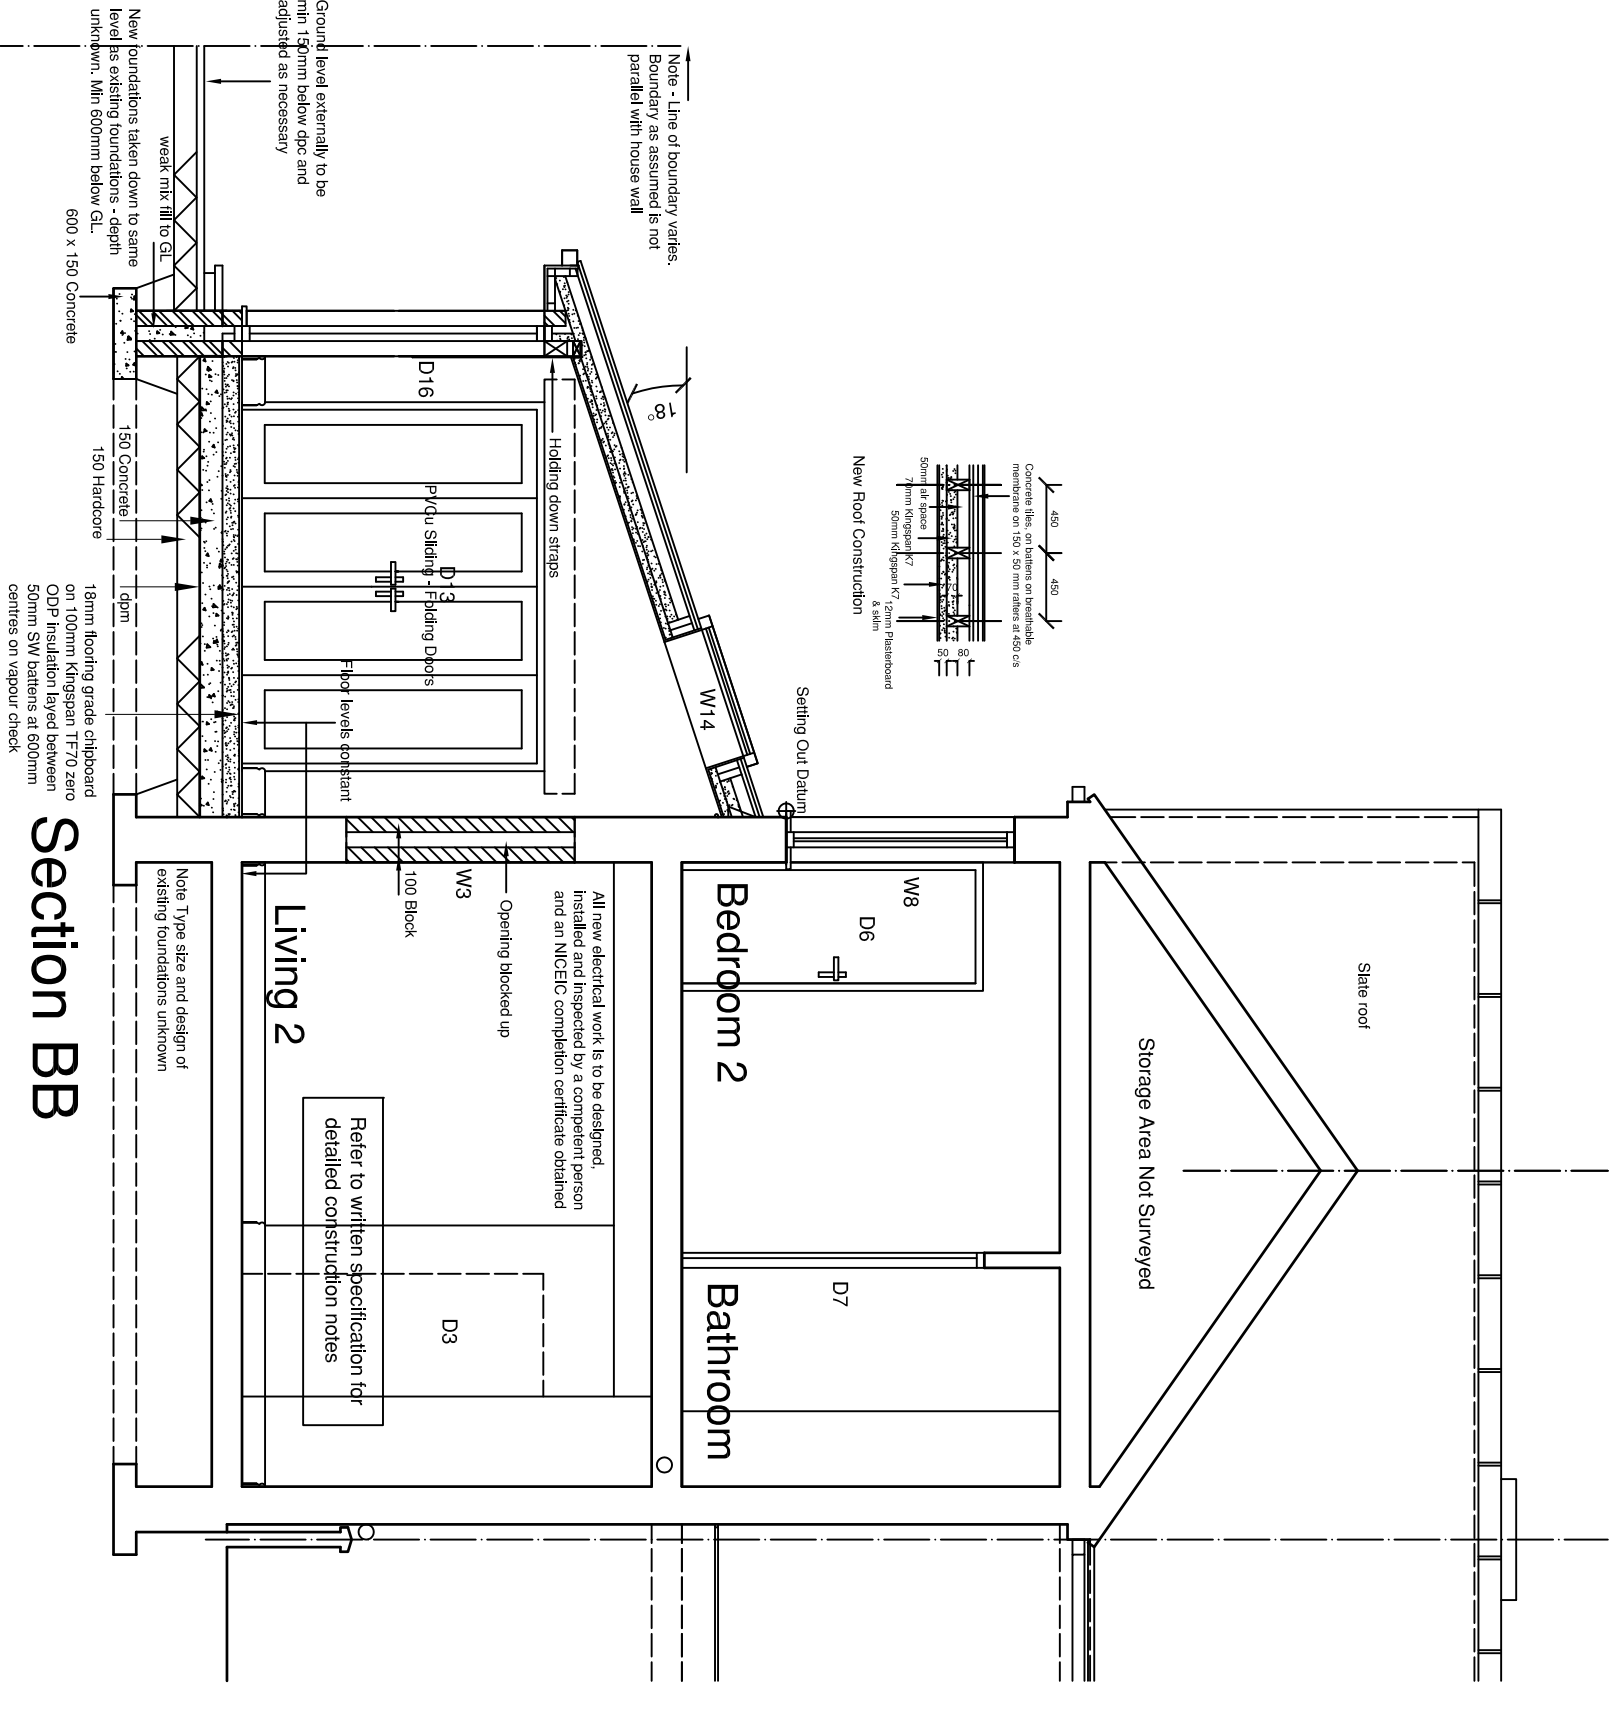

End Elevation - West

Section BB

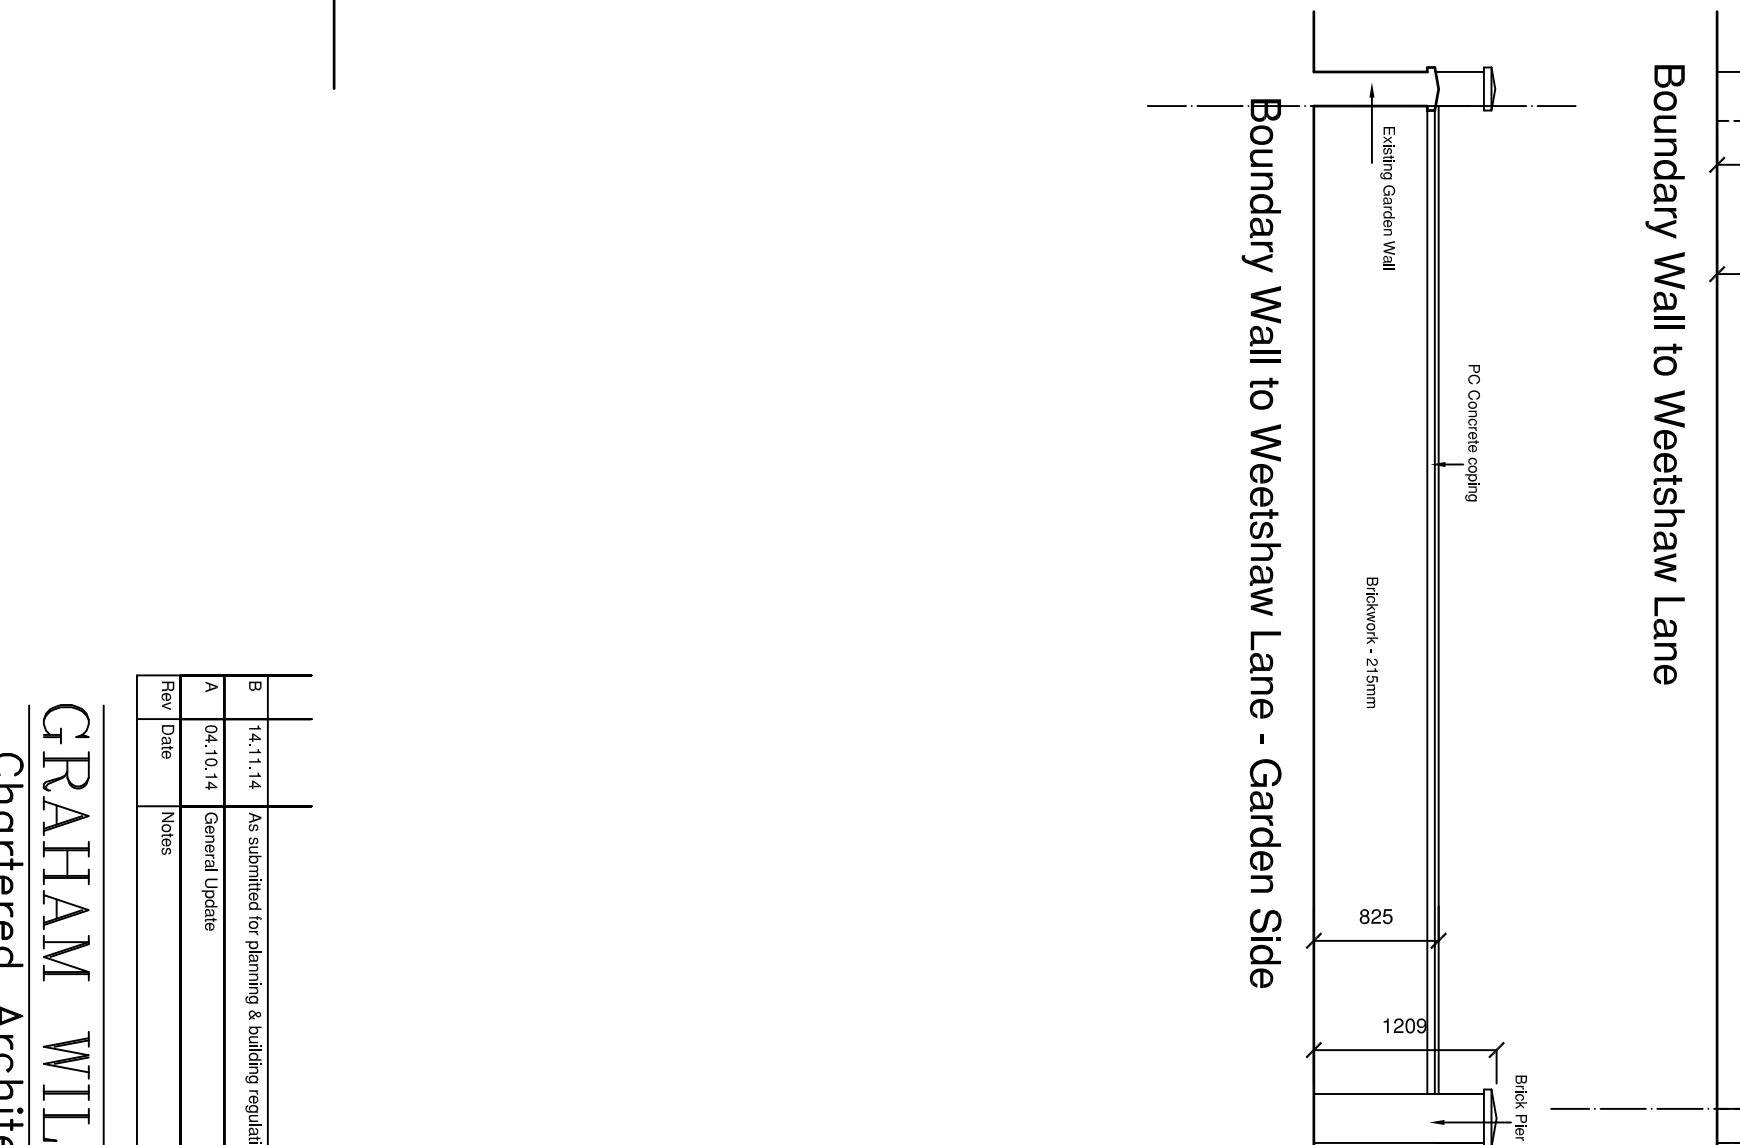

Weetshaw Lane

A	04,
Rev	Dat

GRAHAM WILLIS
Chartered Architect

NT/PROJECT
osed Single Storey Side & Rear Extension
p 12 Pontefract Road,Shalfon. Barnsley, S72 8QP
Iris M. Allen

Draft Not For Construction Purposes