


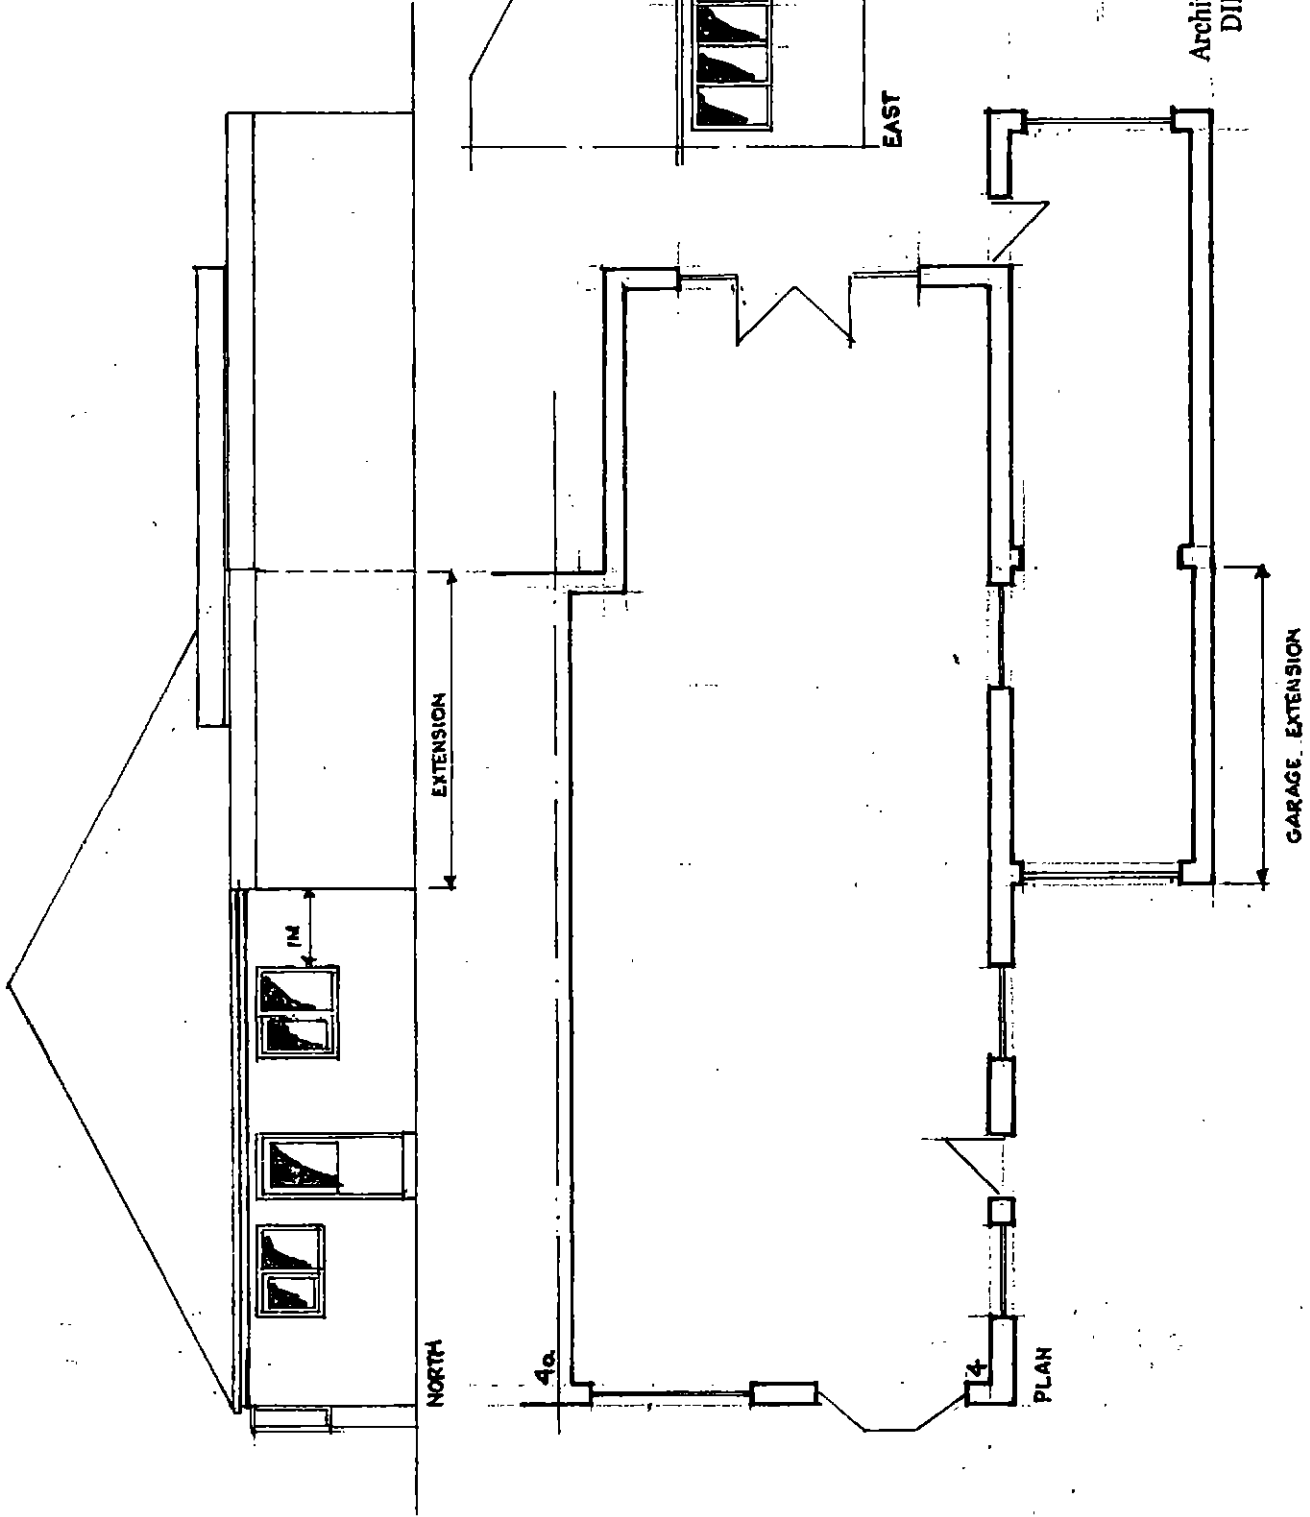


Michael A. Clynych
 Architect, Town Planner, Property Consultant
 DIP.ARCH. DIP. T.P. A.R.I.B.A. F.R.S.A.

14 Huddersfield Road, Ingbrichworth, Penistone
 Sheffield S36 7GF

Tel: 01226 766308

GARAGE EXTENSION 4 INGS WAY INGBRICHWORTH 1:100 PLAN + ELEVATIONS
 DRG A2 1/2020

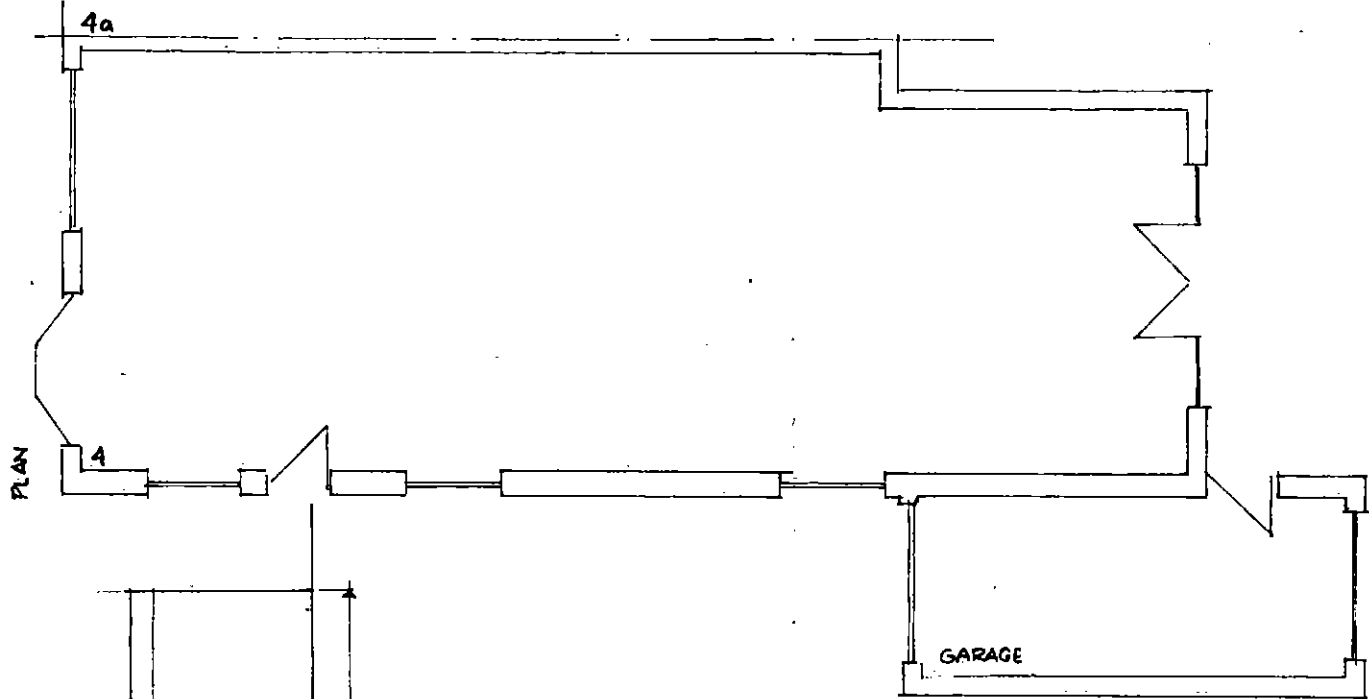

EXISTING GARAGE

EAST

EXISTING GARAGE

EAST



Michael A. Clynch
Architect. Town Planner, Property Consultant
DIP.ARCH. DIP. T.P. A.R.I.B.A. F.R.S.A.

14 Huddersfield Road, Ingbirchworth, Penistone
Sheffield S36 7GF

Tel: 01226 766308

GARAGE EXTENSION 4 INGS WAY INGIRCHWORTH 1:100 SURVEY EXISTING
DEG A1 1/2020



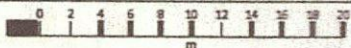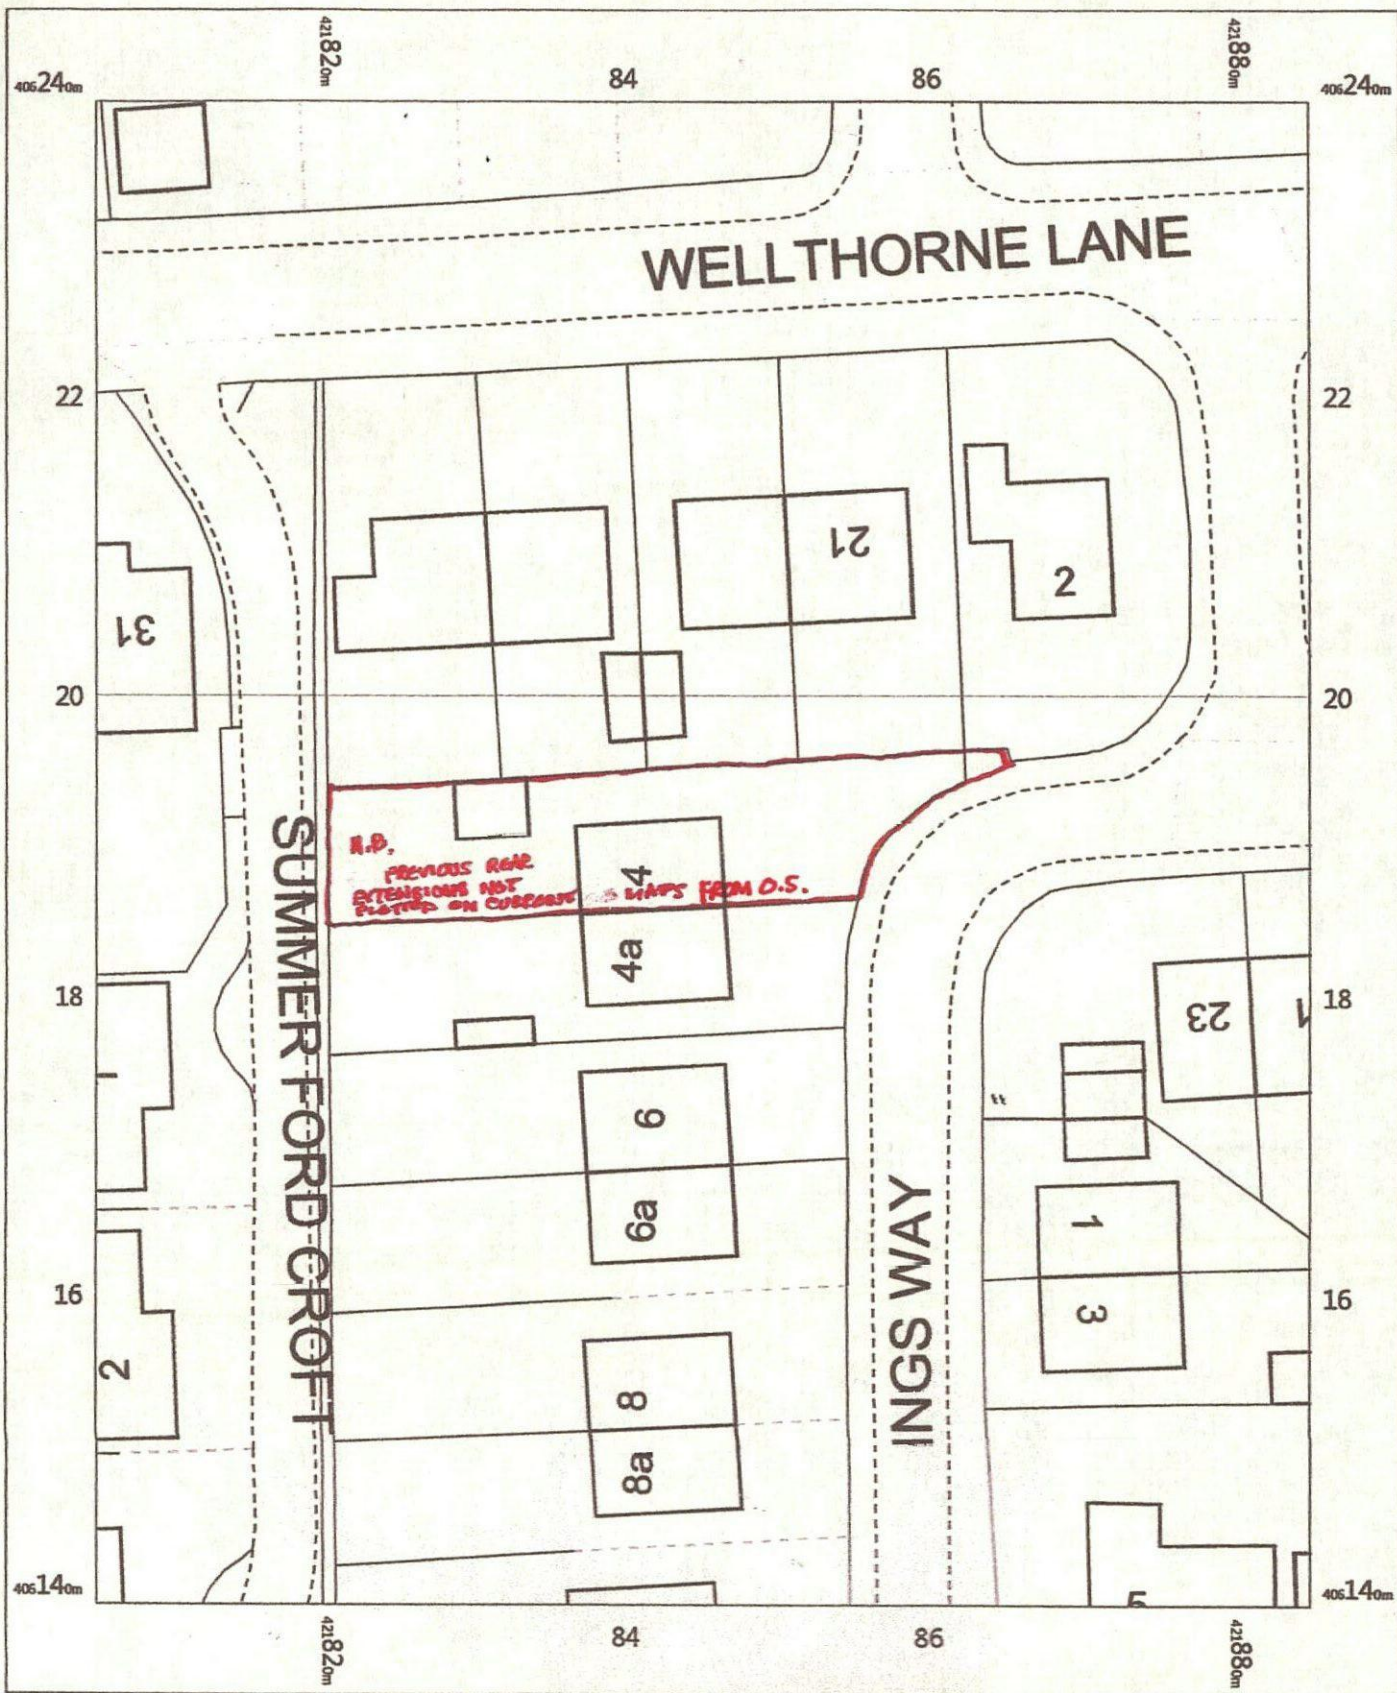

LOCATION



OS MasterMap 1250/2500/10000 scale
Thursday, December 12, 2019, ID: 8W1-00847796
www.blackwellmapping.co.uk

1:500 scale print at A4, Centre: 421845 E, 406189 N

©Crown Copyright Ordnance Survey. Licence no. 100043041



BLACKWELL'S
MAPPING SERVICES
PERSONAL & PROFESSIONAL MAPPING
www.blackwellmapping.co.uk

TEL: 0800 151 2612
maps@blackwell.co.uk