




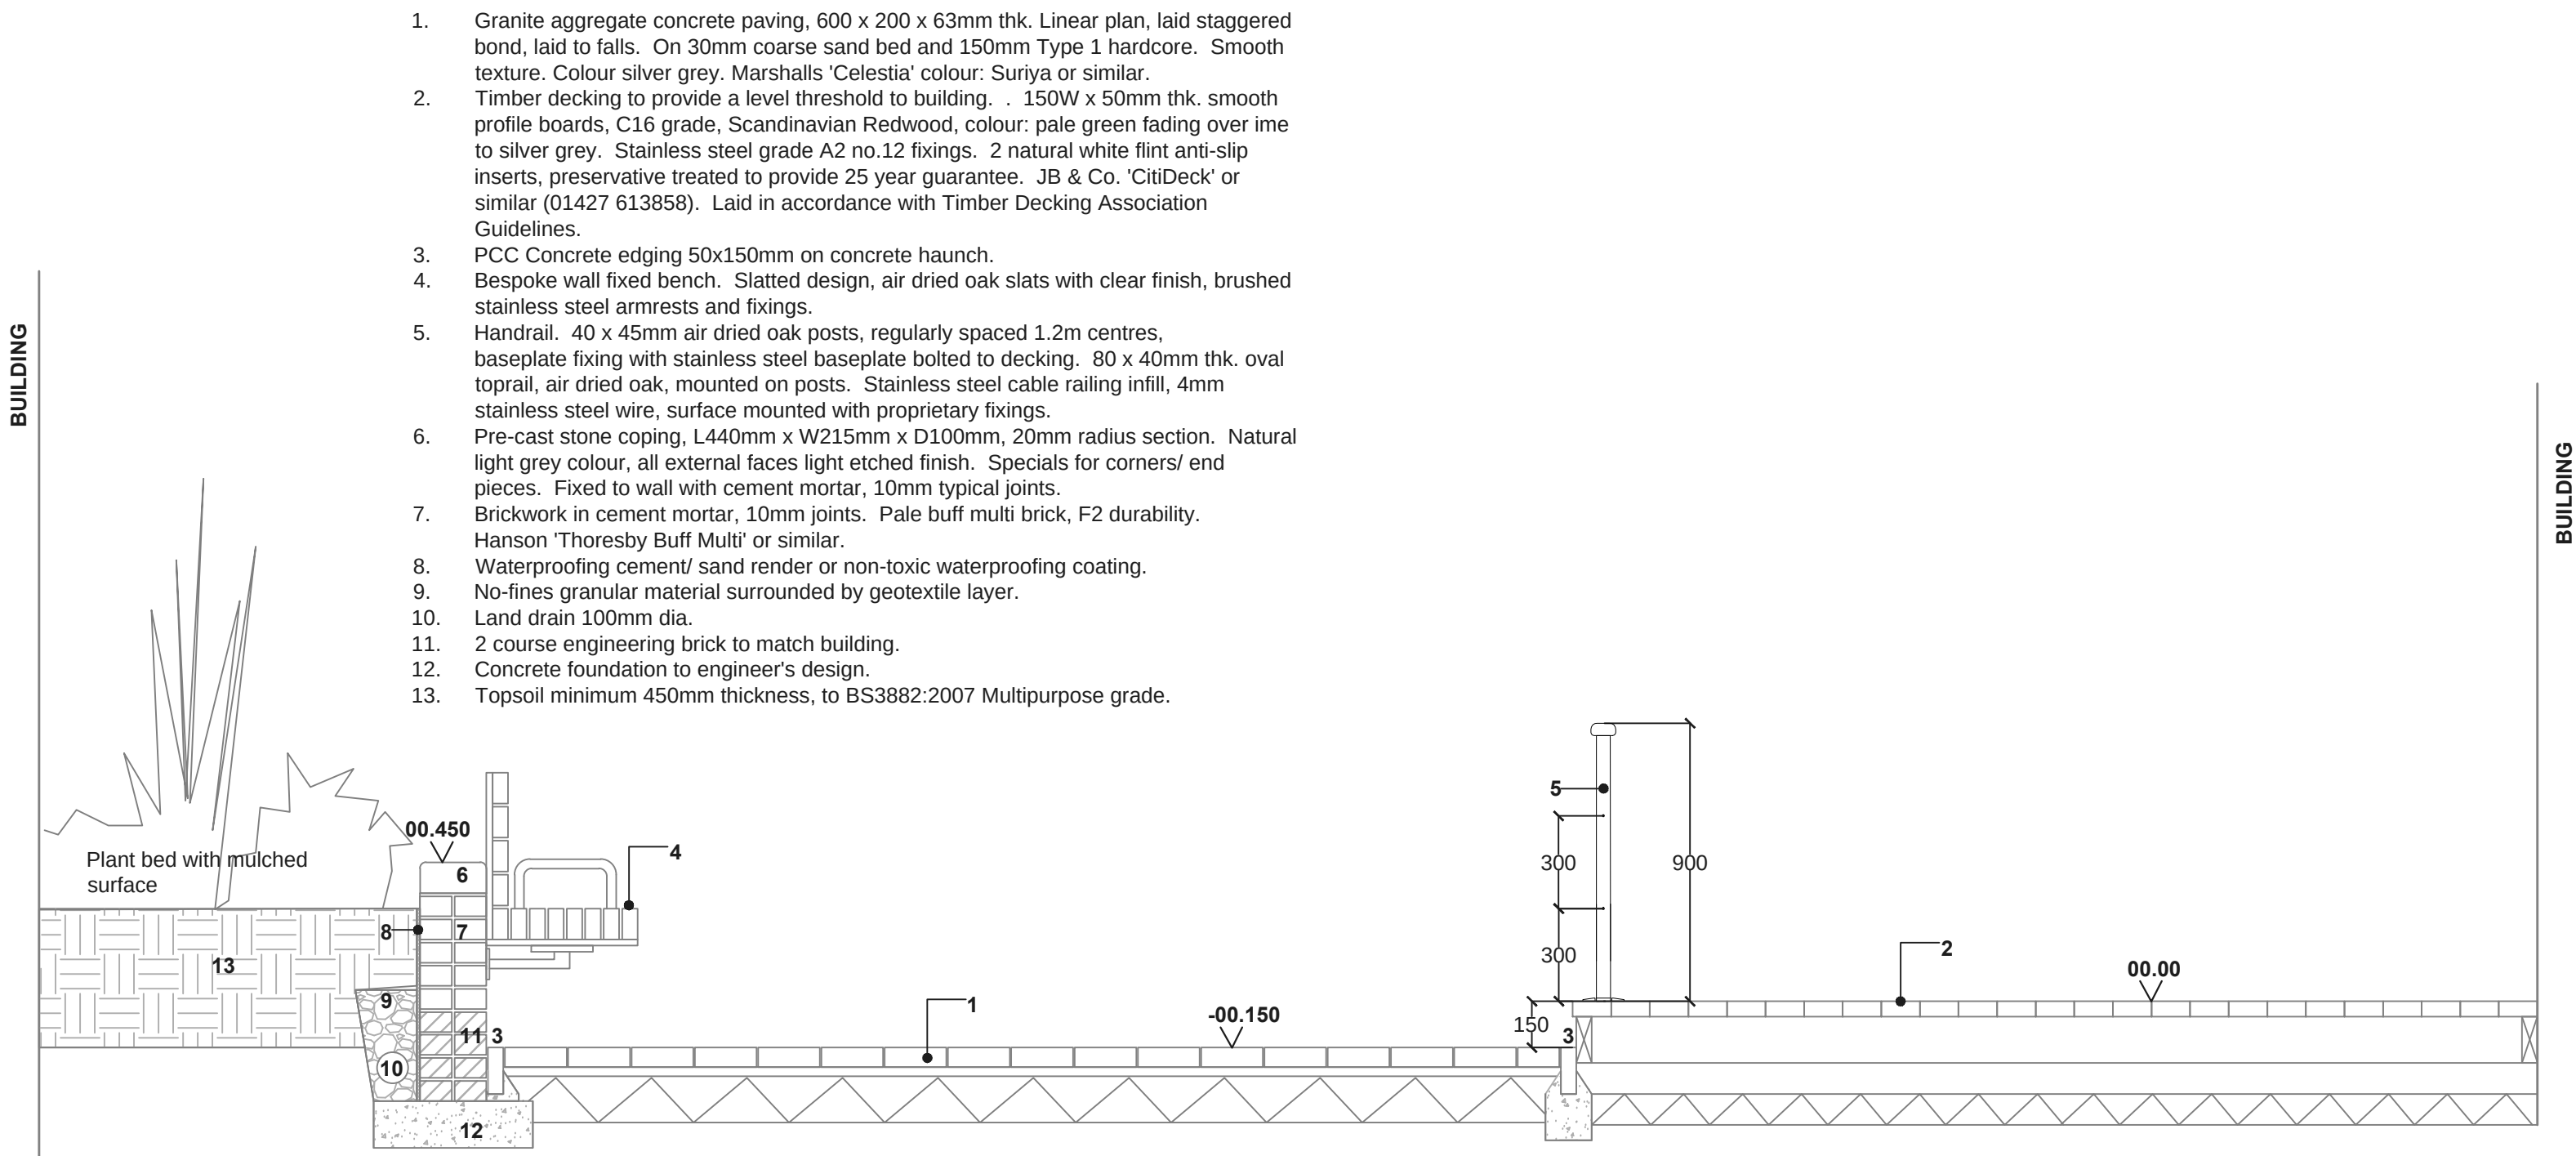

1 Typical Design Intent Detail A-A Courtyard
Scale 1:20

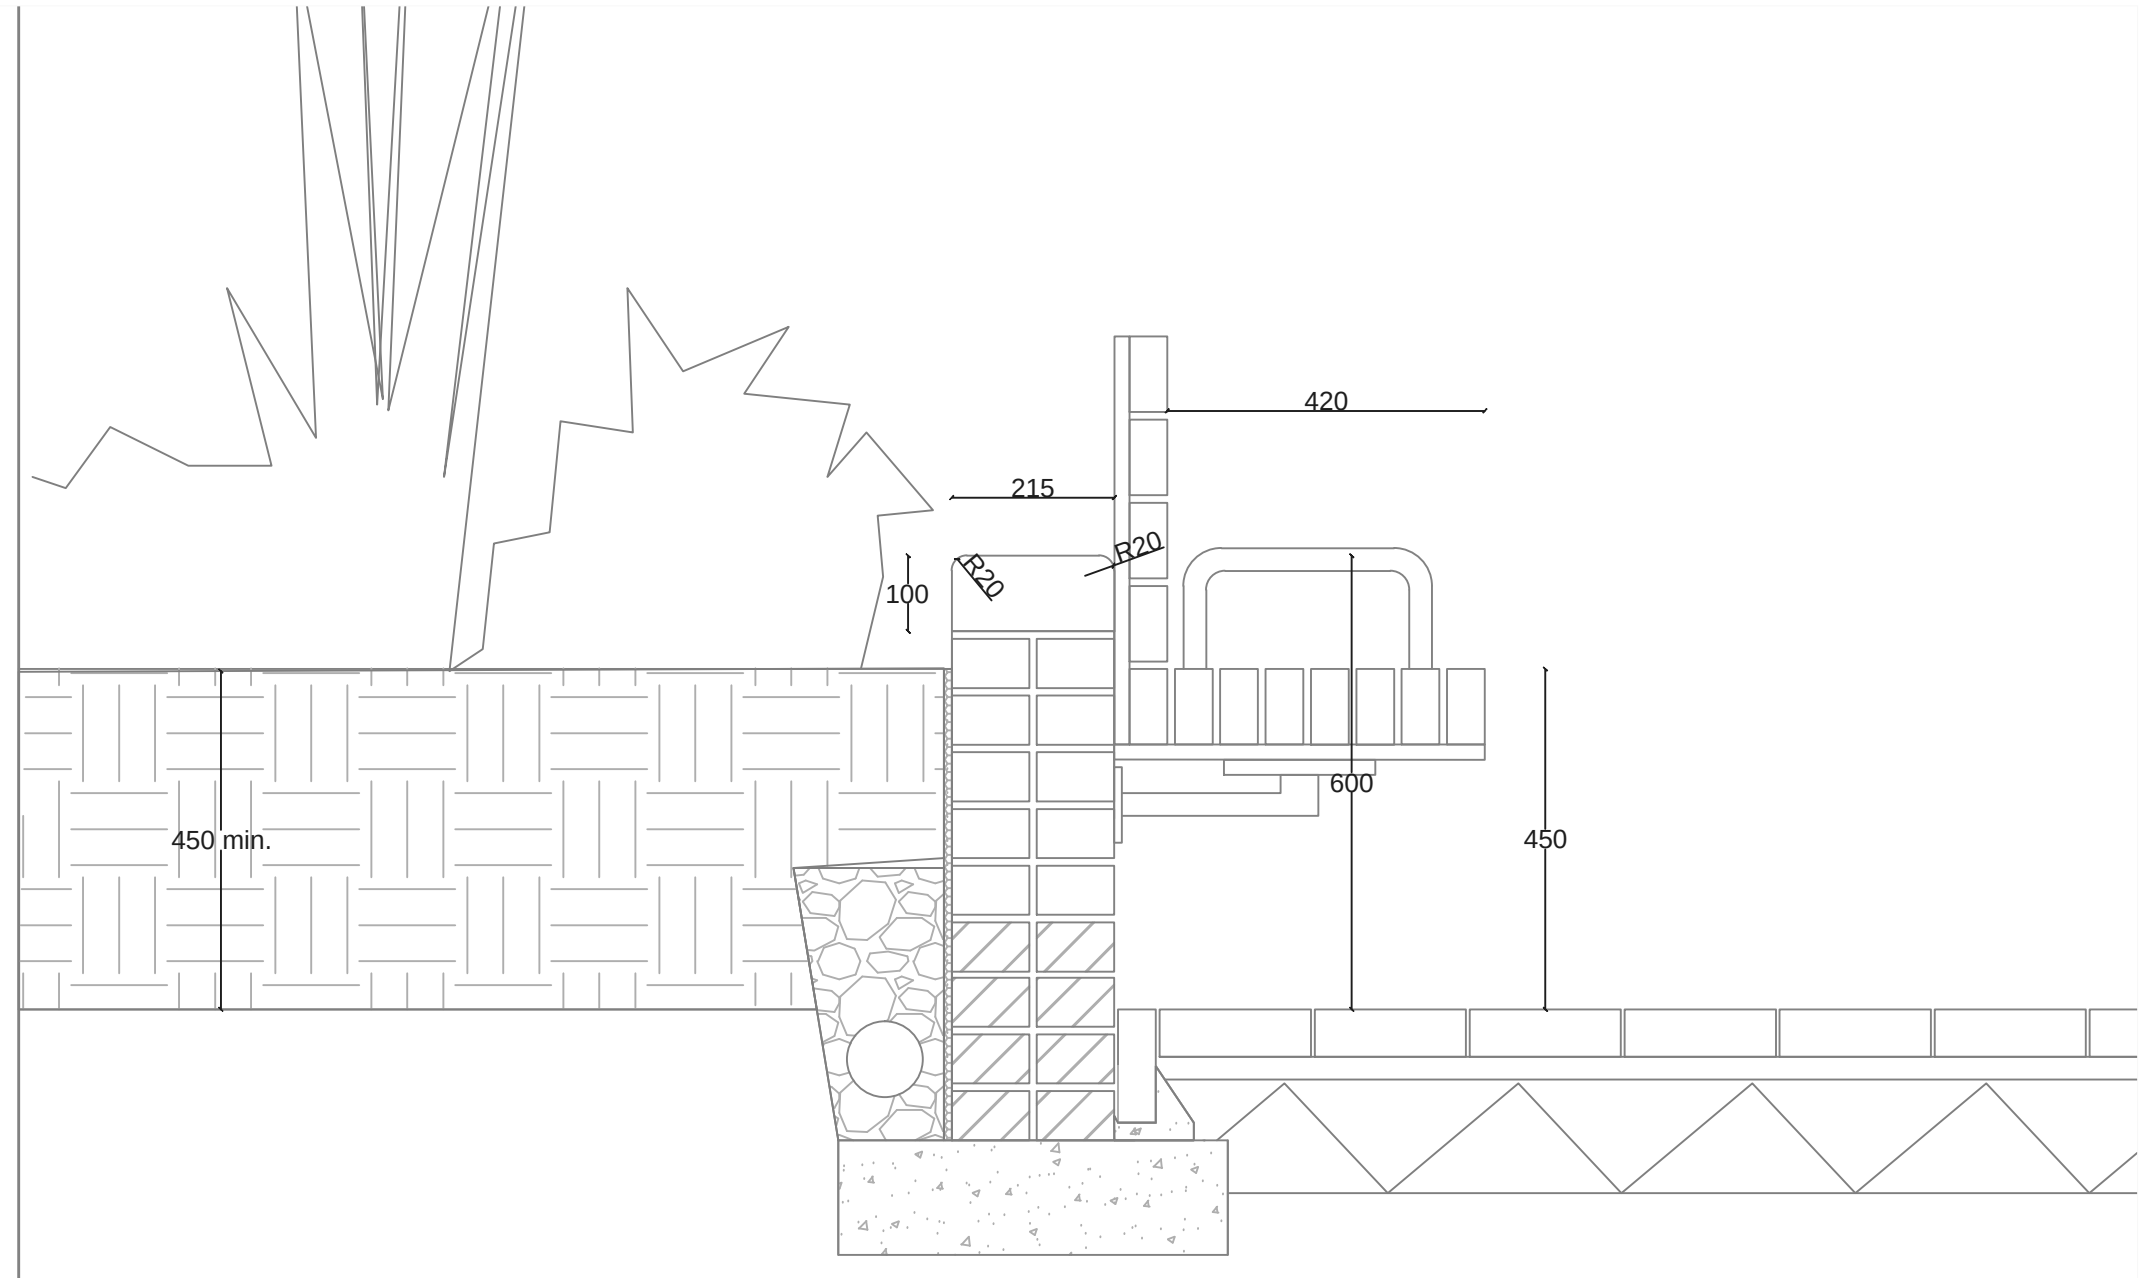


2 Typical Detail Raised Planter and Bench
Scale 1:10

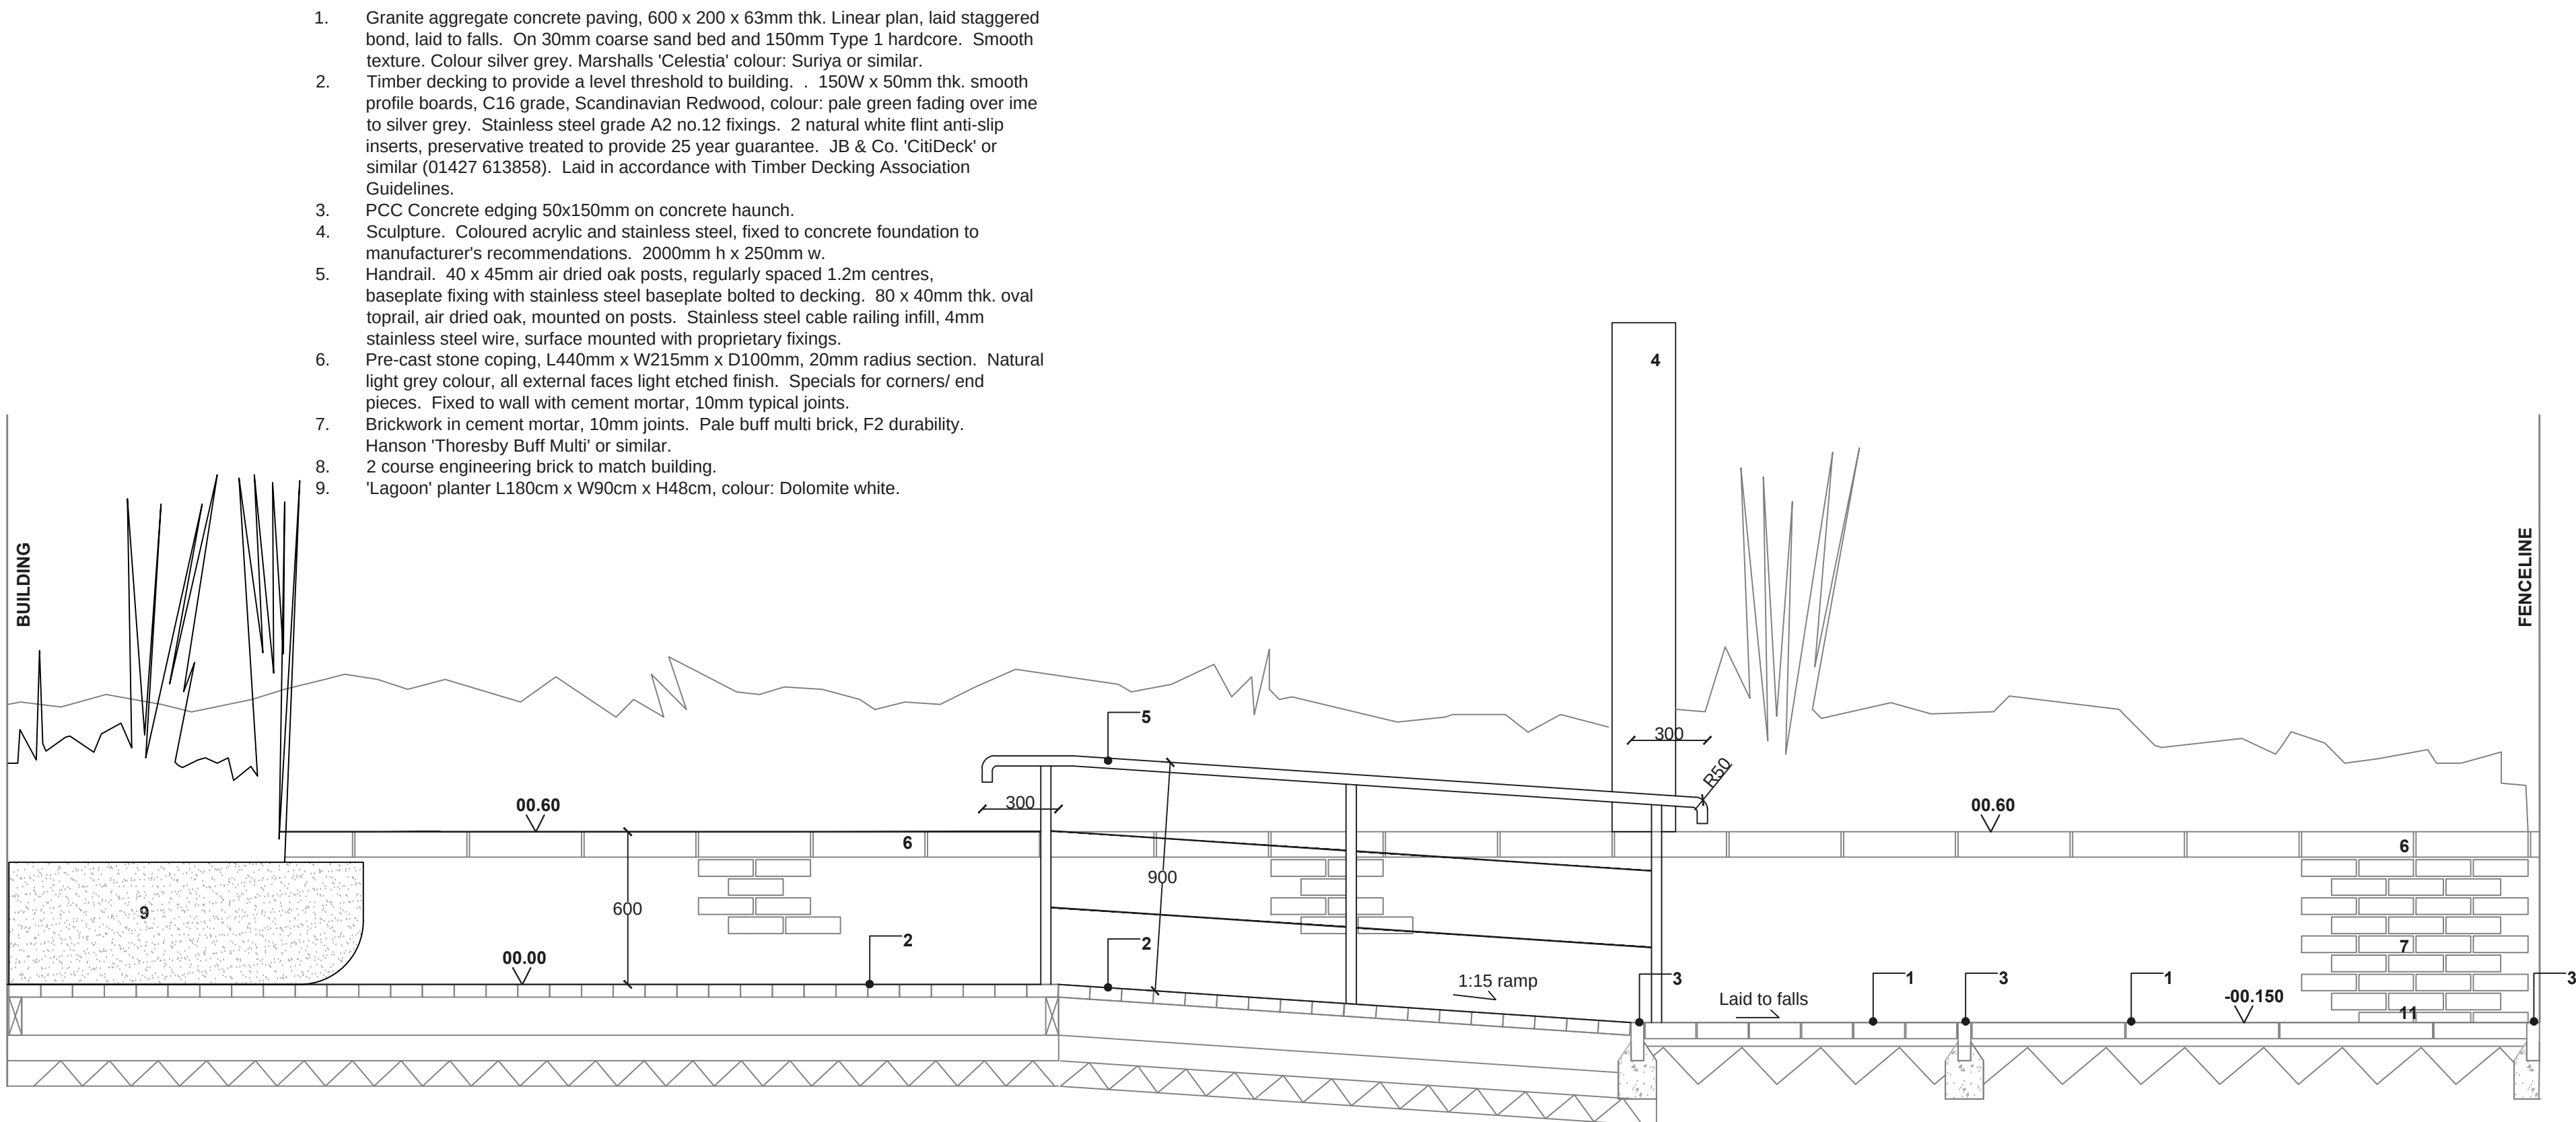

3 Typical Design Intent Detail B-B Courtyard
Scale 1:20

Refer to dwg L3992/01 for location of details.

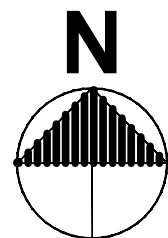

A	13.7.12	CEB	Ecus	PRELIMINARY
Rev	Date	Initials	Checked	Revision
				Brook Holt Blackburn Road Sheffield S61 2DW Tel. (0114) 2669292 www.ecusltd.co.uk
Job KENDRAY HOSPITAL STROKE UNIT				
Title Typical Design Intent Details				
Drawn by CEB	Date July 2012	Scale 1:100	Drg. no. L3992/03	