




South

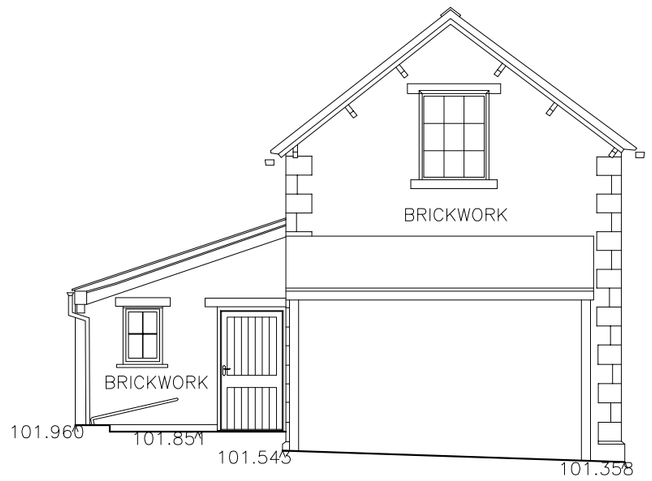


East

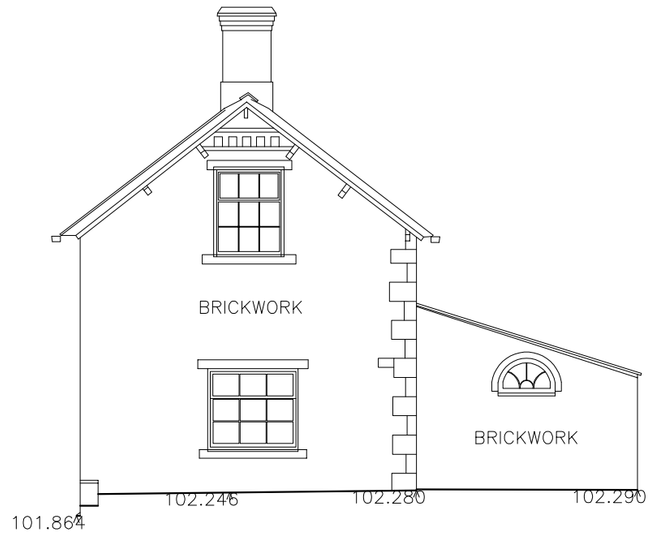

North

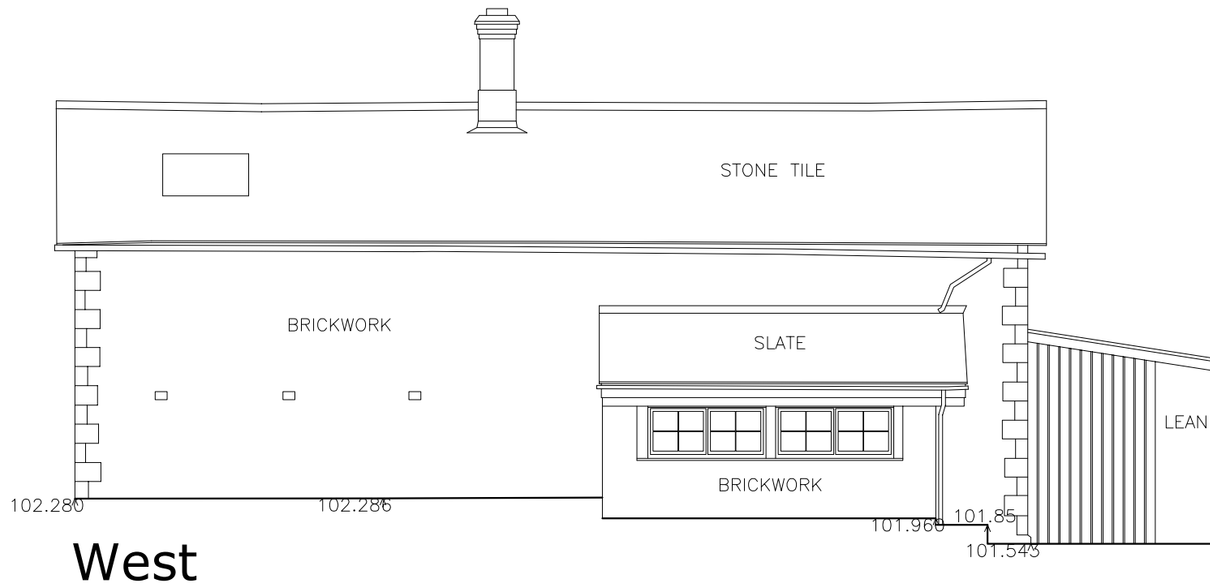


West

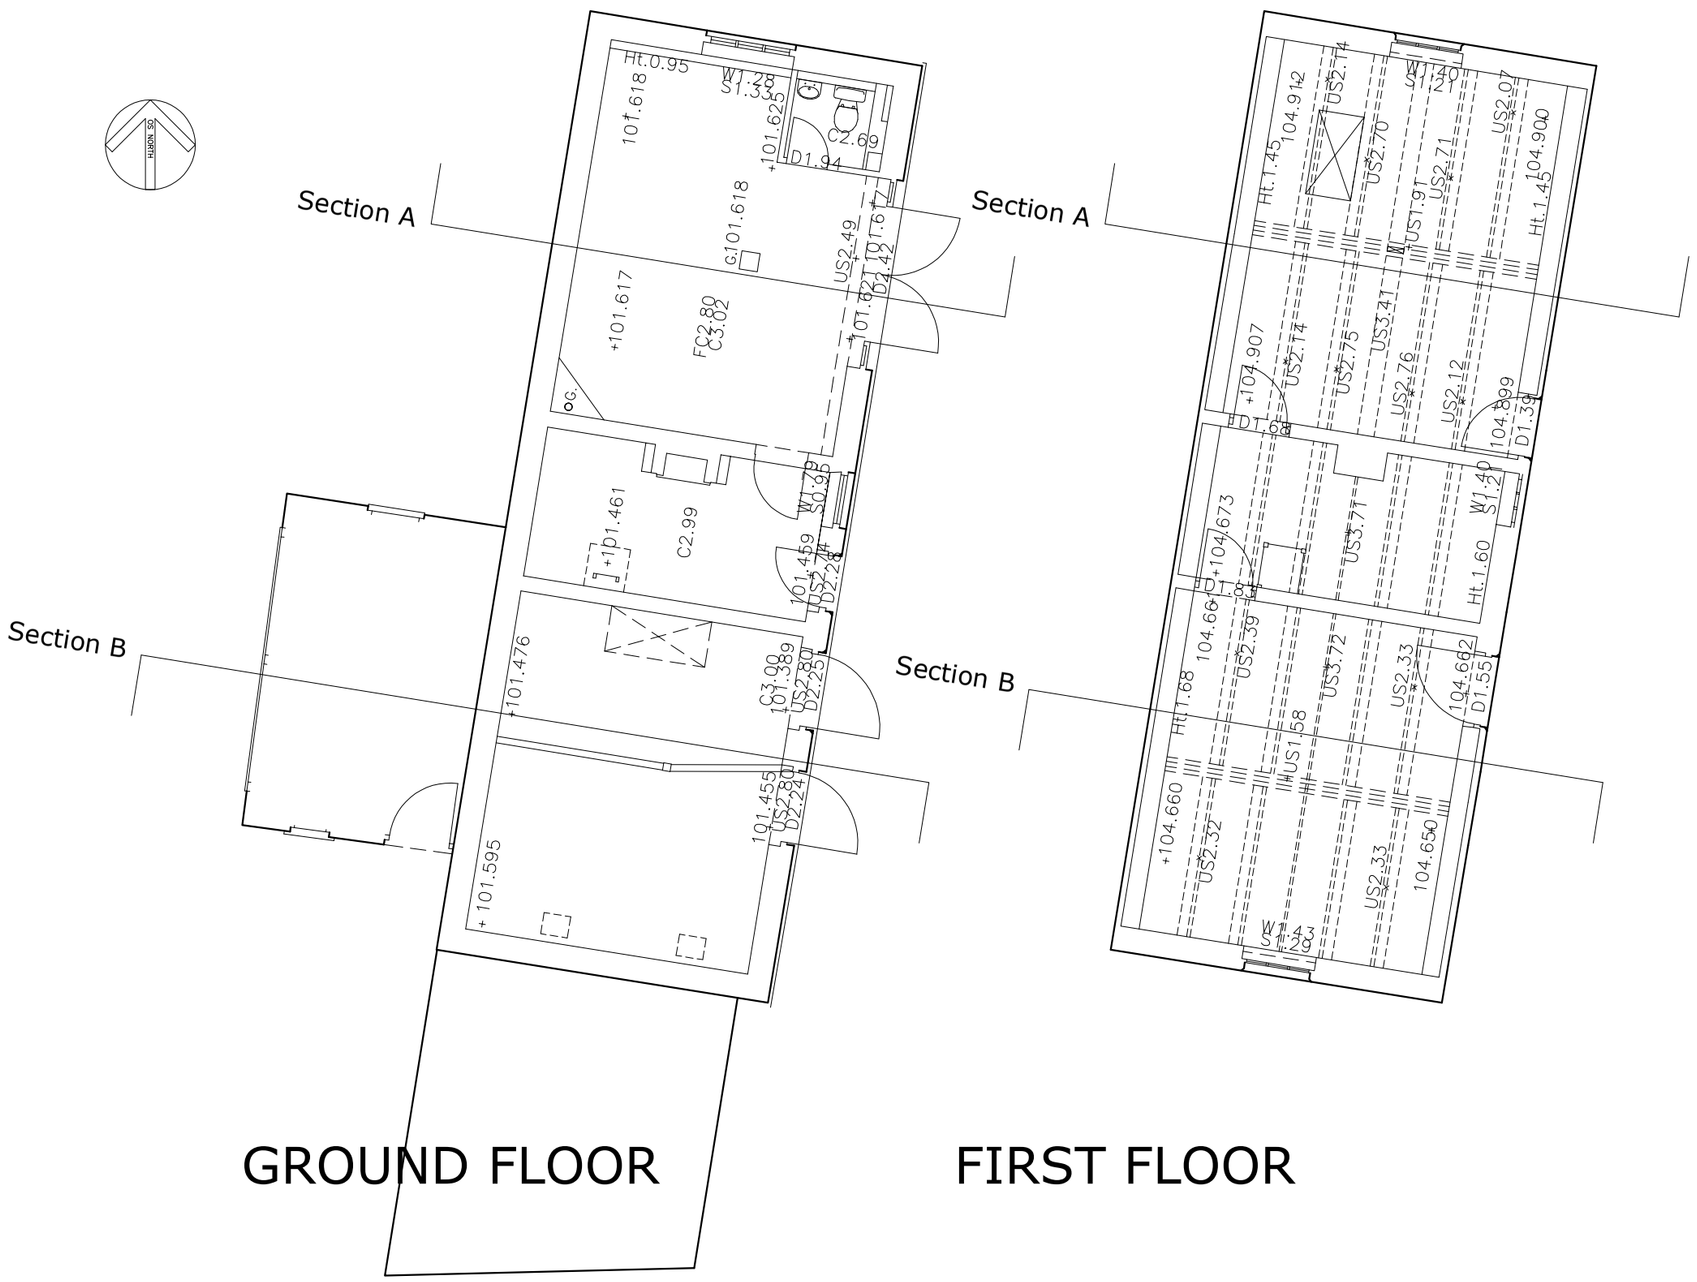


GROUND FLOOR

FIRST FLOOR

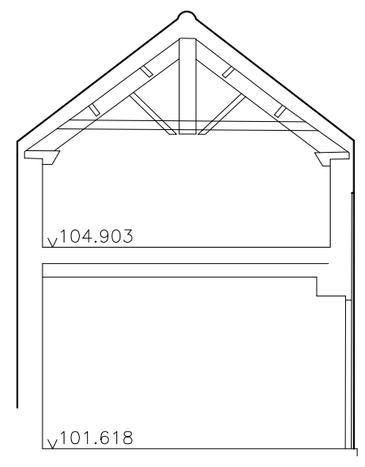

Section A

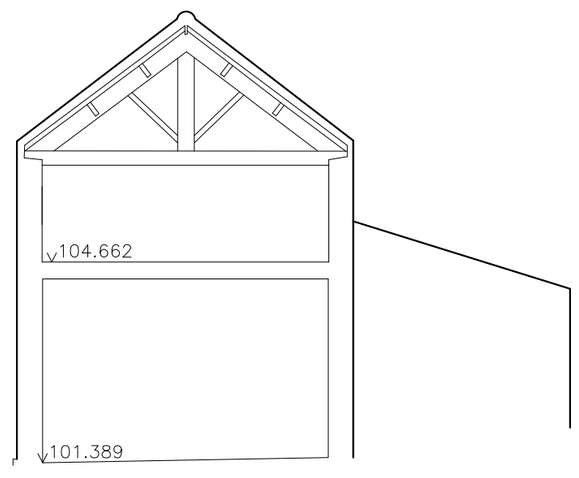

Section B

Swimming Pool and Staircase Extension
Dale House Tivy Dale
Cawthorne
Barnsley

Building Survey

Barn/Stables

mboothdesign
architectural design and building consultants

Fairfield House
Berneslai Close Barnsley
S70 2FL
Tel: 07881898300
E: mark@mboothdesign.co.uk

Scale	1:100 @ A2	Drawn	MJB
Date	March 2021	Ref.	21.22
Dwg No.	**S1**	Rev.	-

0cm 2cm 4cm 6cm

Copyright mboothdesign. All dimensions in millimeters unless otherwise stated. Dimensions for setting out in existing buildings are to be checked and verified on site.