




Brown: A right of way at all times and for all purposes with or without vehicles or animals

PLAN REFERRED TO:

CAWTHORNE

SYK139987 (Full Transfer)

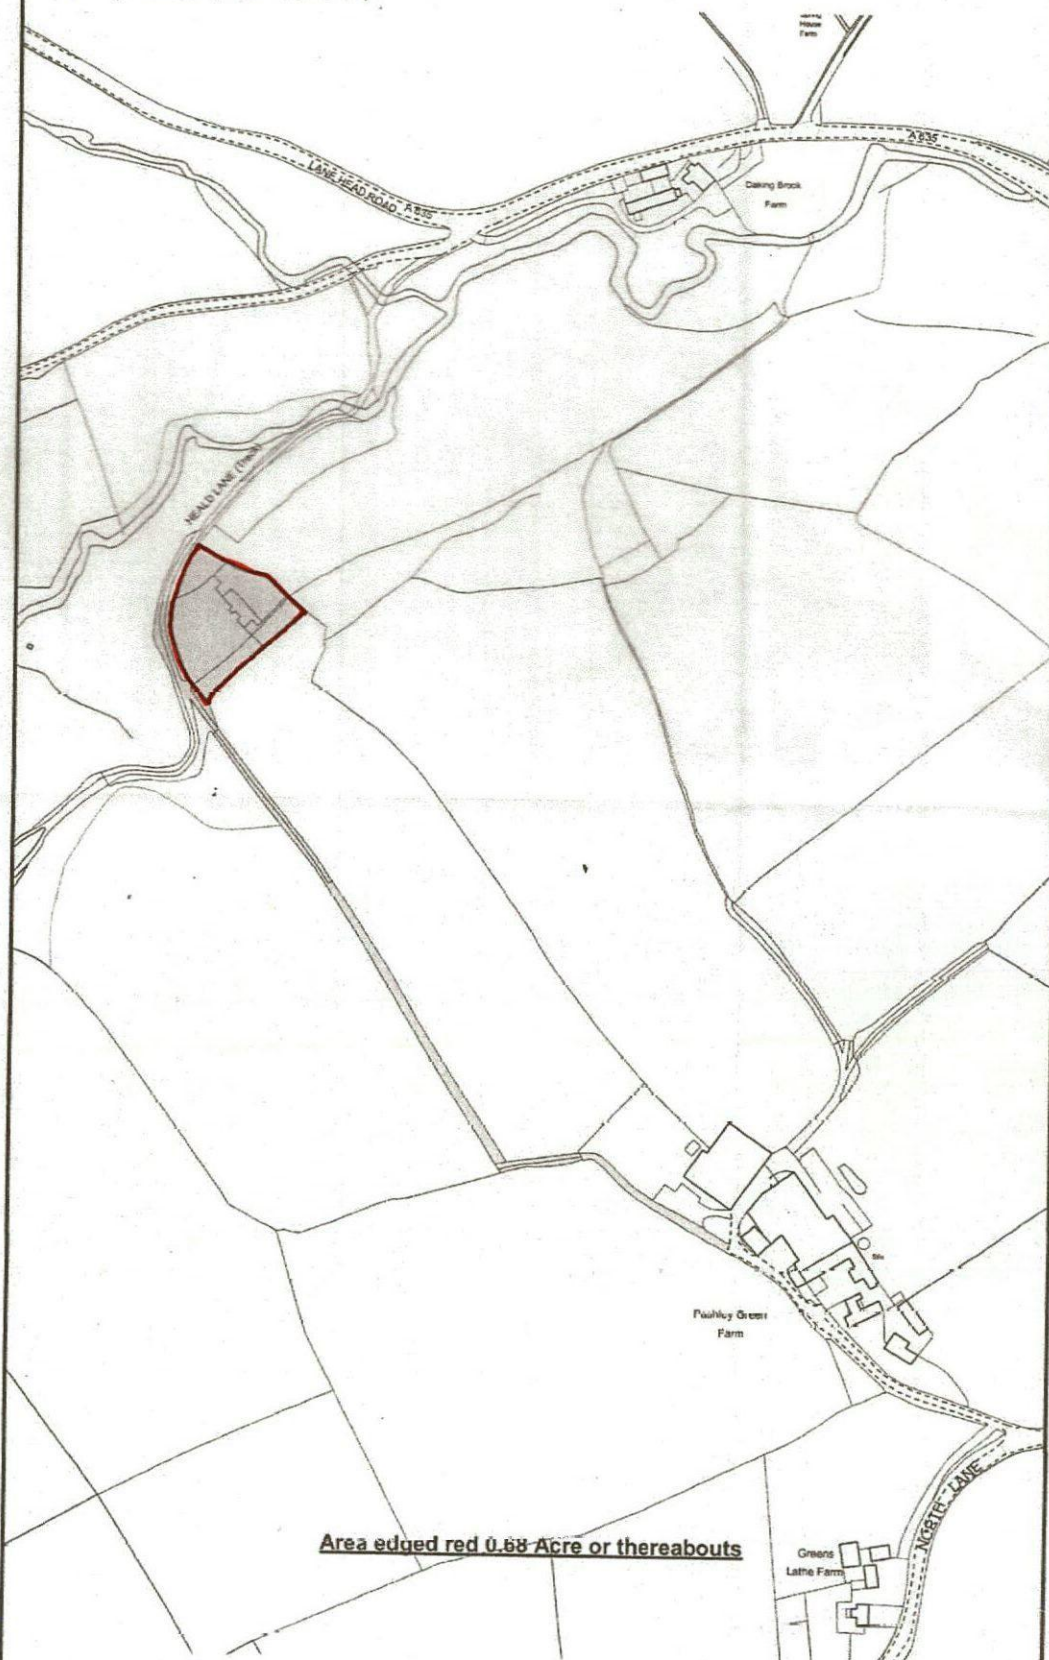

Area edged red 0.68 Acre or thereabouts



Strategic Property and Procurement/Asset Management
PO Box 634, Barnsley, S70 9GG


e-mail: Assetmanagement@barnsley.gov.uk
website: www.barnsley.gov.uk

Reproduced from the Ordnance Survey mapping with the permission of Her Majesty's Stationery Office. © Crown Copyright. Unauthorised reproduction infringes Crown Copyright and may lead to prosecution or civil proceedings.
Licence number 100022264 (2006)

Scale 1: 2,500

Plan No: ELH244.B

Date: 06/08/2018

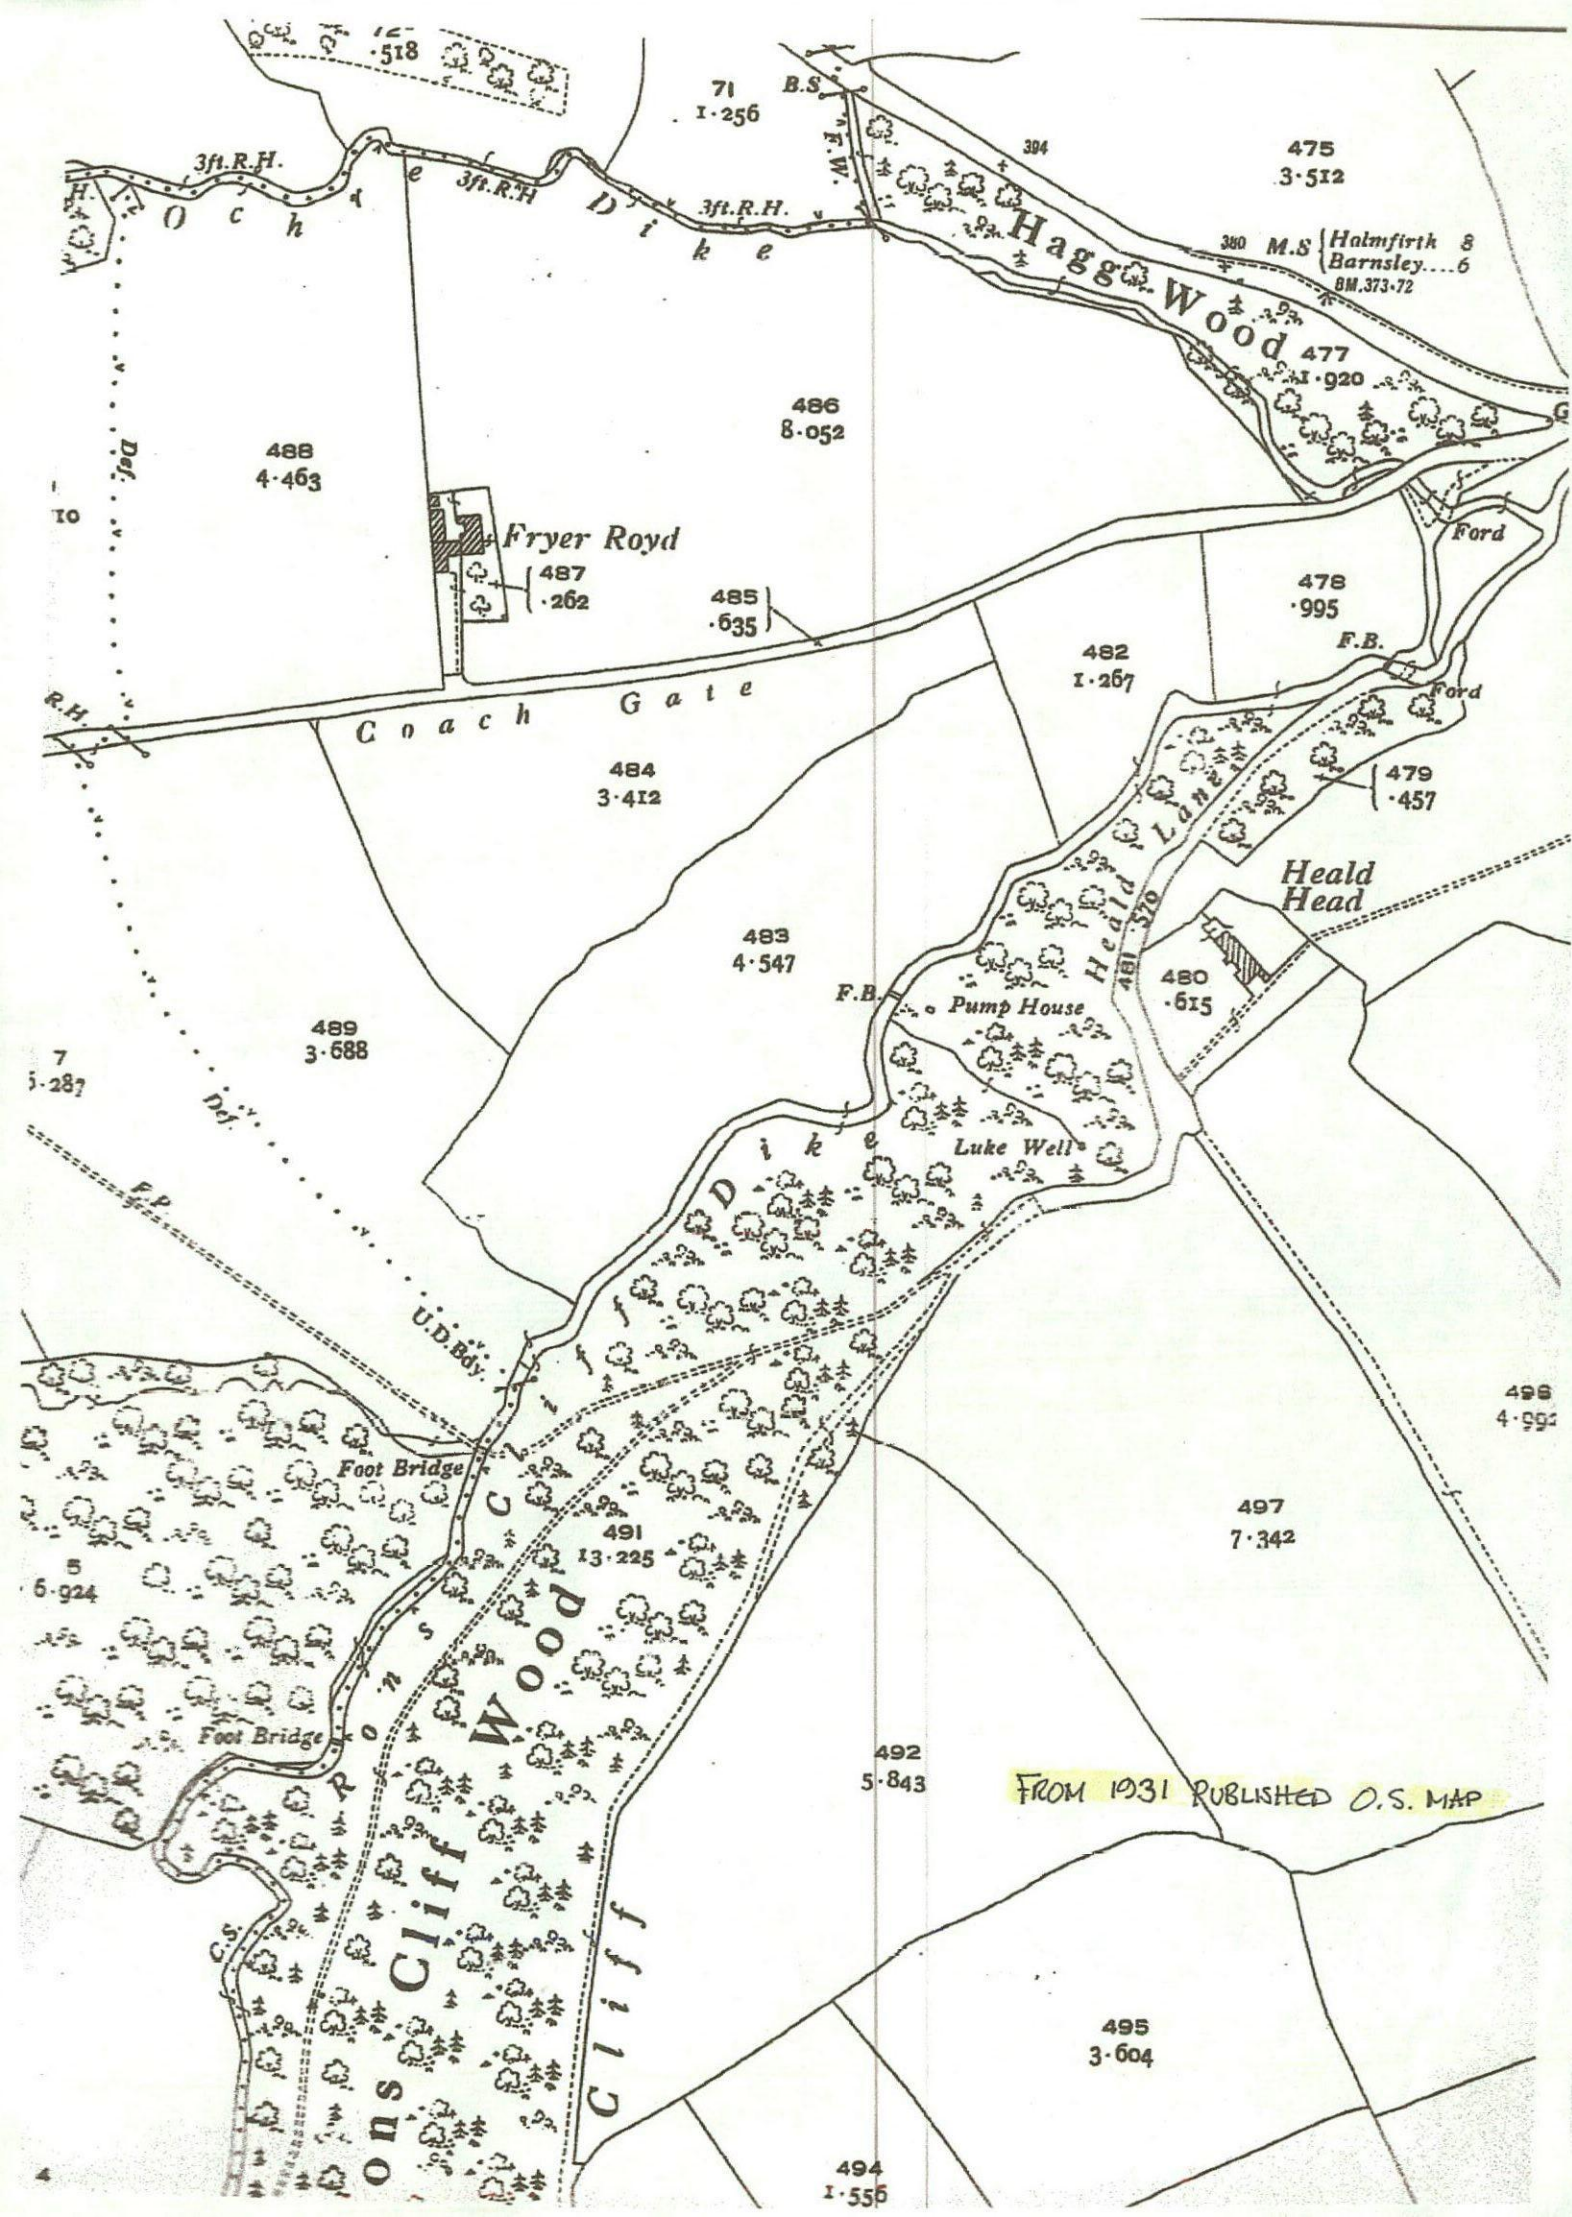




EXISTING
COTTAGE

GABLE



REAR

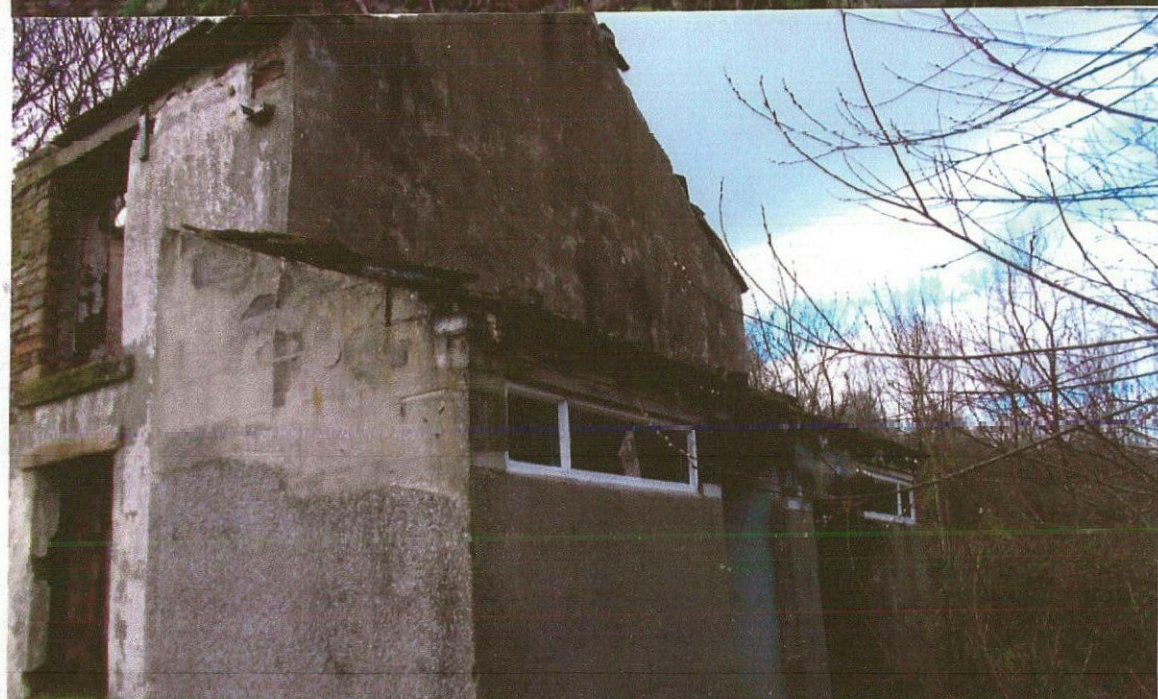

GABLE



FRONT



FRONT



FRONT



BRIDLEWAY.





FORDS.





UNTREATED
BRIDLEWAY

