
Construction Management Plan
Halifax Road, Penistone

Scaled @ 1:1000

0 50m 100m

N

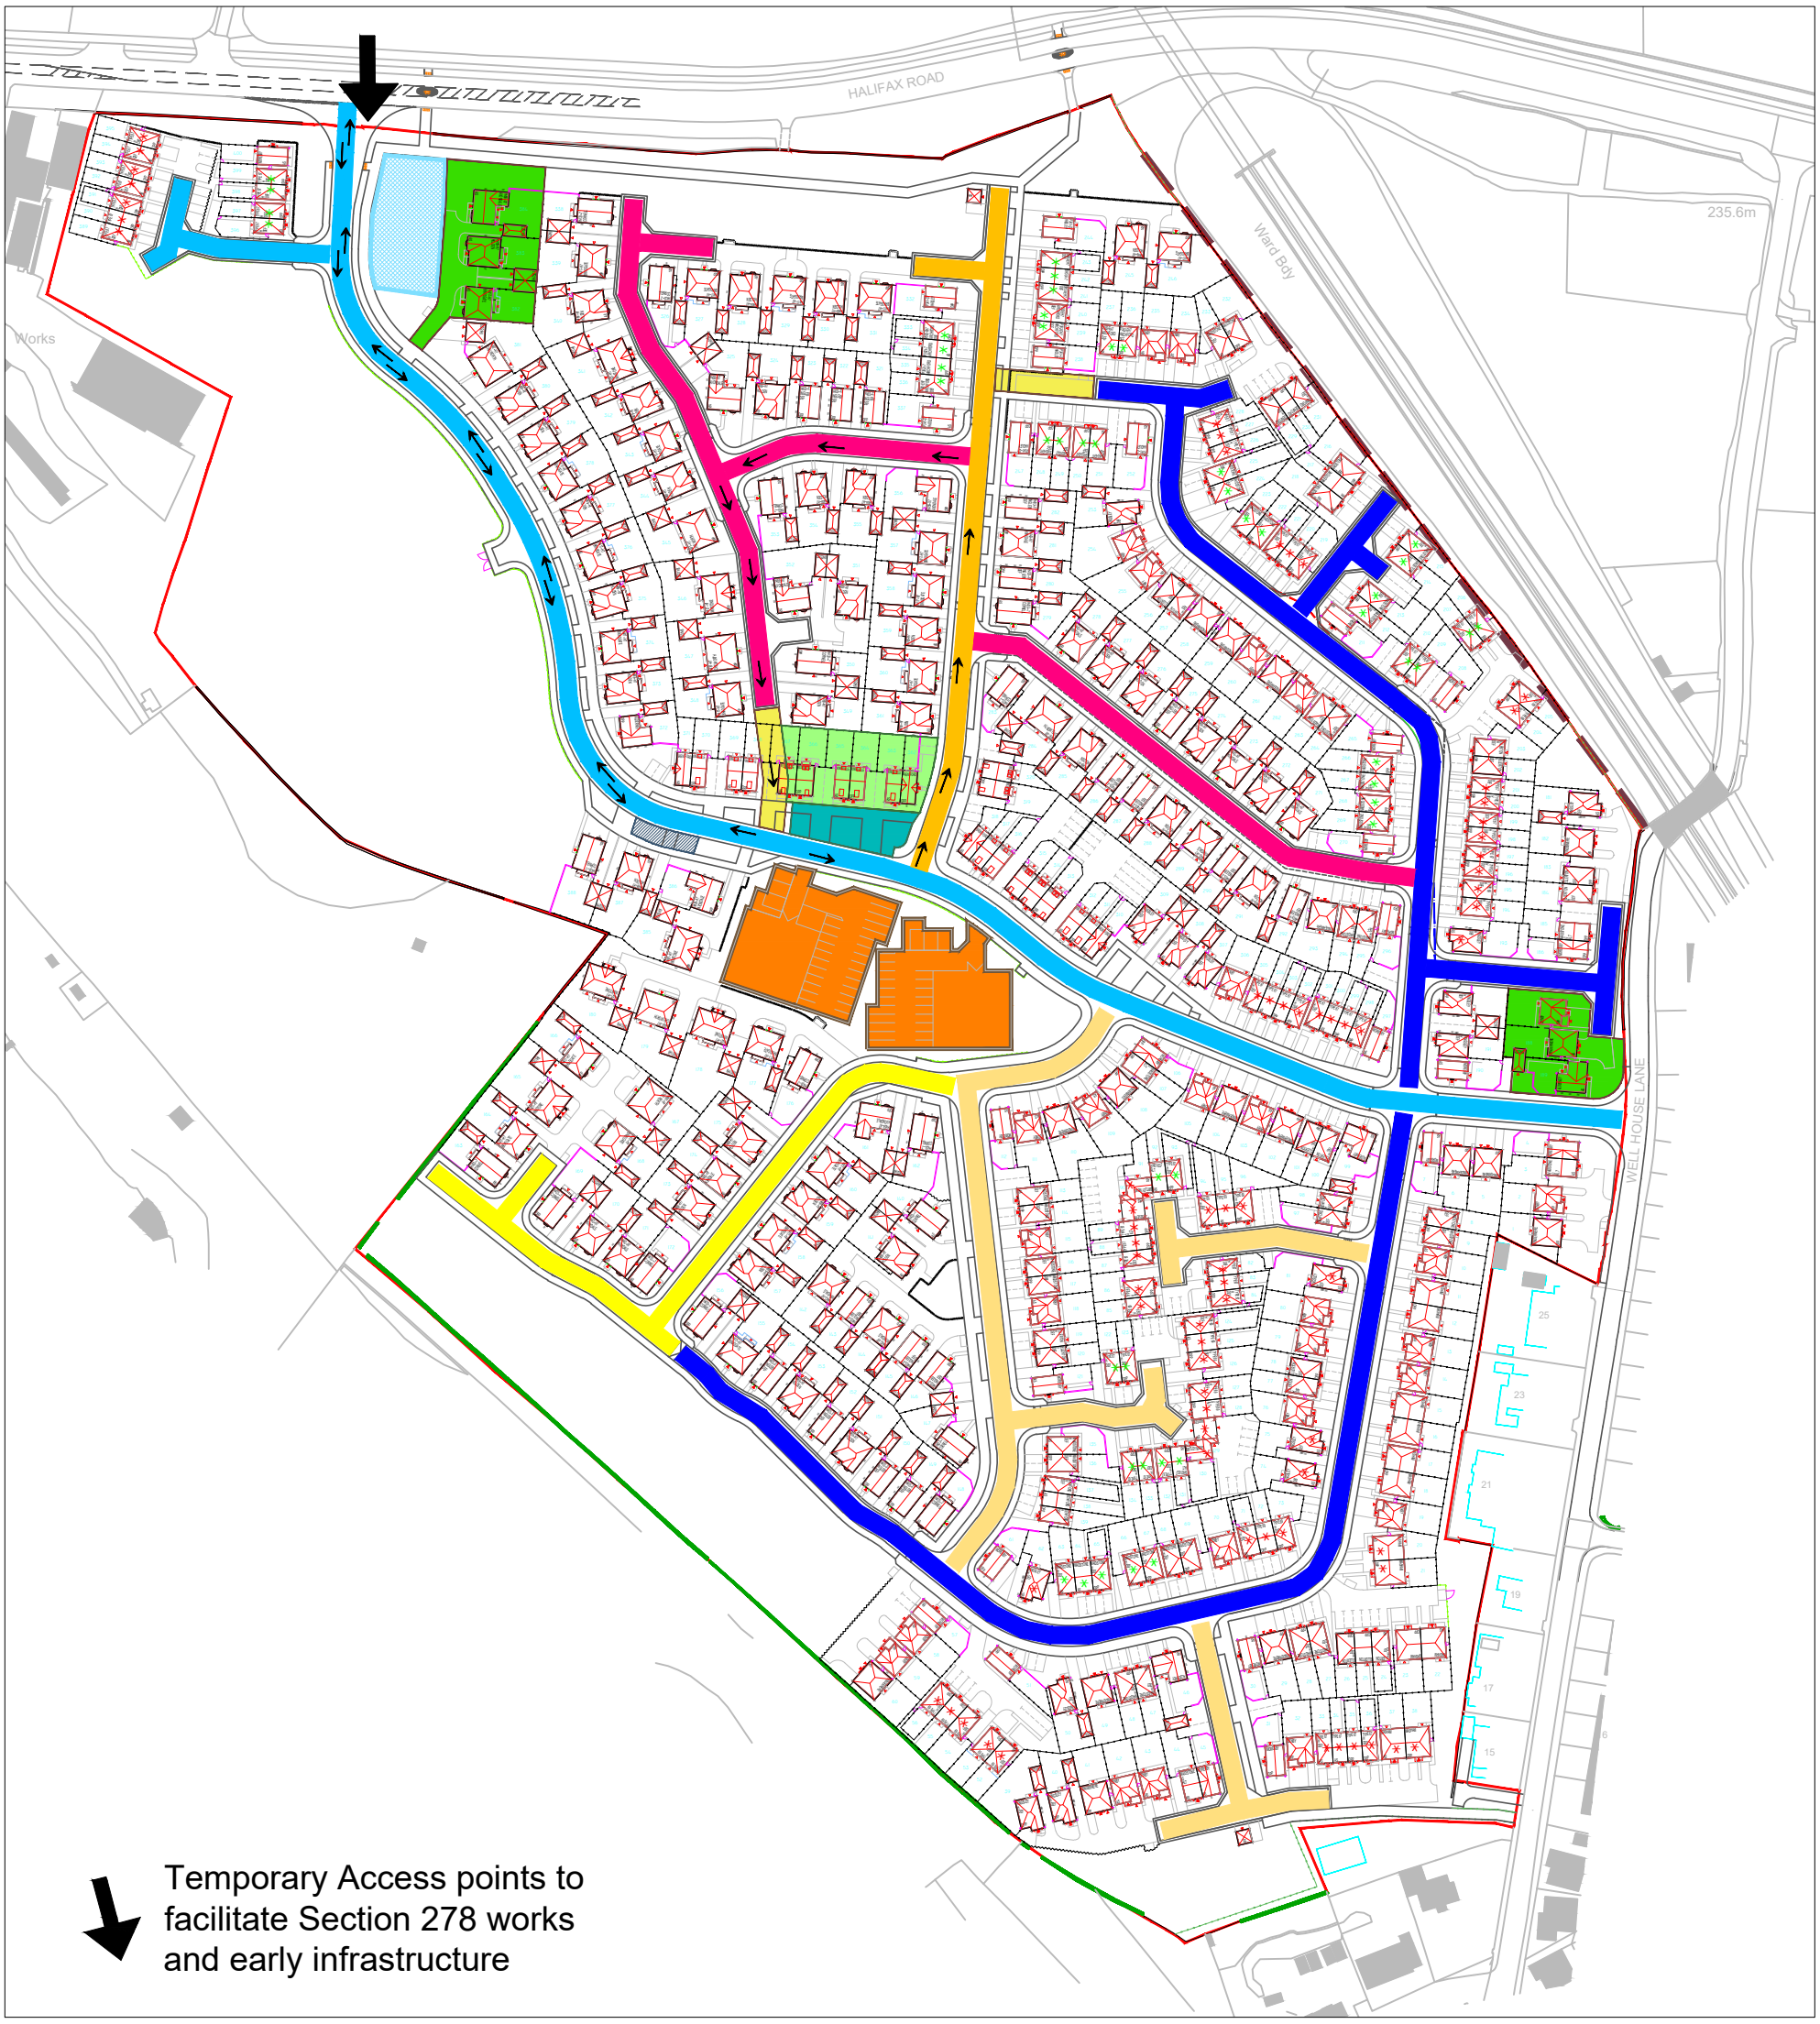

Temporary Access points to facilitate Section 278 works and early infrastructure

Main Key

- Temporary Compound
- Semi-permanent Compound
- Sales centre, show homes and parking
- Network Rail Boundary
- Materials & Plant Loading Area
- Materials & Plant Storage Area
- Automatic Wheel Wash
- Construction Traffic Direction

Road Phasing Key

- Phase 1
- Phase 2
- Phase 3
- Phase 4
- Phase 5
- Phase 6