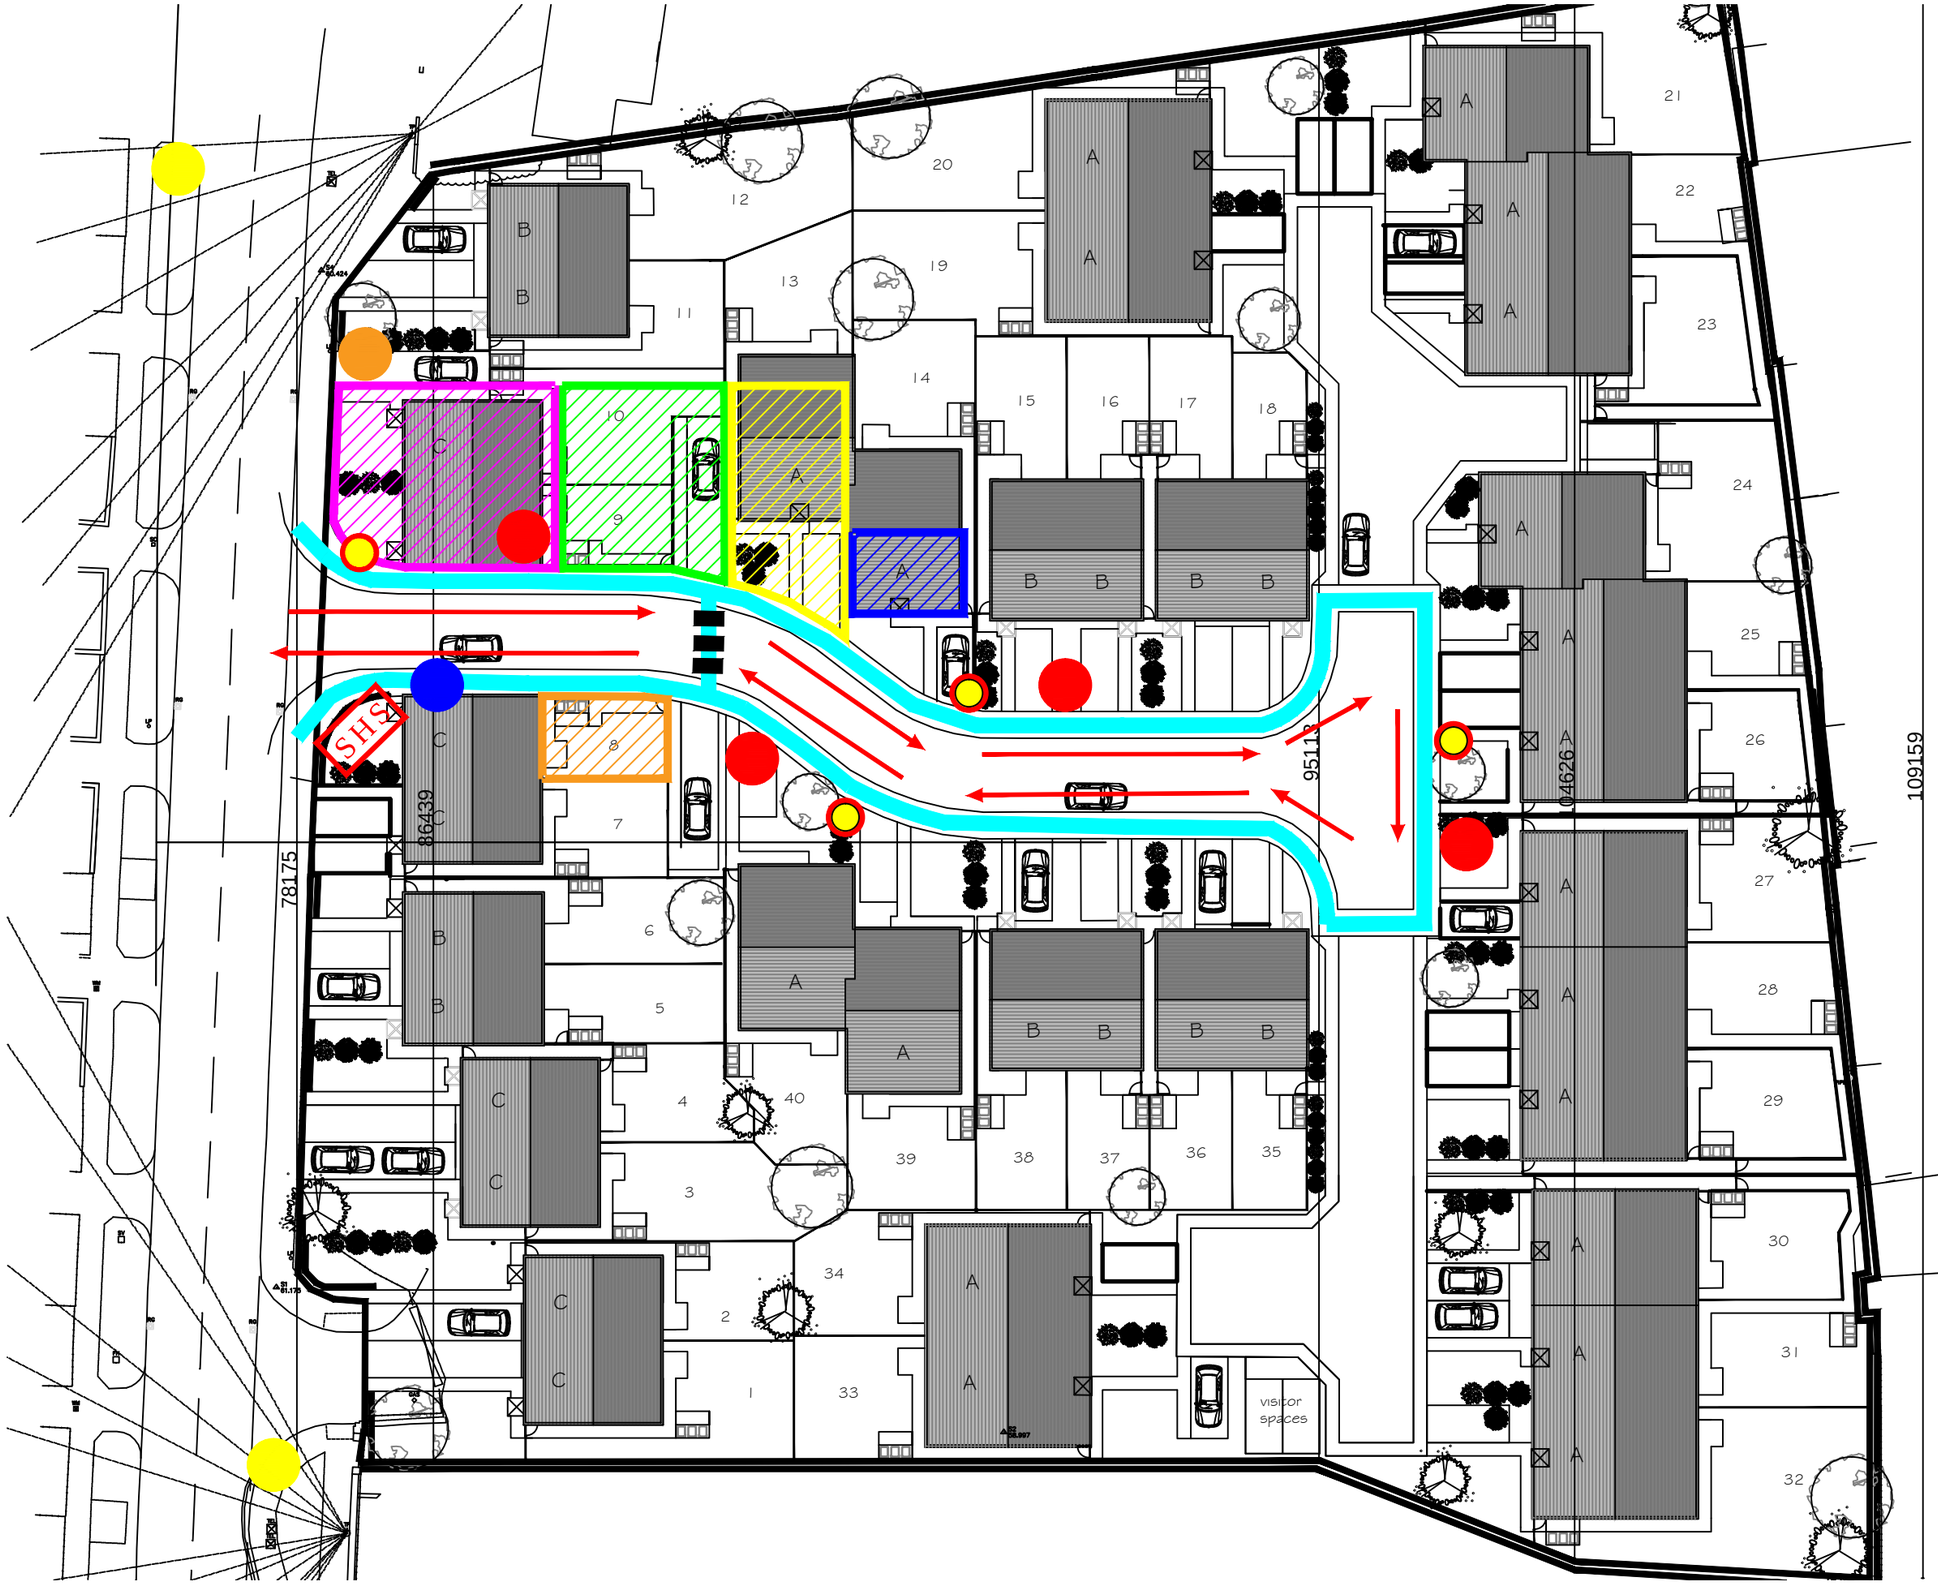

NOTES

- OFFICE/WELFARE
- CAR PARK
- MATERIAL STORAGE
- PEDESTRIAN ROUTE
- CROSSING POINT
- FIRE ASSEMBLY MUSTER POINT
- WHEEL WASH
- FIRE POINT
- DELIVERY DROP OFF POINT
- TRAFFIC ROUTE
- 5MPH SITE SPEED
- SKIPS (WASTE MANAGEMENT)
- SHS SITE HEALTH/SAFETY SIGNAGE + INFO

BANKSMAN TO BE USED AT ALL TIMES.

" SLOW " SITE ENTRANCE SIGN

REV	DATE	DESCRIPTION	INTL.

Partner

Job Title

NANNY MARR ROAD
DARFIELD

Dwg. Title

TRAFFIC MANAGEMENT PLAN

Drawn	Checked	Dwg. Size	Dwg. No.
EM	-	A3	TECH/TMP-01
Scale: NTS	Date: 16.12.15		