
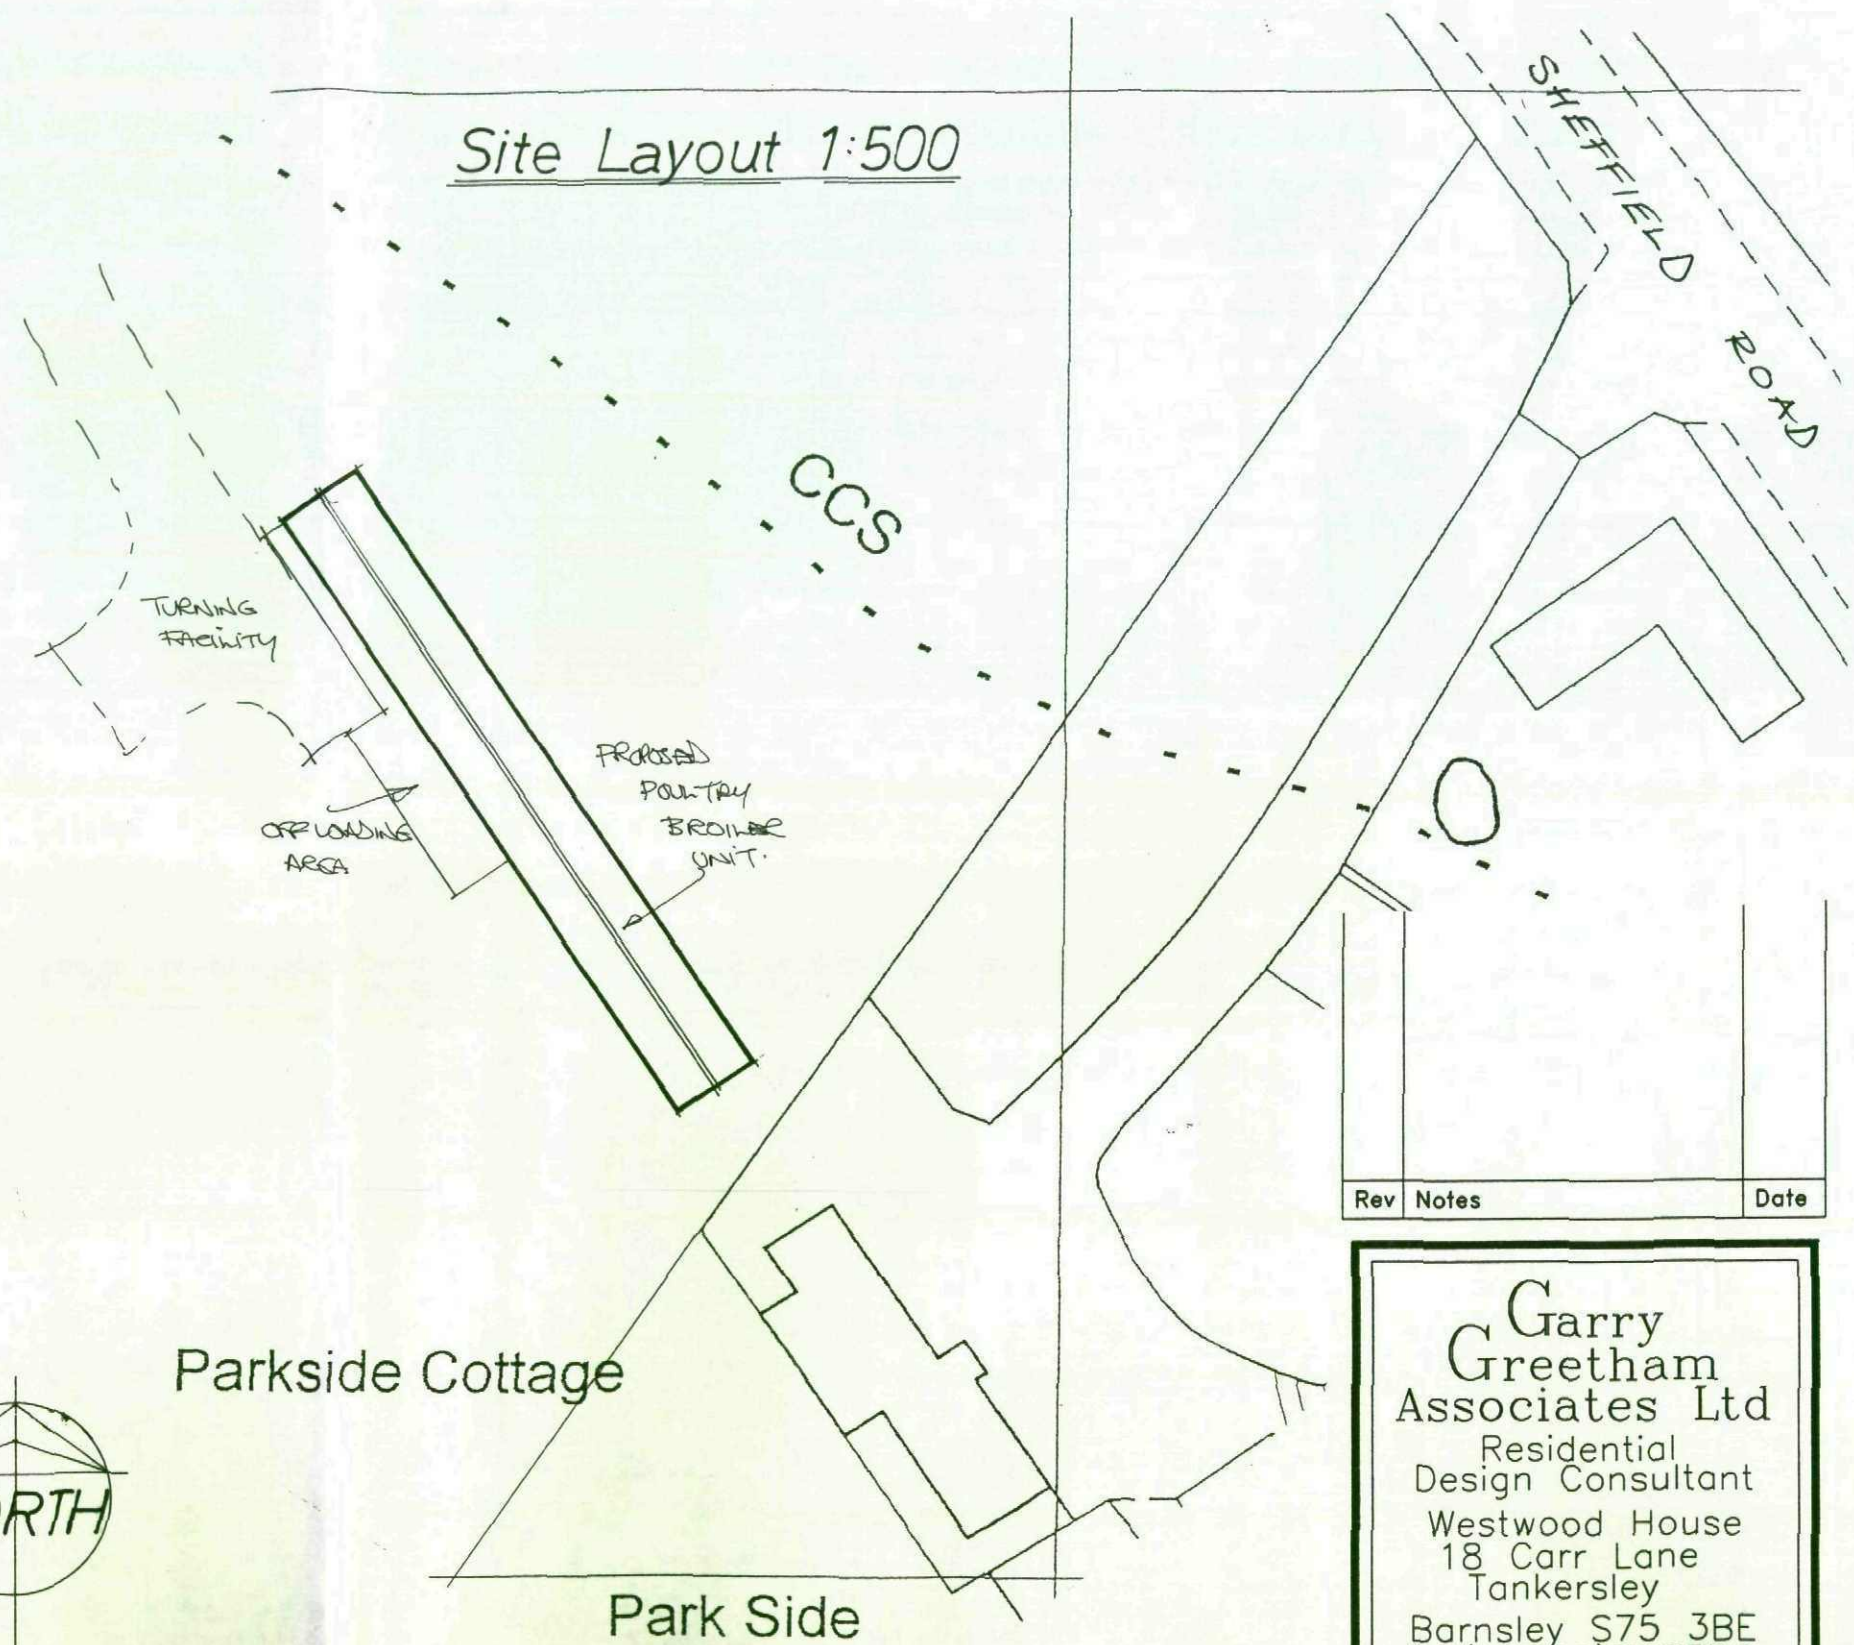
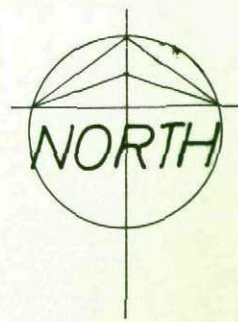
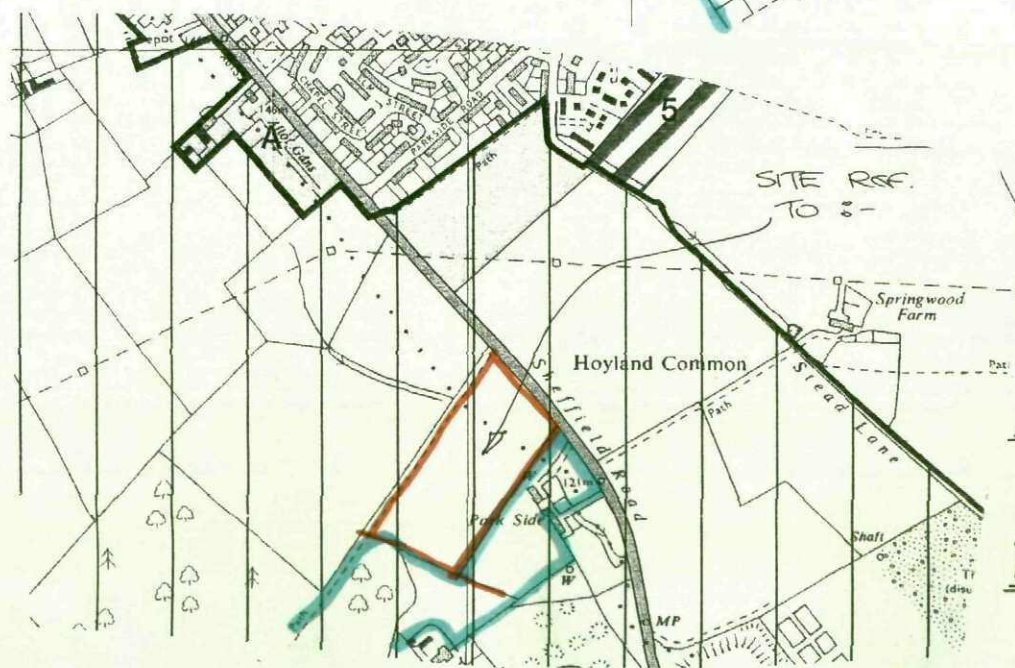


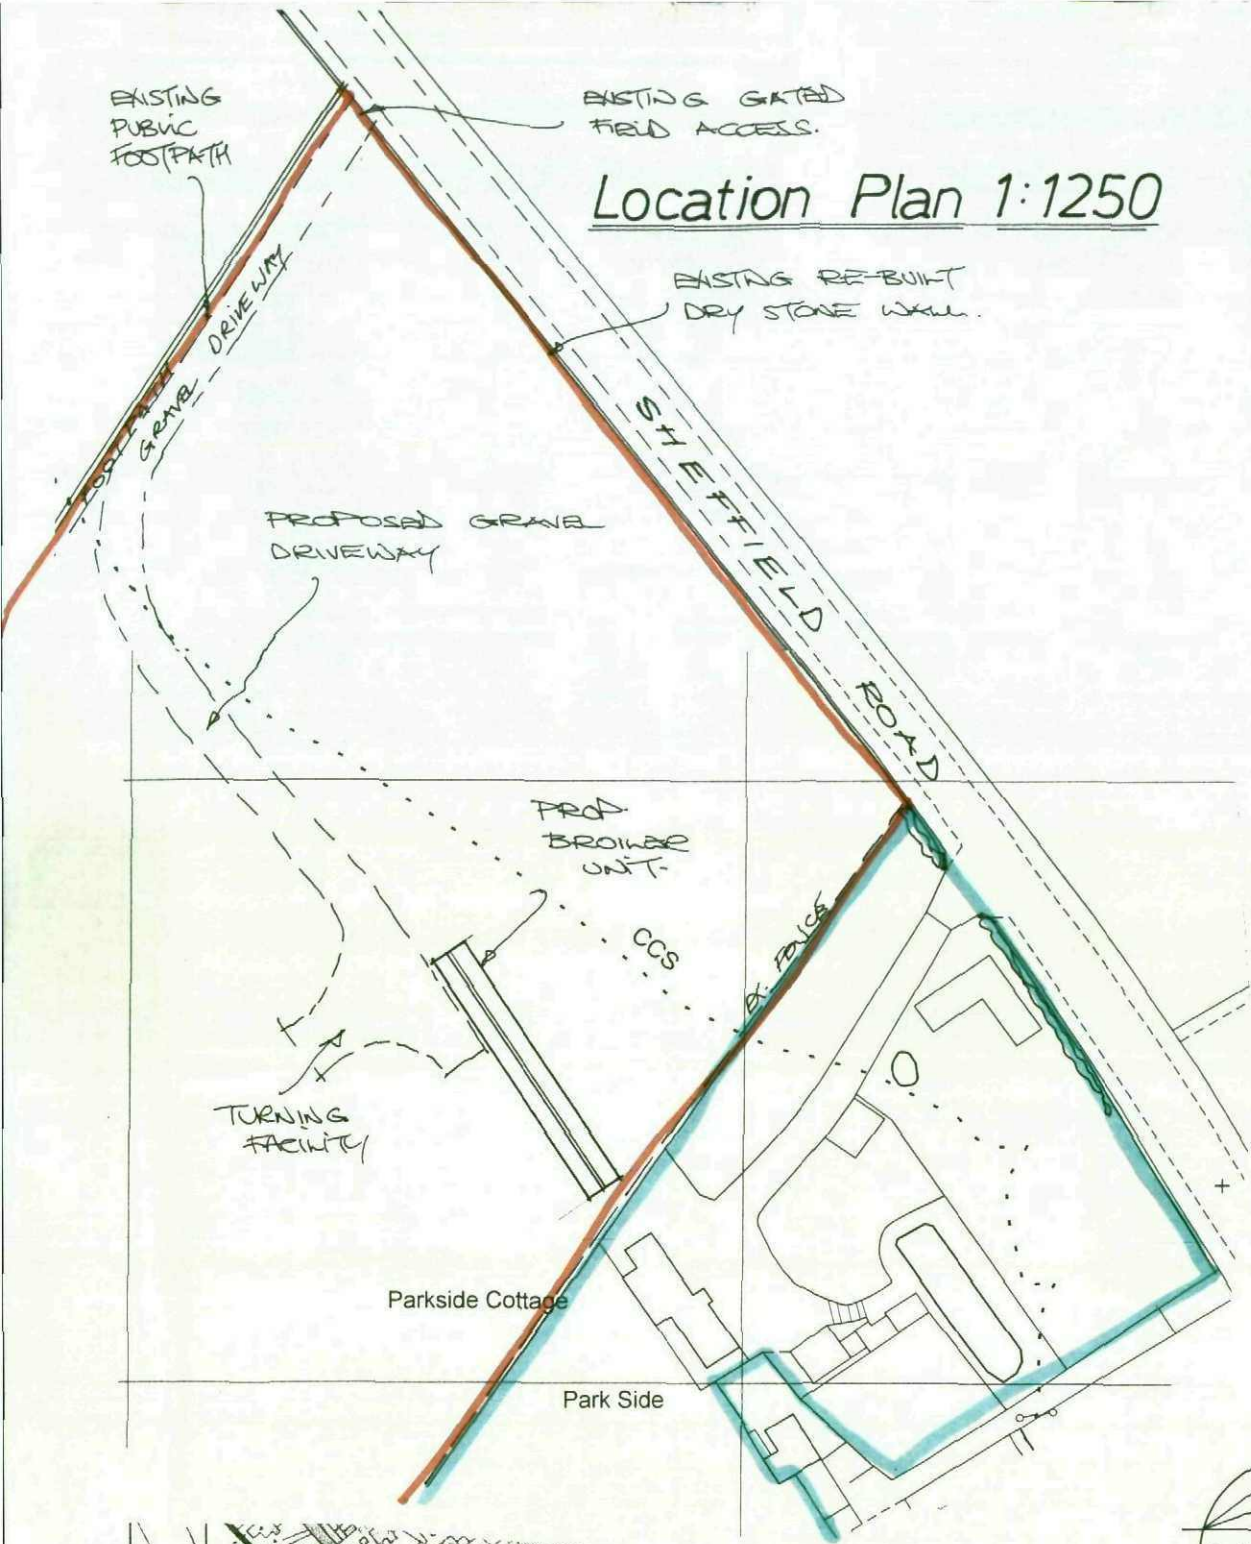

Rev	Notes	Date
-----	-------	------

Garry Greetham Associates Ltd
 Residential Design Consultant
 Westwood House
 18 Carr Lane
 Tankersley
 Barnsley S75 3BE
 Tel(01226)746573

PROJECT	Poultry Broiler Unit
CLIENT	Mr. B. Mason
TITLE	Site & Location Layouts
ADDRESS	Adj. "Parkside Cottage", Sheffield Road, Hoyland Common, Barnsley. S74 0EA
DRAWN BY	ggg
SCALE	as shown
DATE	Jun.09
DRAWING No	708-01
REV	

Member of the Chartered Institute of Architectural Technologists

Rev	Notes	Date

Garry Greetham Associates Ltd

Residential Design Consultant
Westwood House
18 Carr Lane
Tankersley

Barnsley S75 3BE
Tel(01226)746573

PROJECT Poultry Broiler Unit

CLIENT Mr. B. Mason

TITLE Standard Details

ADDRESS Adj. "Parkside Cottage",
Sheffield Road, Hoyland
Common, Barnsley. S74 0EA

DRAWN BY ggg

SCALE as shown DATE Jun.09

DRAWING No 708-03 REV

Member of the Chartered Institute
of Architectural Technologists

TO TIMBER OUT
& TRIM AS
REQUIRED FOR
THE 600MM HIGH
x 1800MM WIDE
"LIFT UP BAT
HOLES" - TO
ALLOW POULTRY
TO ENTER &
LEAVE.

TIMBER
SHEETING
ON
50 x 75MM
TIMBERS -
FIXED TO
150 x 100MM
POSTS -
FIXED BACK
TO BLOCKWORK
WITH M.S.
STRAPS.

TIMBER SHEETING
TO FACE TO
LIP OVER NATURAL
STONE.

NATURAL STONE
FOR EXTERNAL
FACE -
MAX 450MM
FROM FINISHED
FLOOR LEVEL

20°
TRUSSES @ 1800MM C/C


100 x 100MM
ACTING
AS TOP MEMBER
OF FRAMING
& WALL PLATE

100 x 100MM

Detail B
1:5

FAIRFACED
BLOCKWORK
TO INNER
FACE

Detail C
1:5

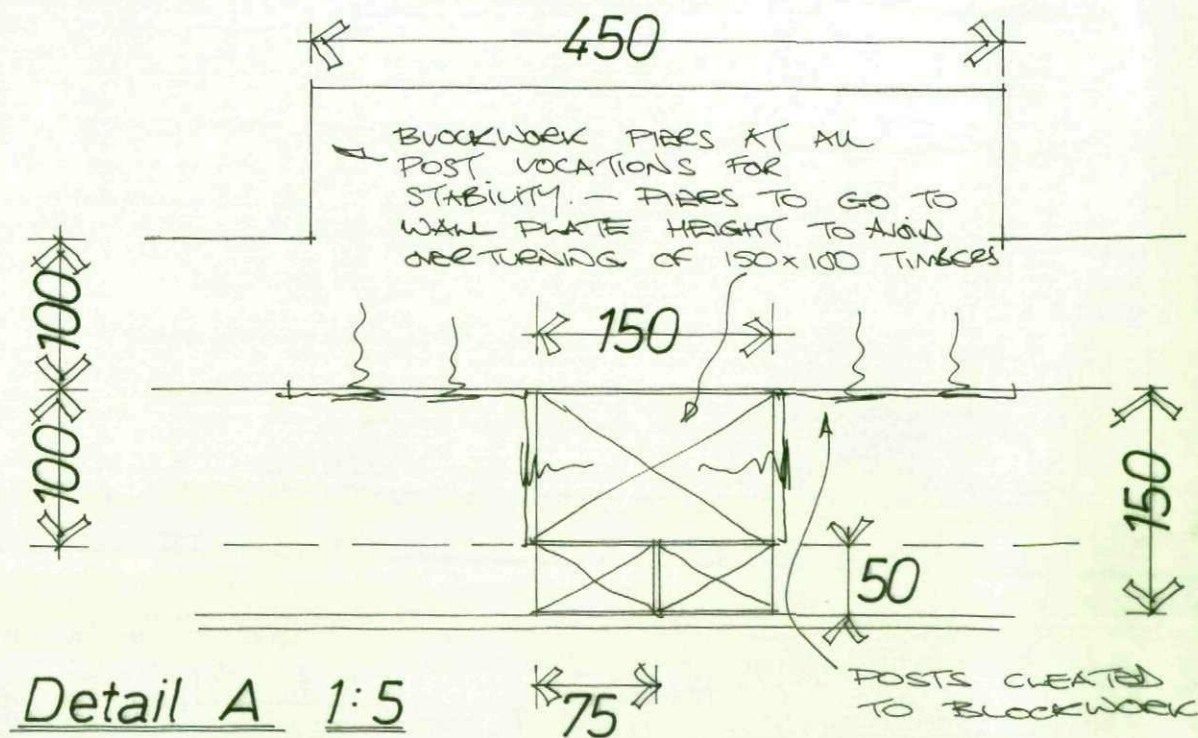

NB STONE TO BE
CUT TO SUIT
TO AROUND
MAIN TIMBER
POSTS.

