


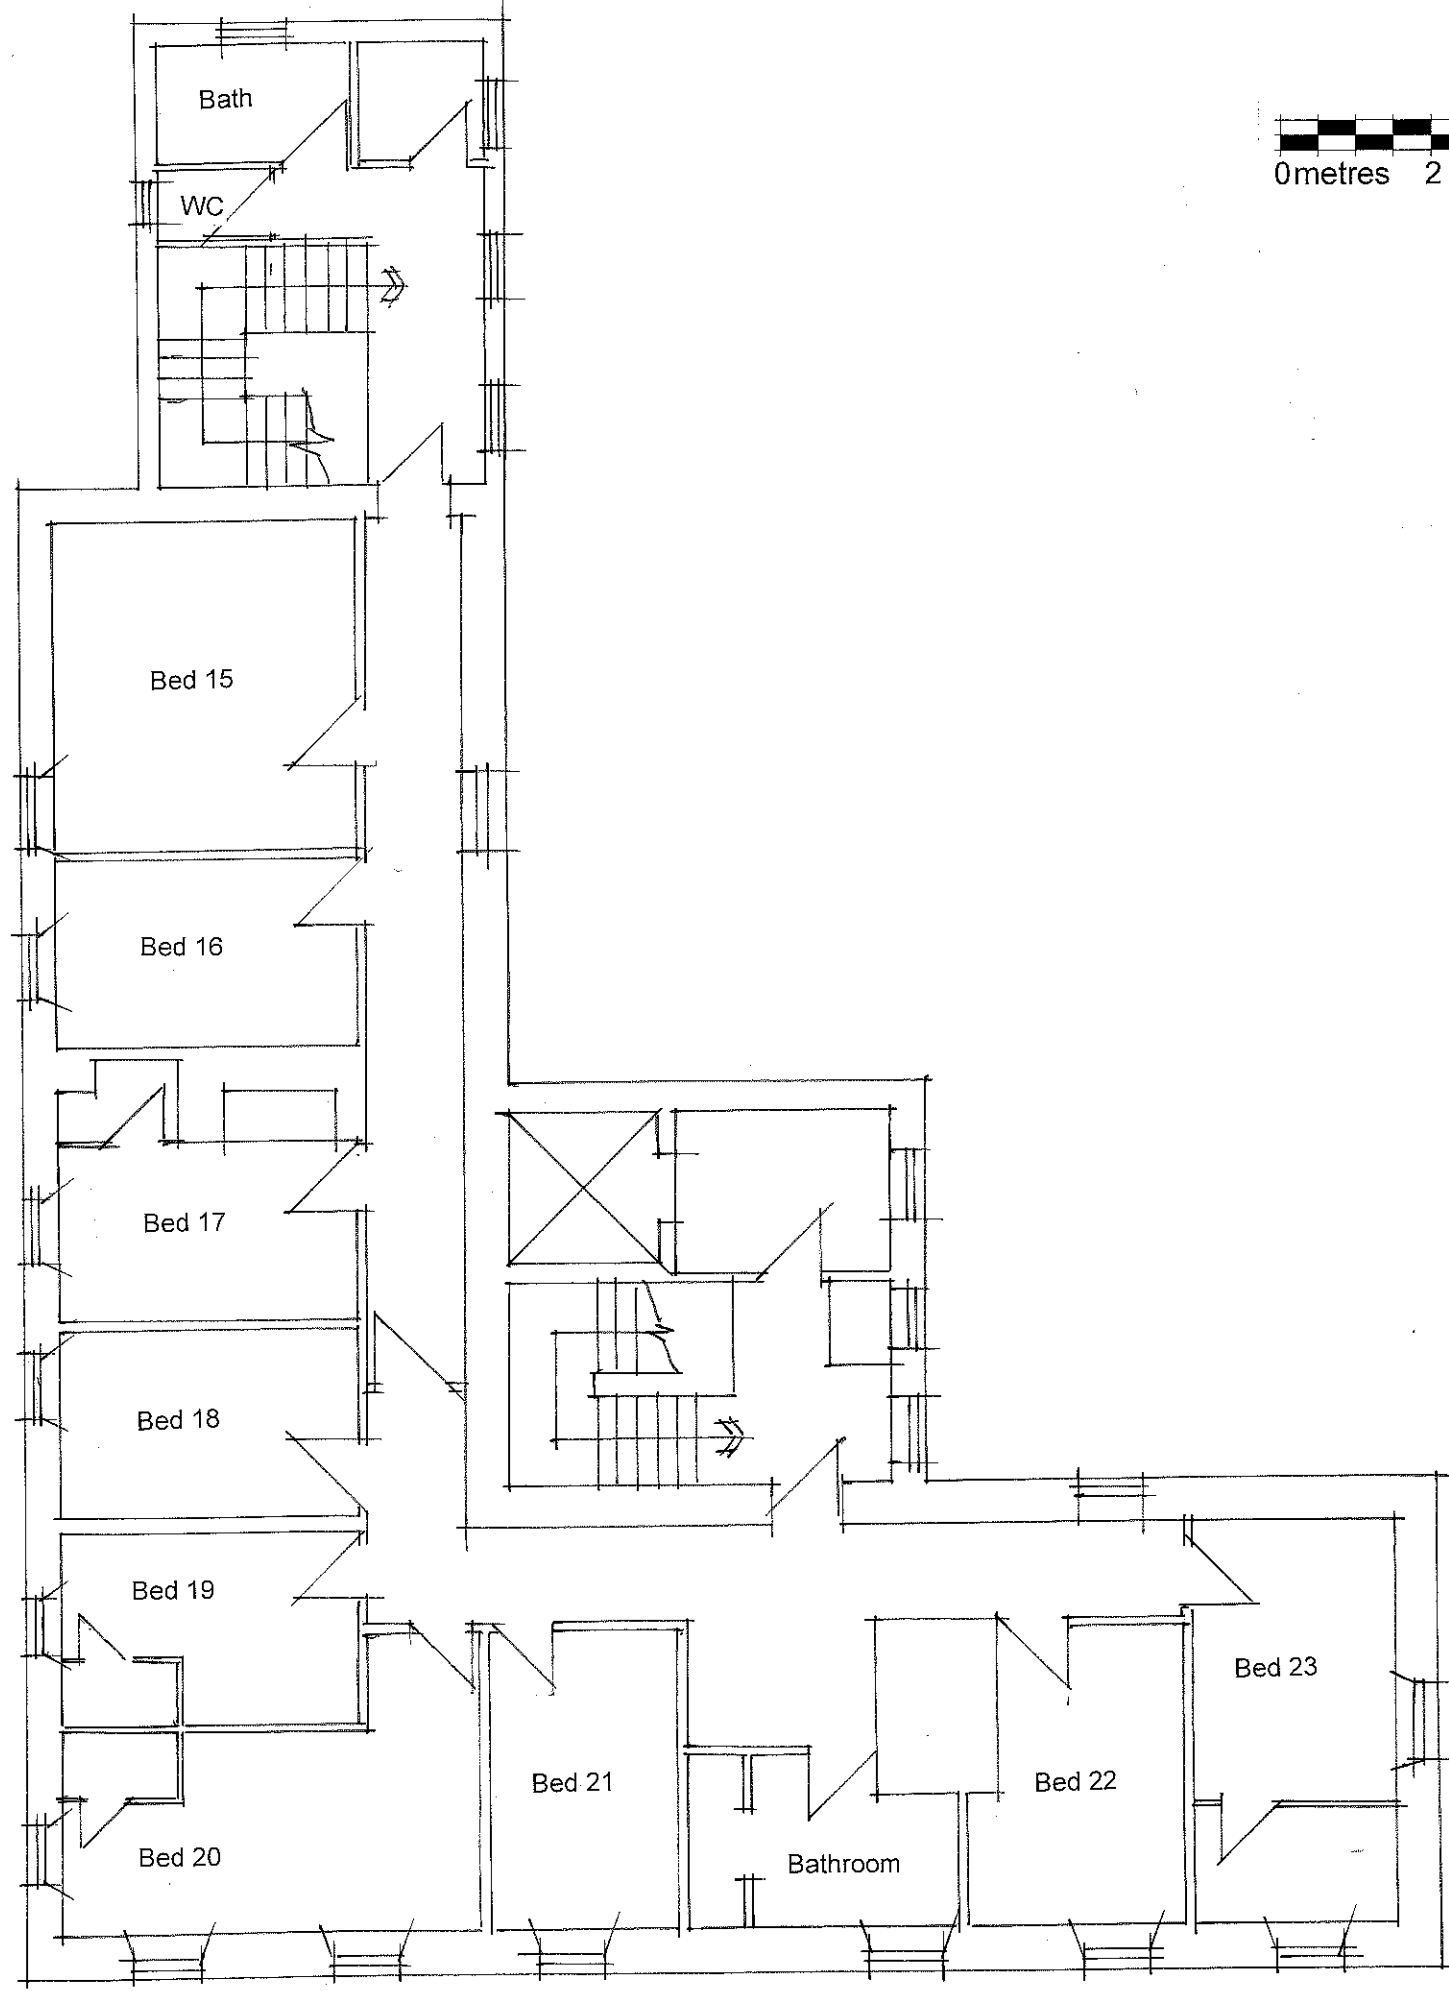

Rev	By	Date	Revision Note

**Pearce
Bottomley
architects**

Pearce Bottomley LLP
Roman Ridge, Main Street,
Aberford, Leeds LS25 3AW
T: 0113 281 2000 F: 0113 281 2911
E: pbb@pbarchitects.co.uk
www.pbarchitects.co.uk

Client/ Project
**MR G COOLEY
THURNSCOE HALL, HIGH STREET,
BARNESLEY S63 0JS**

Drawing
SF AS EXISTING

Scale 1:100	Drawn ADL	Checked SMC	Date Oct-12
----------------	--------------	----------------	----------------

Status
Survey

Project No. 4818	Drawing No. (P) 12	Rev. -
----------------------------	------------------------------	------------------

THURNSCOE HALL