




Proposed Layouts

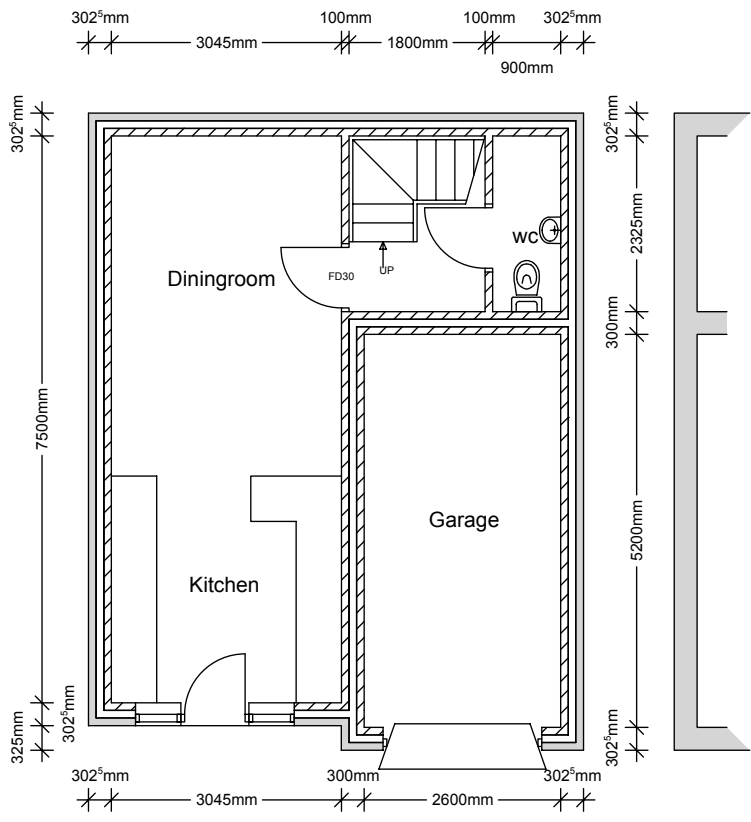


Proposed Ground Floor Layout

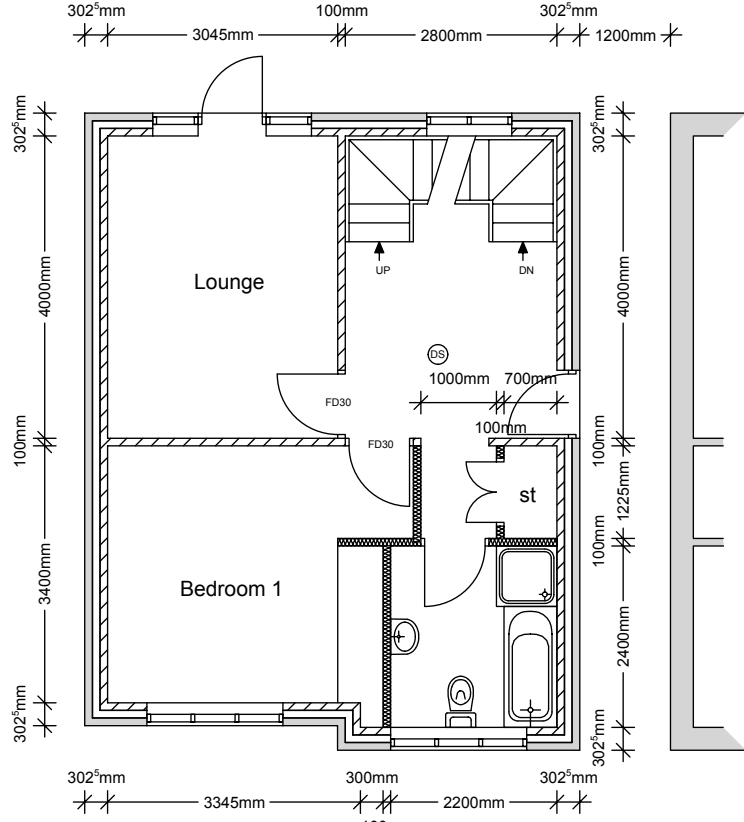


Proposed First Floor Layout

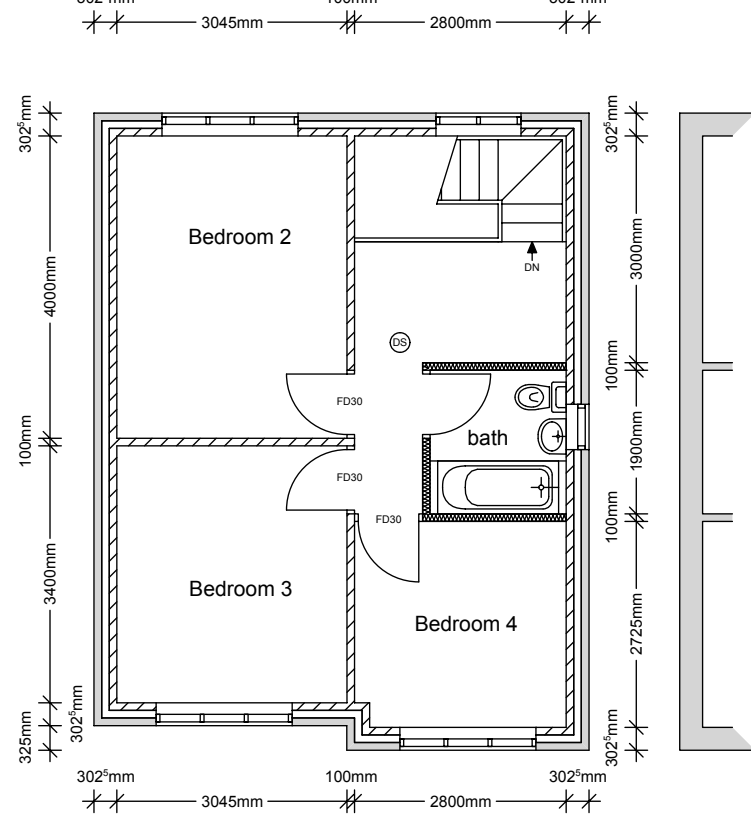

Proposed Second Floor Layout

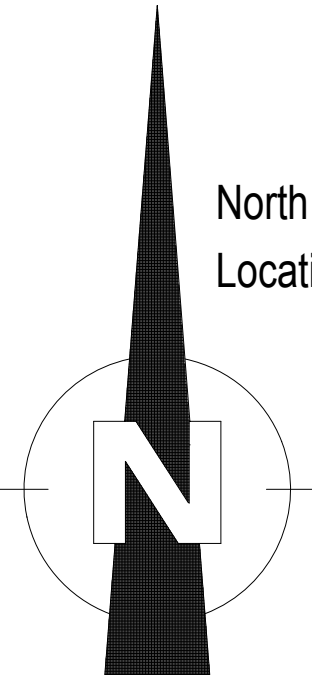


North
Location: Blacker Hill

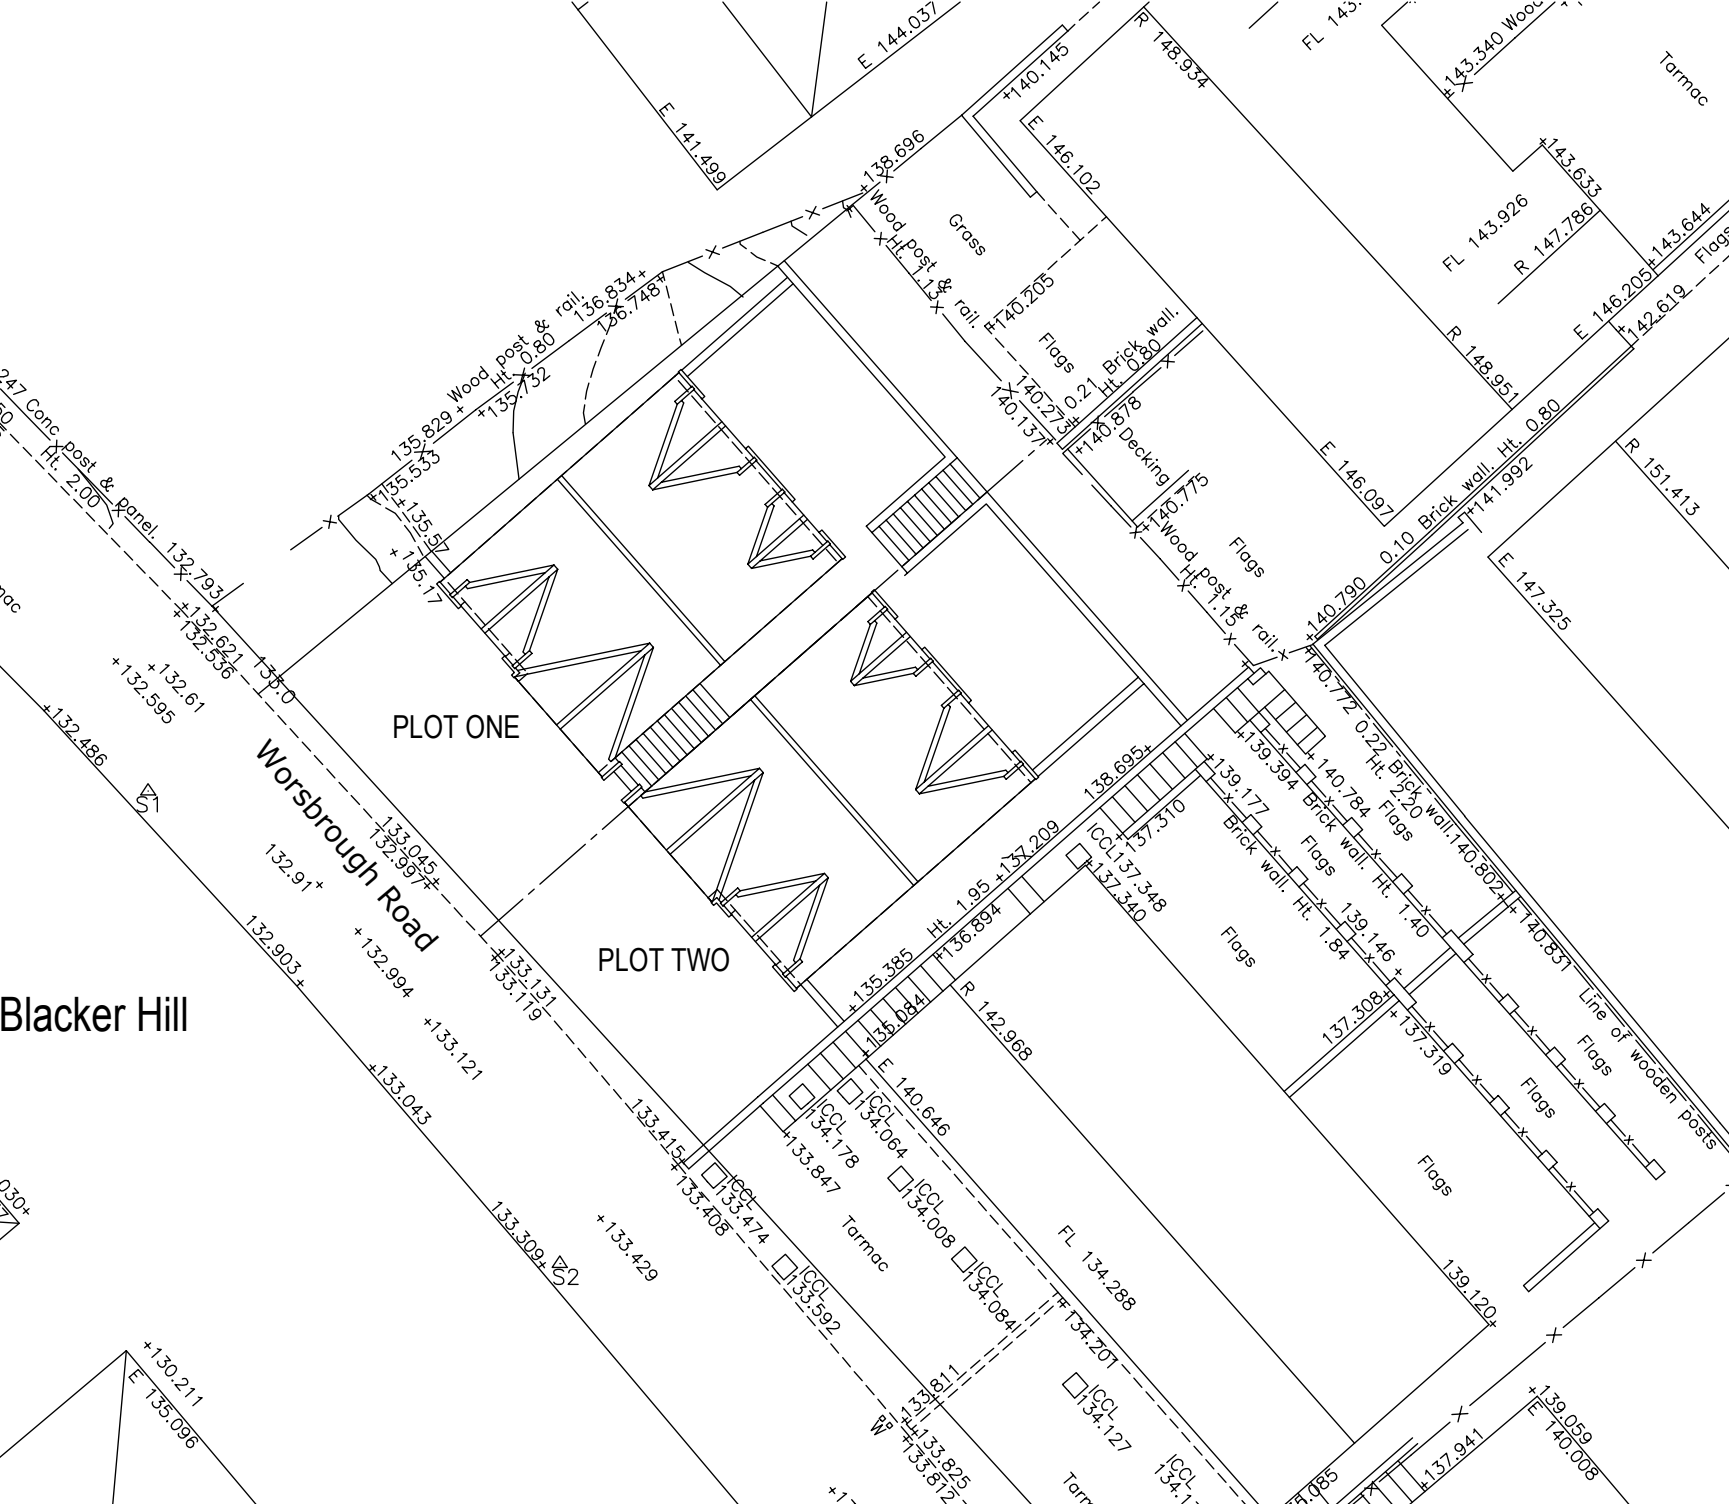


Proposed Block Plan - 1:200

Proposed Elevations

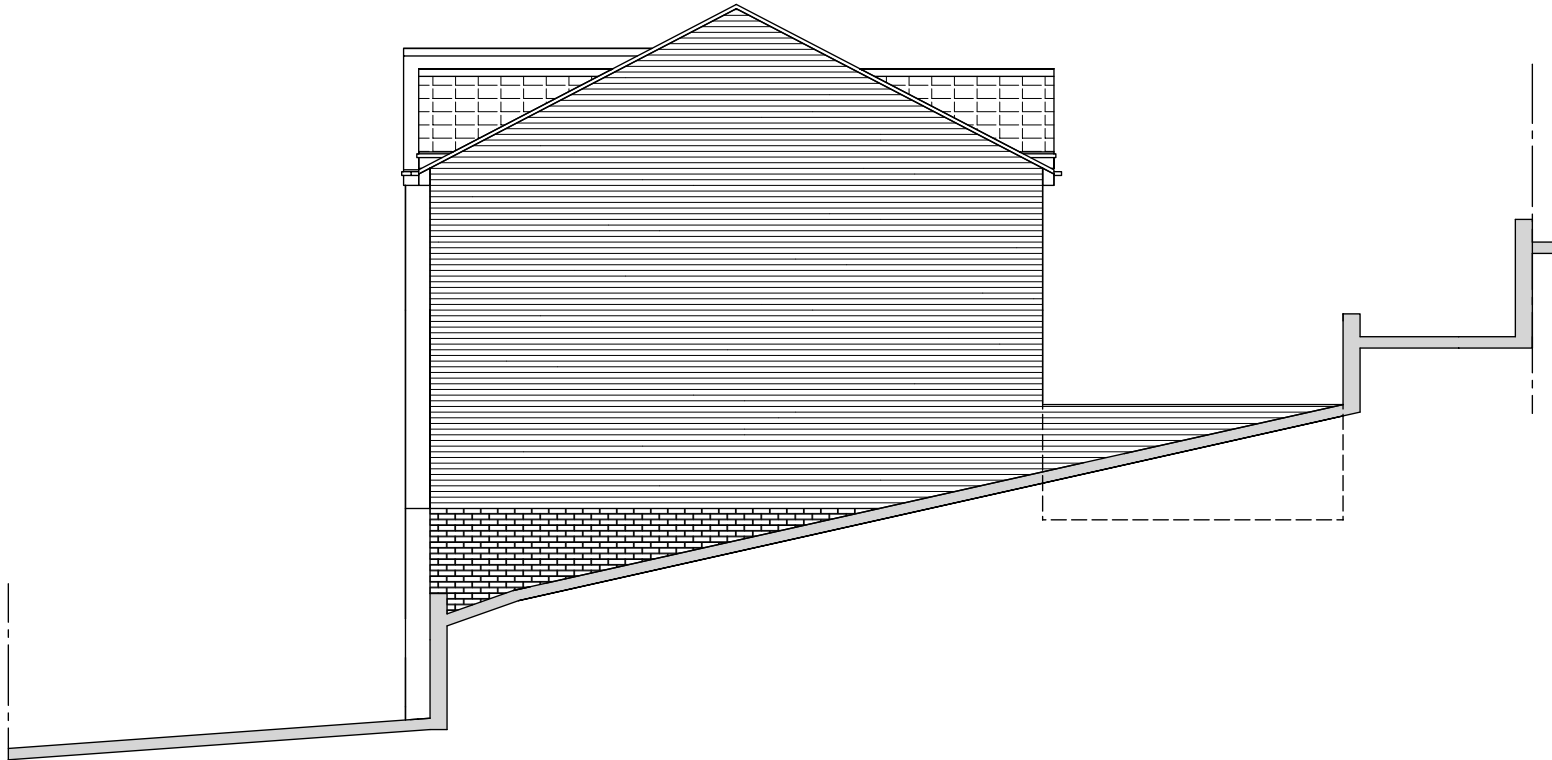

Proposed Side Elevation - Plot Two

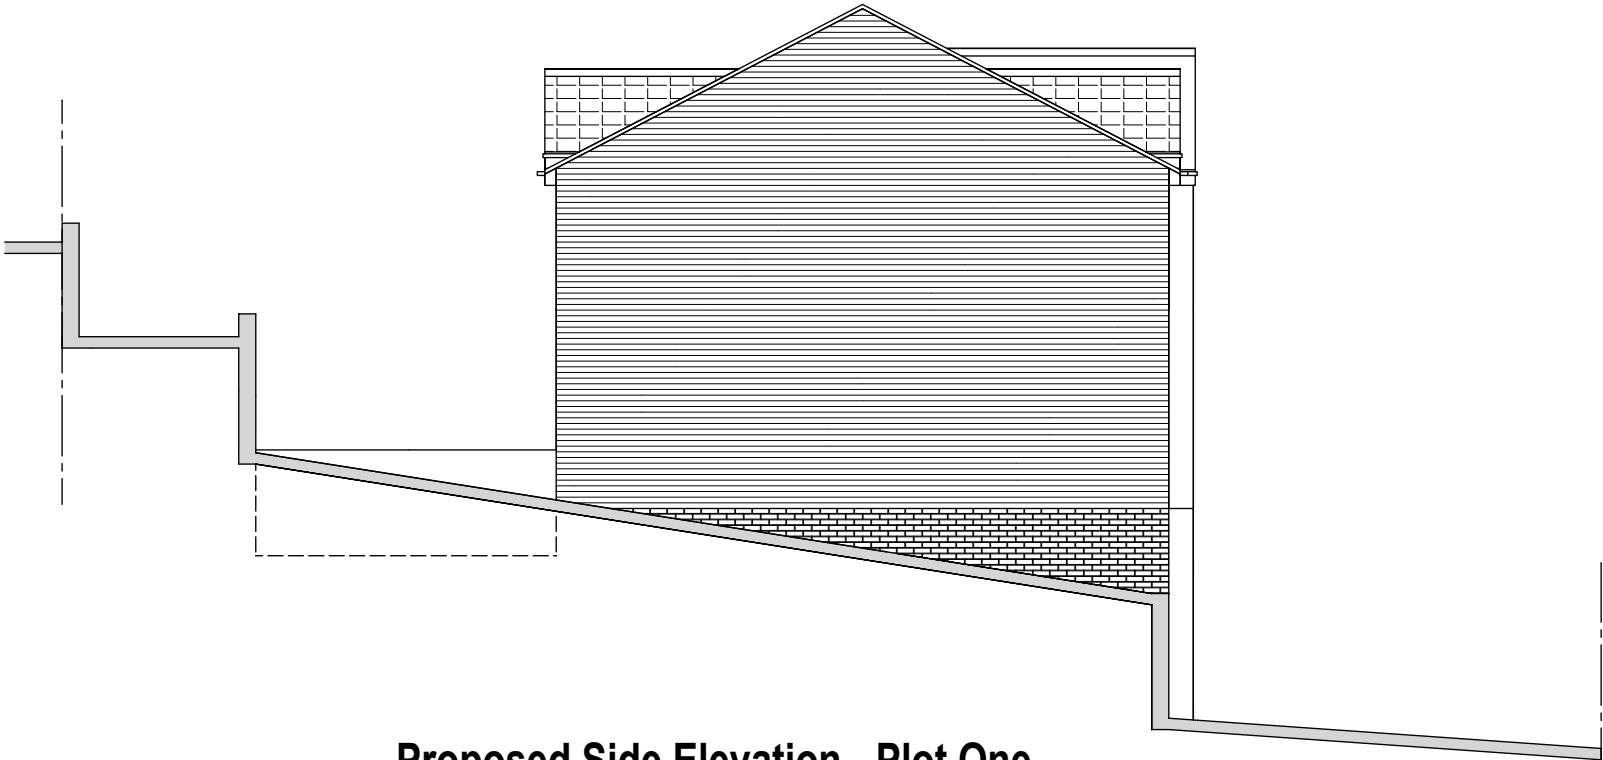


Proposed Side Elevation - Plot One




Proposed Front Elevation



Proposed Location Plan - 1:200

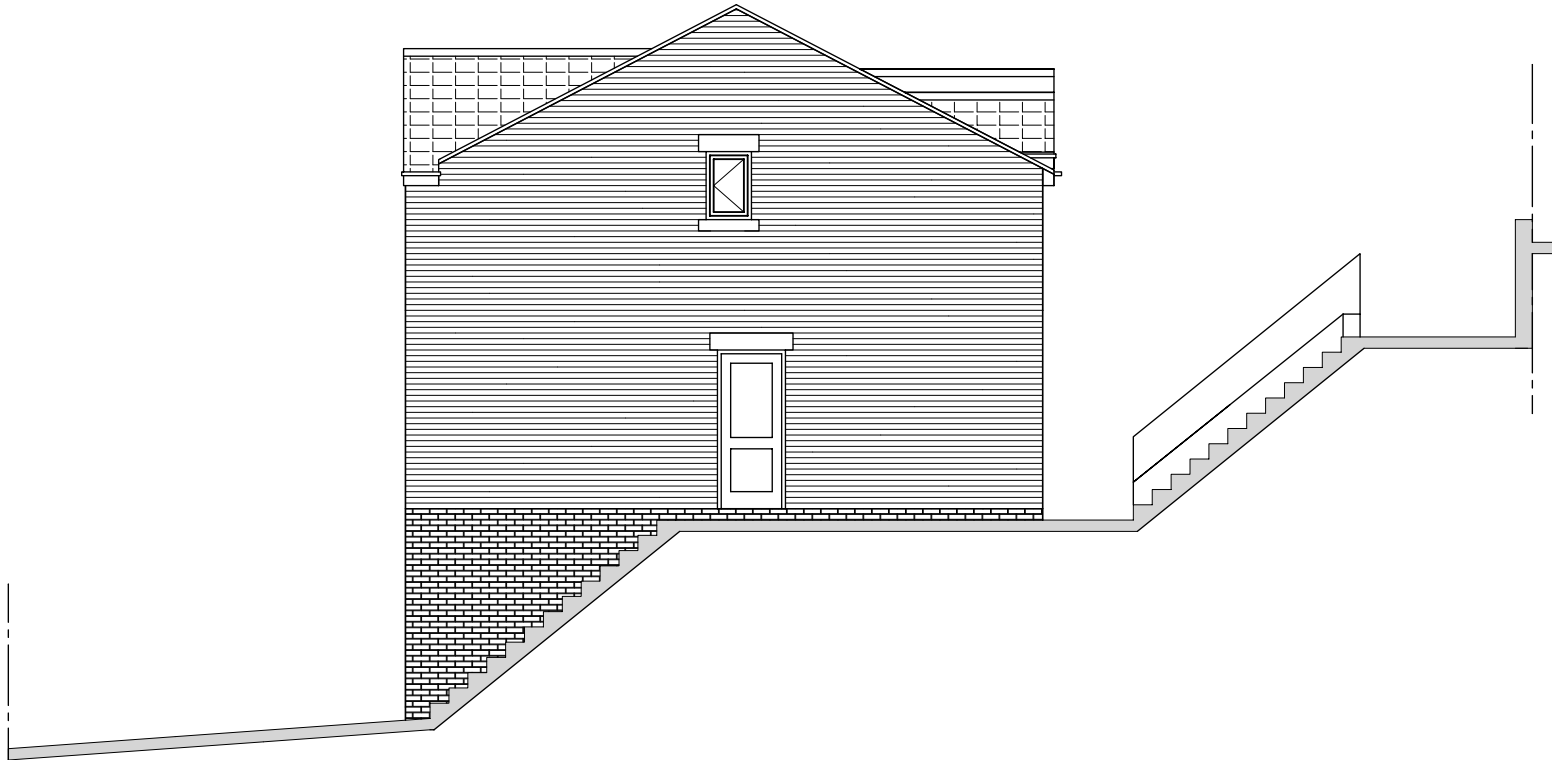

Proposed Side Elevation - Plot One

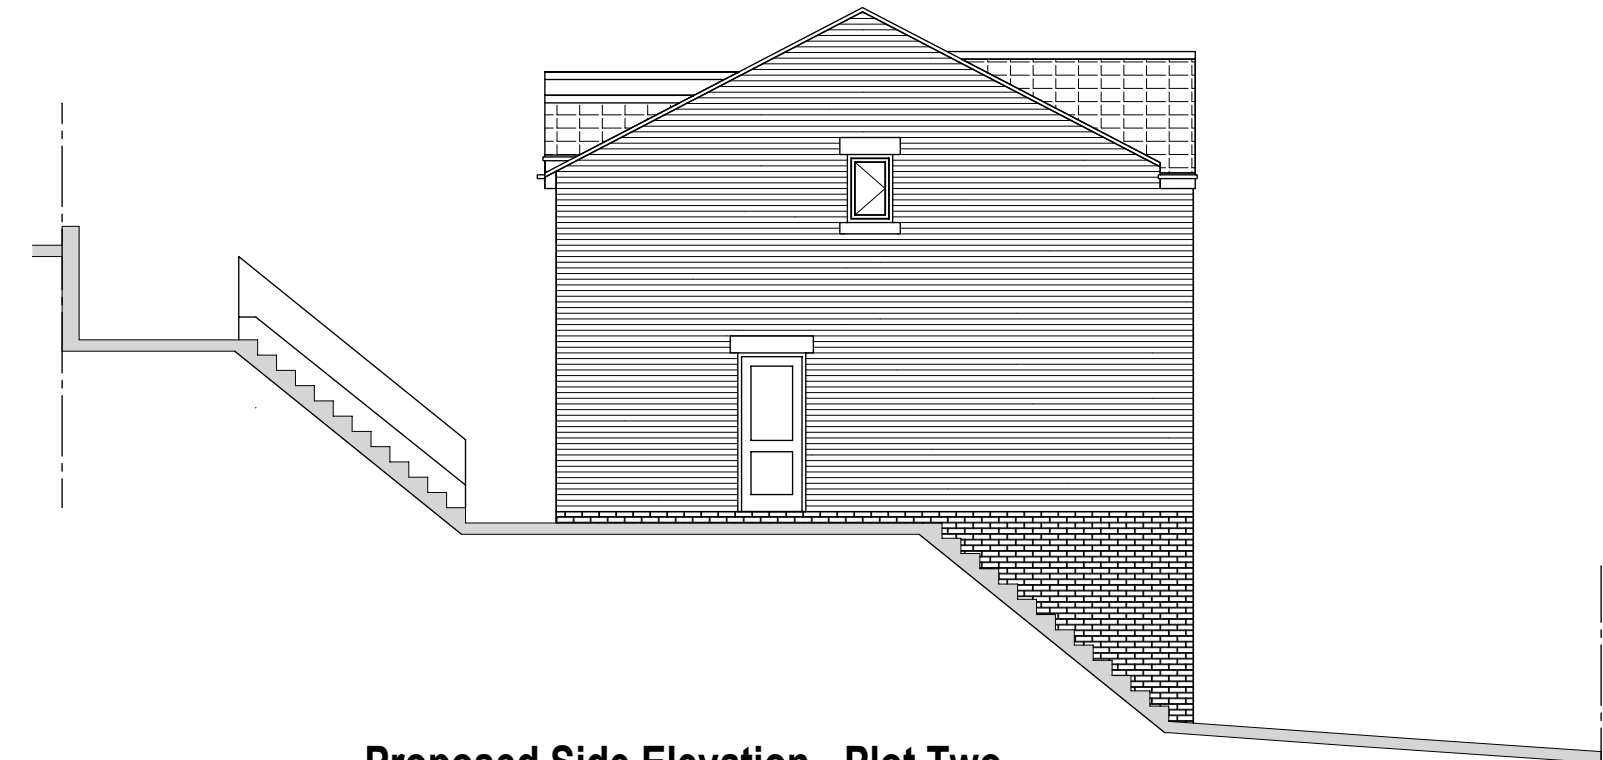

Proposed Side Elevation - Plot Two



Proposed Rear Elevation

REV	CHANGES	DATE
CLIENT:	Ferrie Limited	
PROJECT:	Proposed Development Adjacent to 22 Worsbrough Road, Blacker Hill Barnsley	
JOHN BOX ASSOCIATES Architectural and Planning Consultants and Chartered Building Surveyors The Annex, Beverley House, 166 Moorgate Road, Rotherham, South Yorkshire, S60 3BE Tel: 01709 364911 Fax: 01709 364915 Email: john.box@btconnect.com		
DRAWING REF:	JBA.3029.101	
DATE:	June 2012	
SCALE:	1:100, 1:200 and 1:1250 @ A1	
DRAWING BY:	WH	