



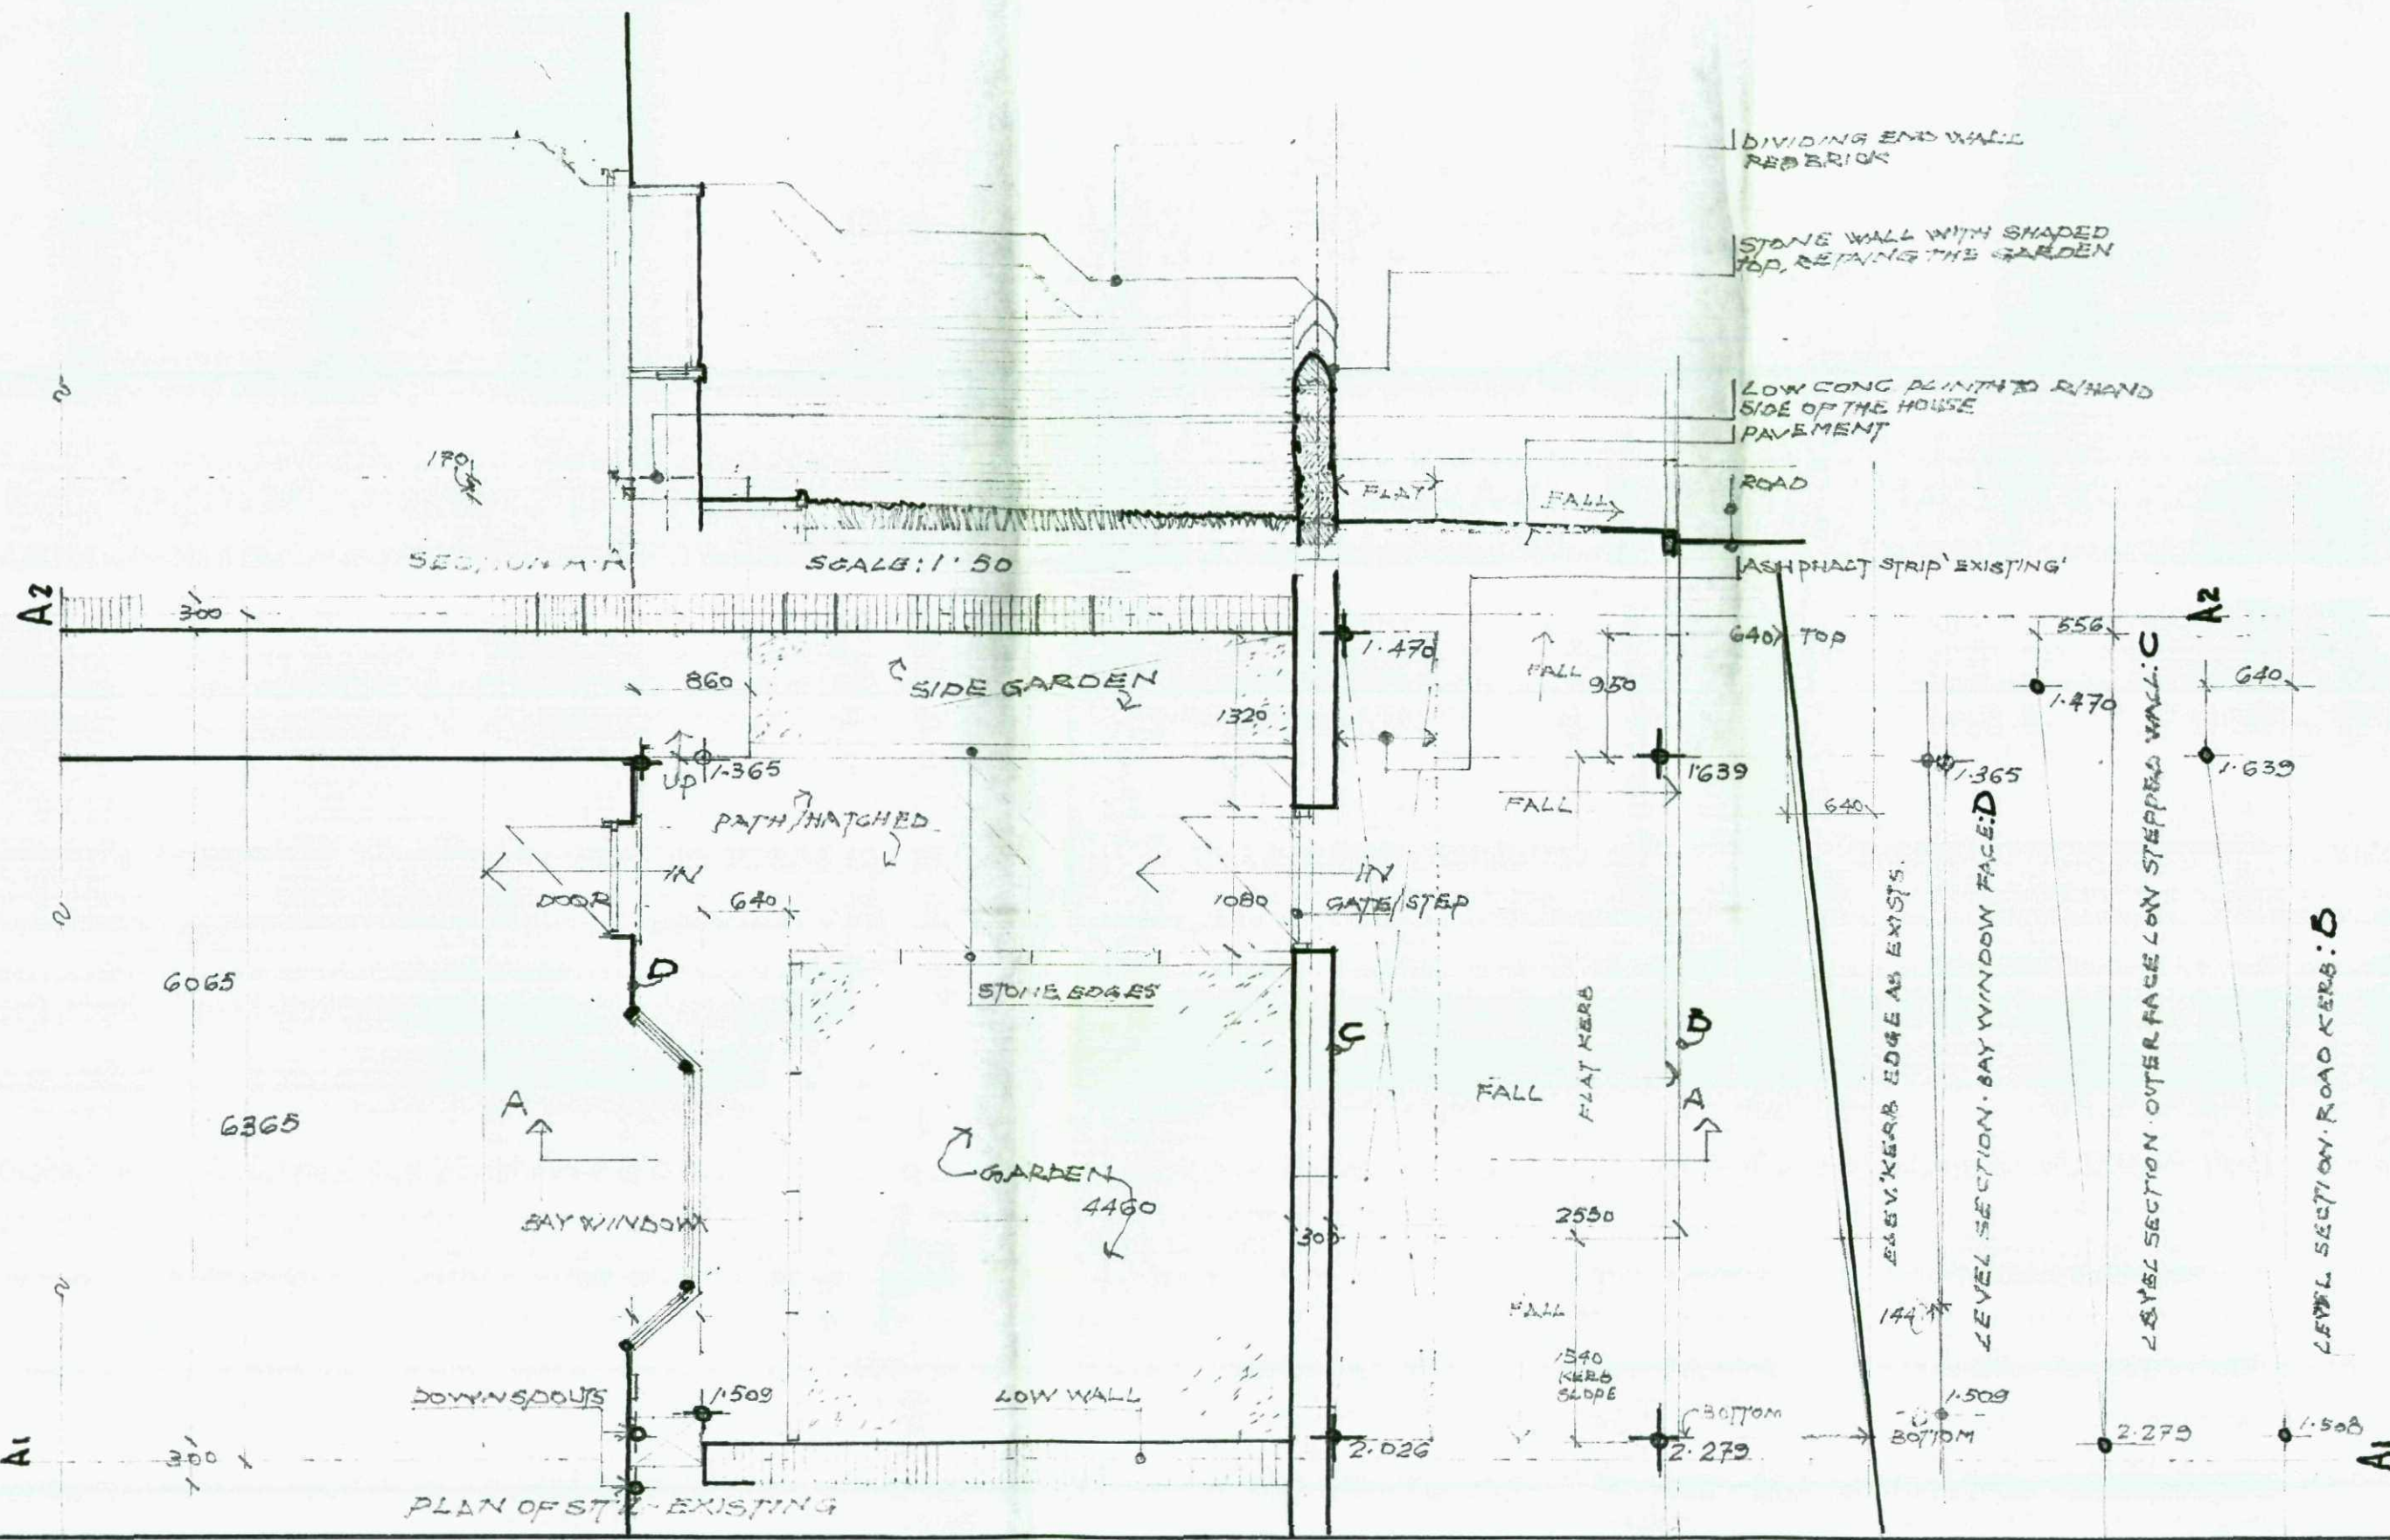

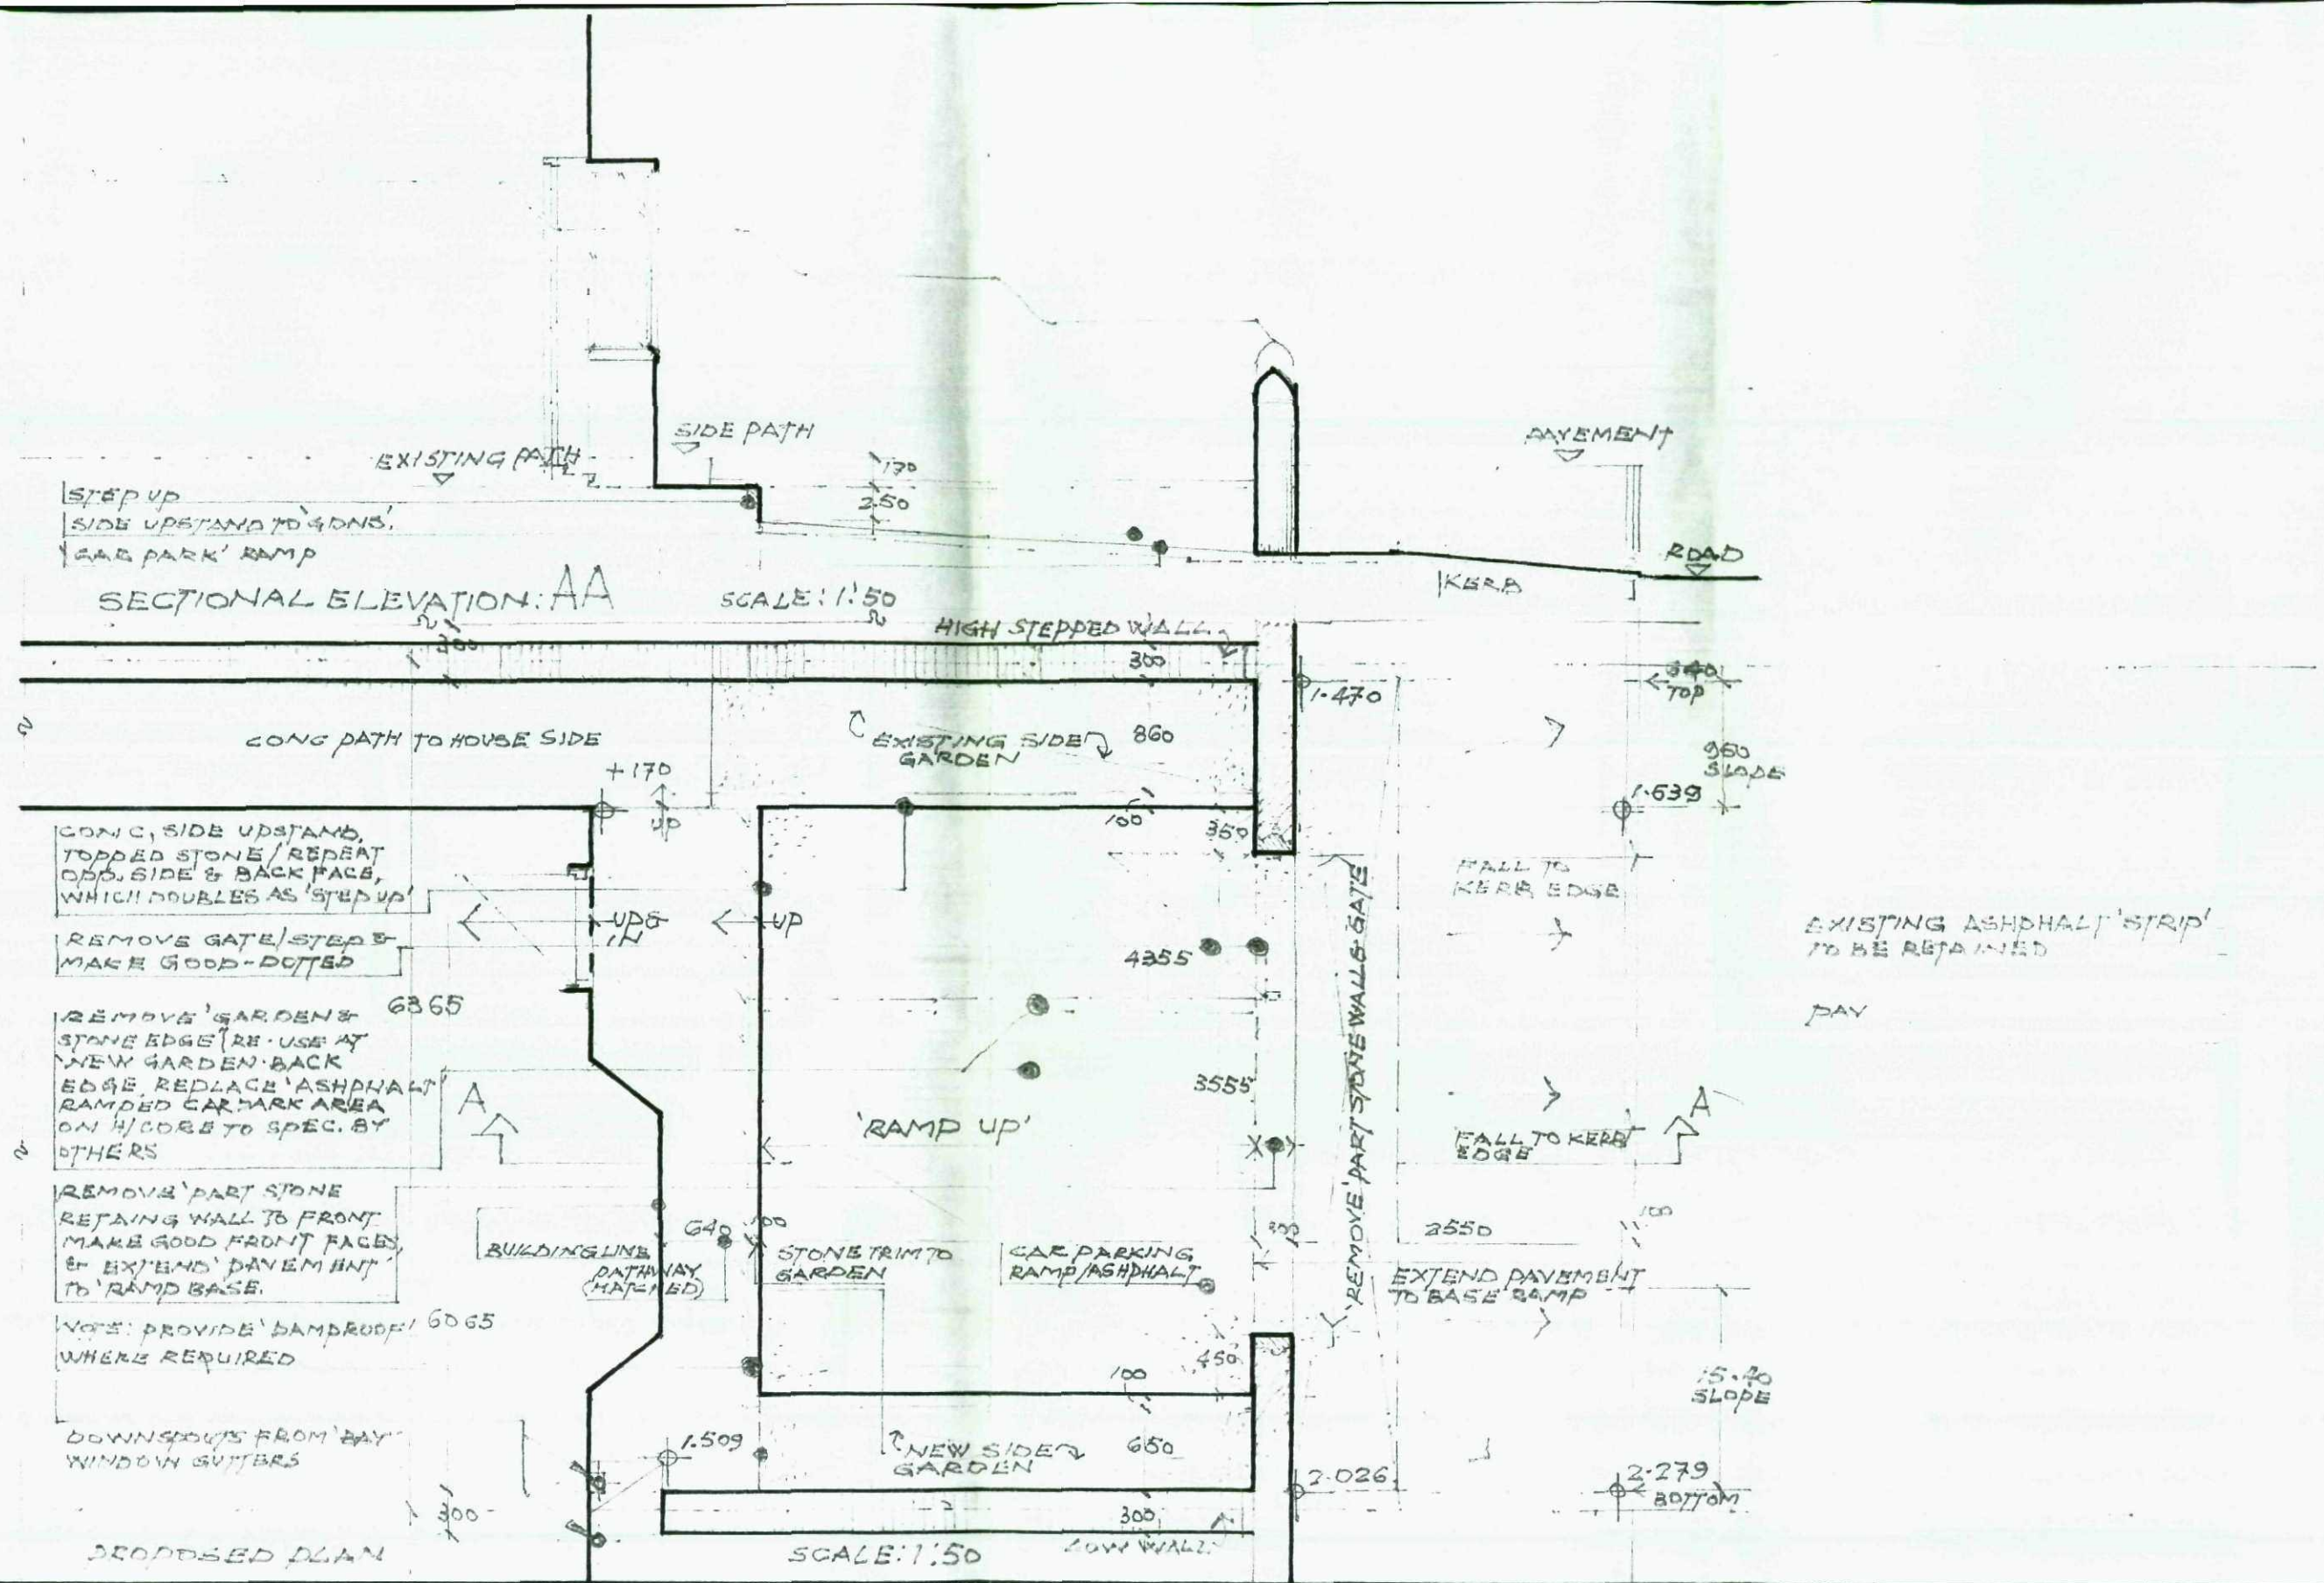

PROPOSED MODIFICATIONS TO THE 'FRONT GARDEN',
109 HARBOROUGH HILL ROAD
BARNESLEY
YORKSHIRE

PROPOSED

DATE: 24.11.2012

SCALE: 1:50

DRAWN: A. HARRINGTON

Nº HHRD 02