Notes:

Planning drawings, not to be used for construction or building regulation purposes

Revision: –

Revision List:

0 10m


Project Name: 27 Salcombe Close S75 6FG

Drawing Title: Site & Block Plan - Proposed

Drawing Number: 1027/TP/003

Scale: 1:200@A3

Date: Dec 09

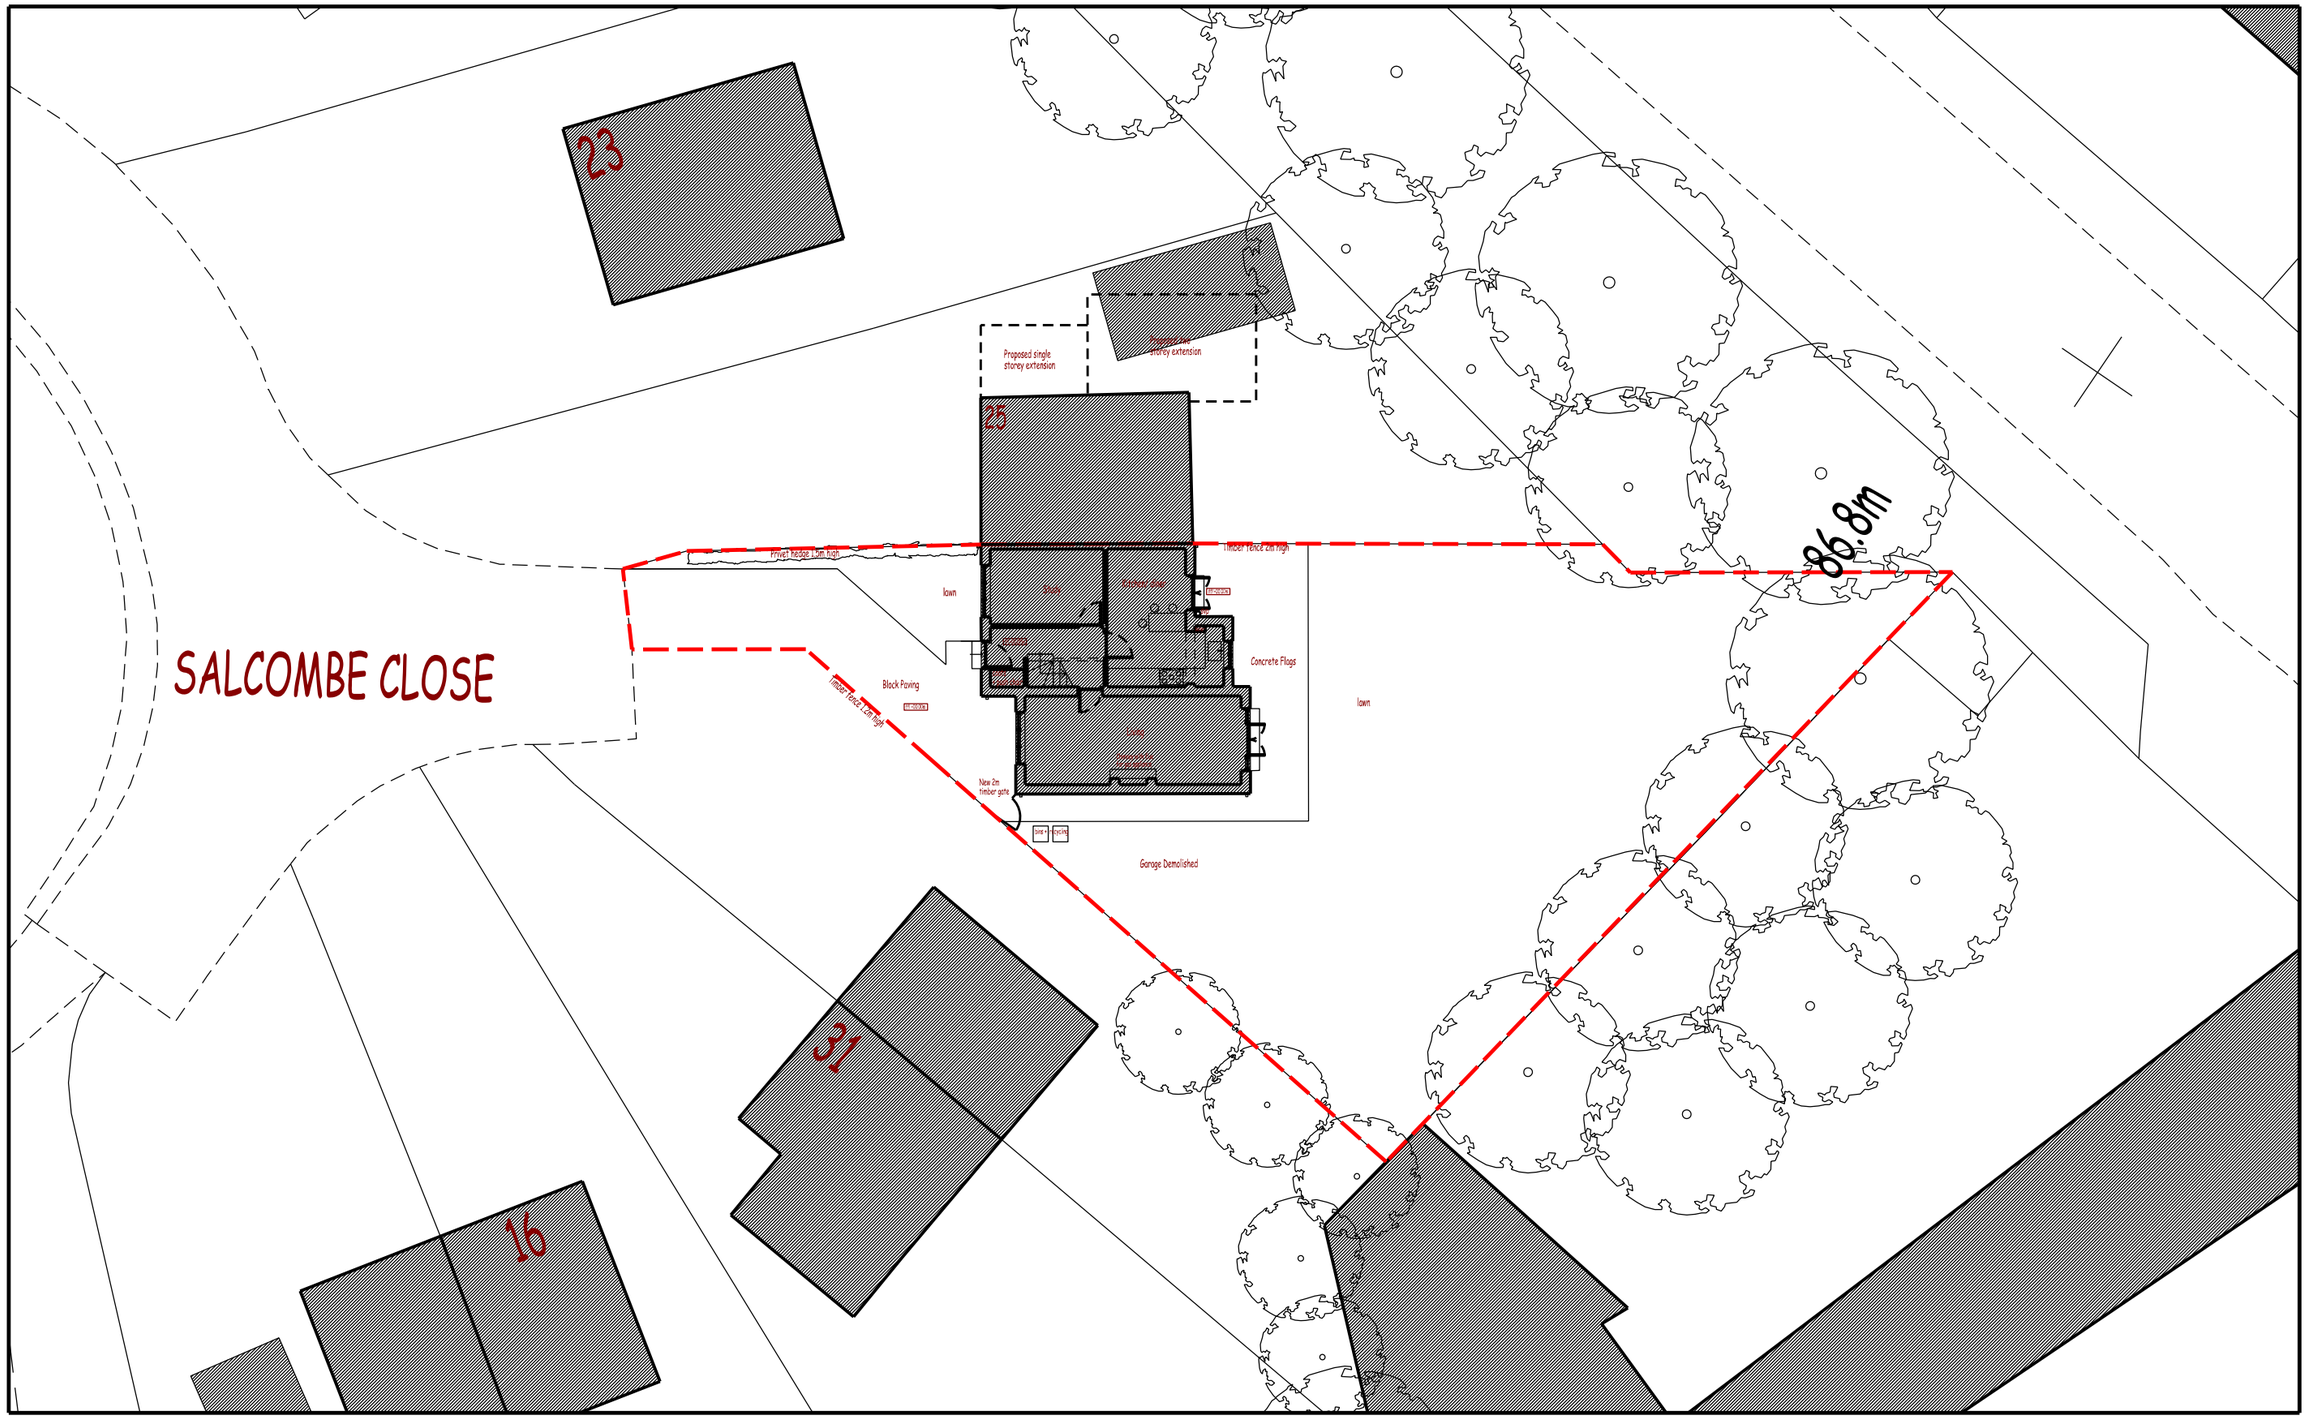

designSpace

Architecture Sustainable Design e:info@designspacearchitects.co.uk www.designspacearchitects.co.uk