



Proposed Two Storey Side Extension

Craglyn
Cote Lane
Thurgoland
Sheffield
S35 7AE

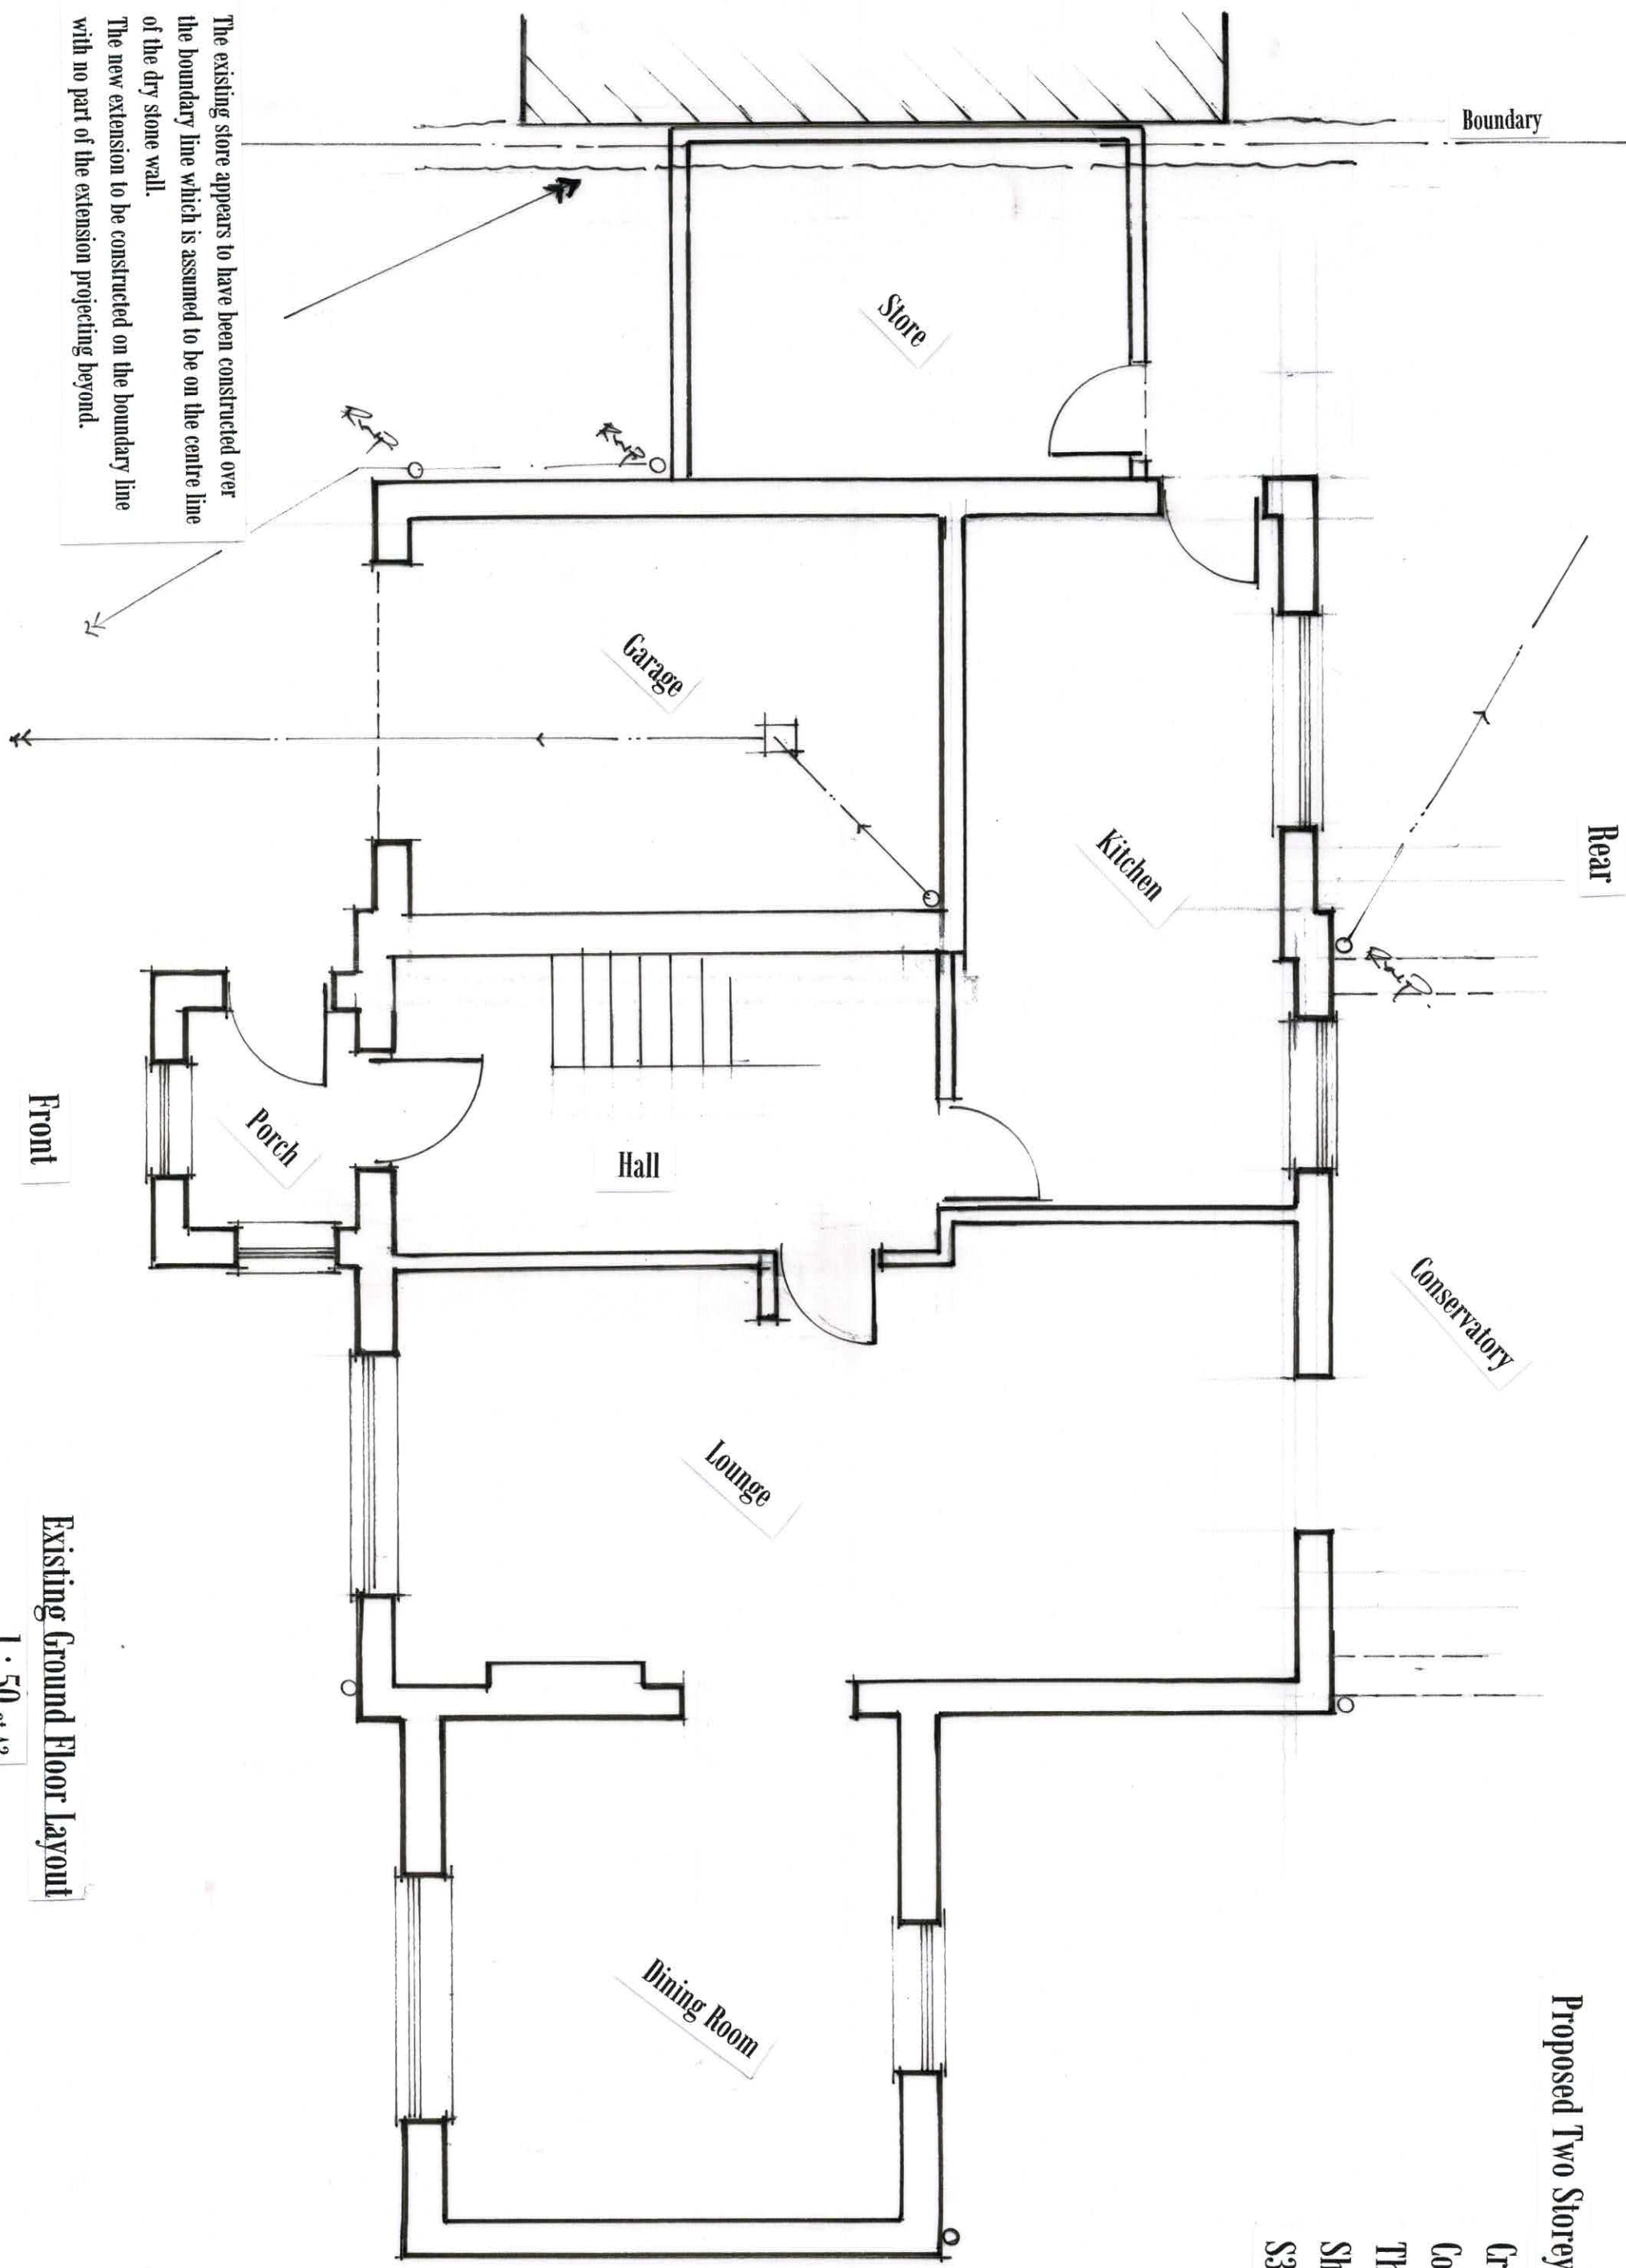

Existing Ground Floor Layout

1 : 50 at A3

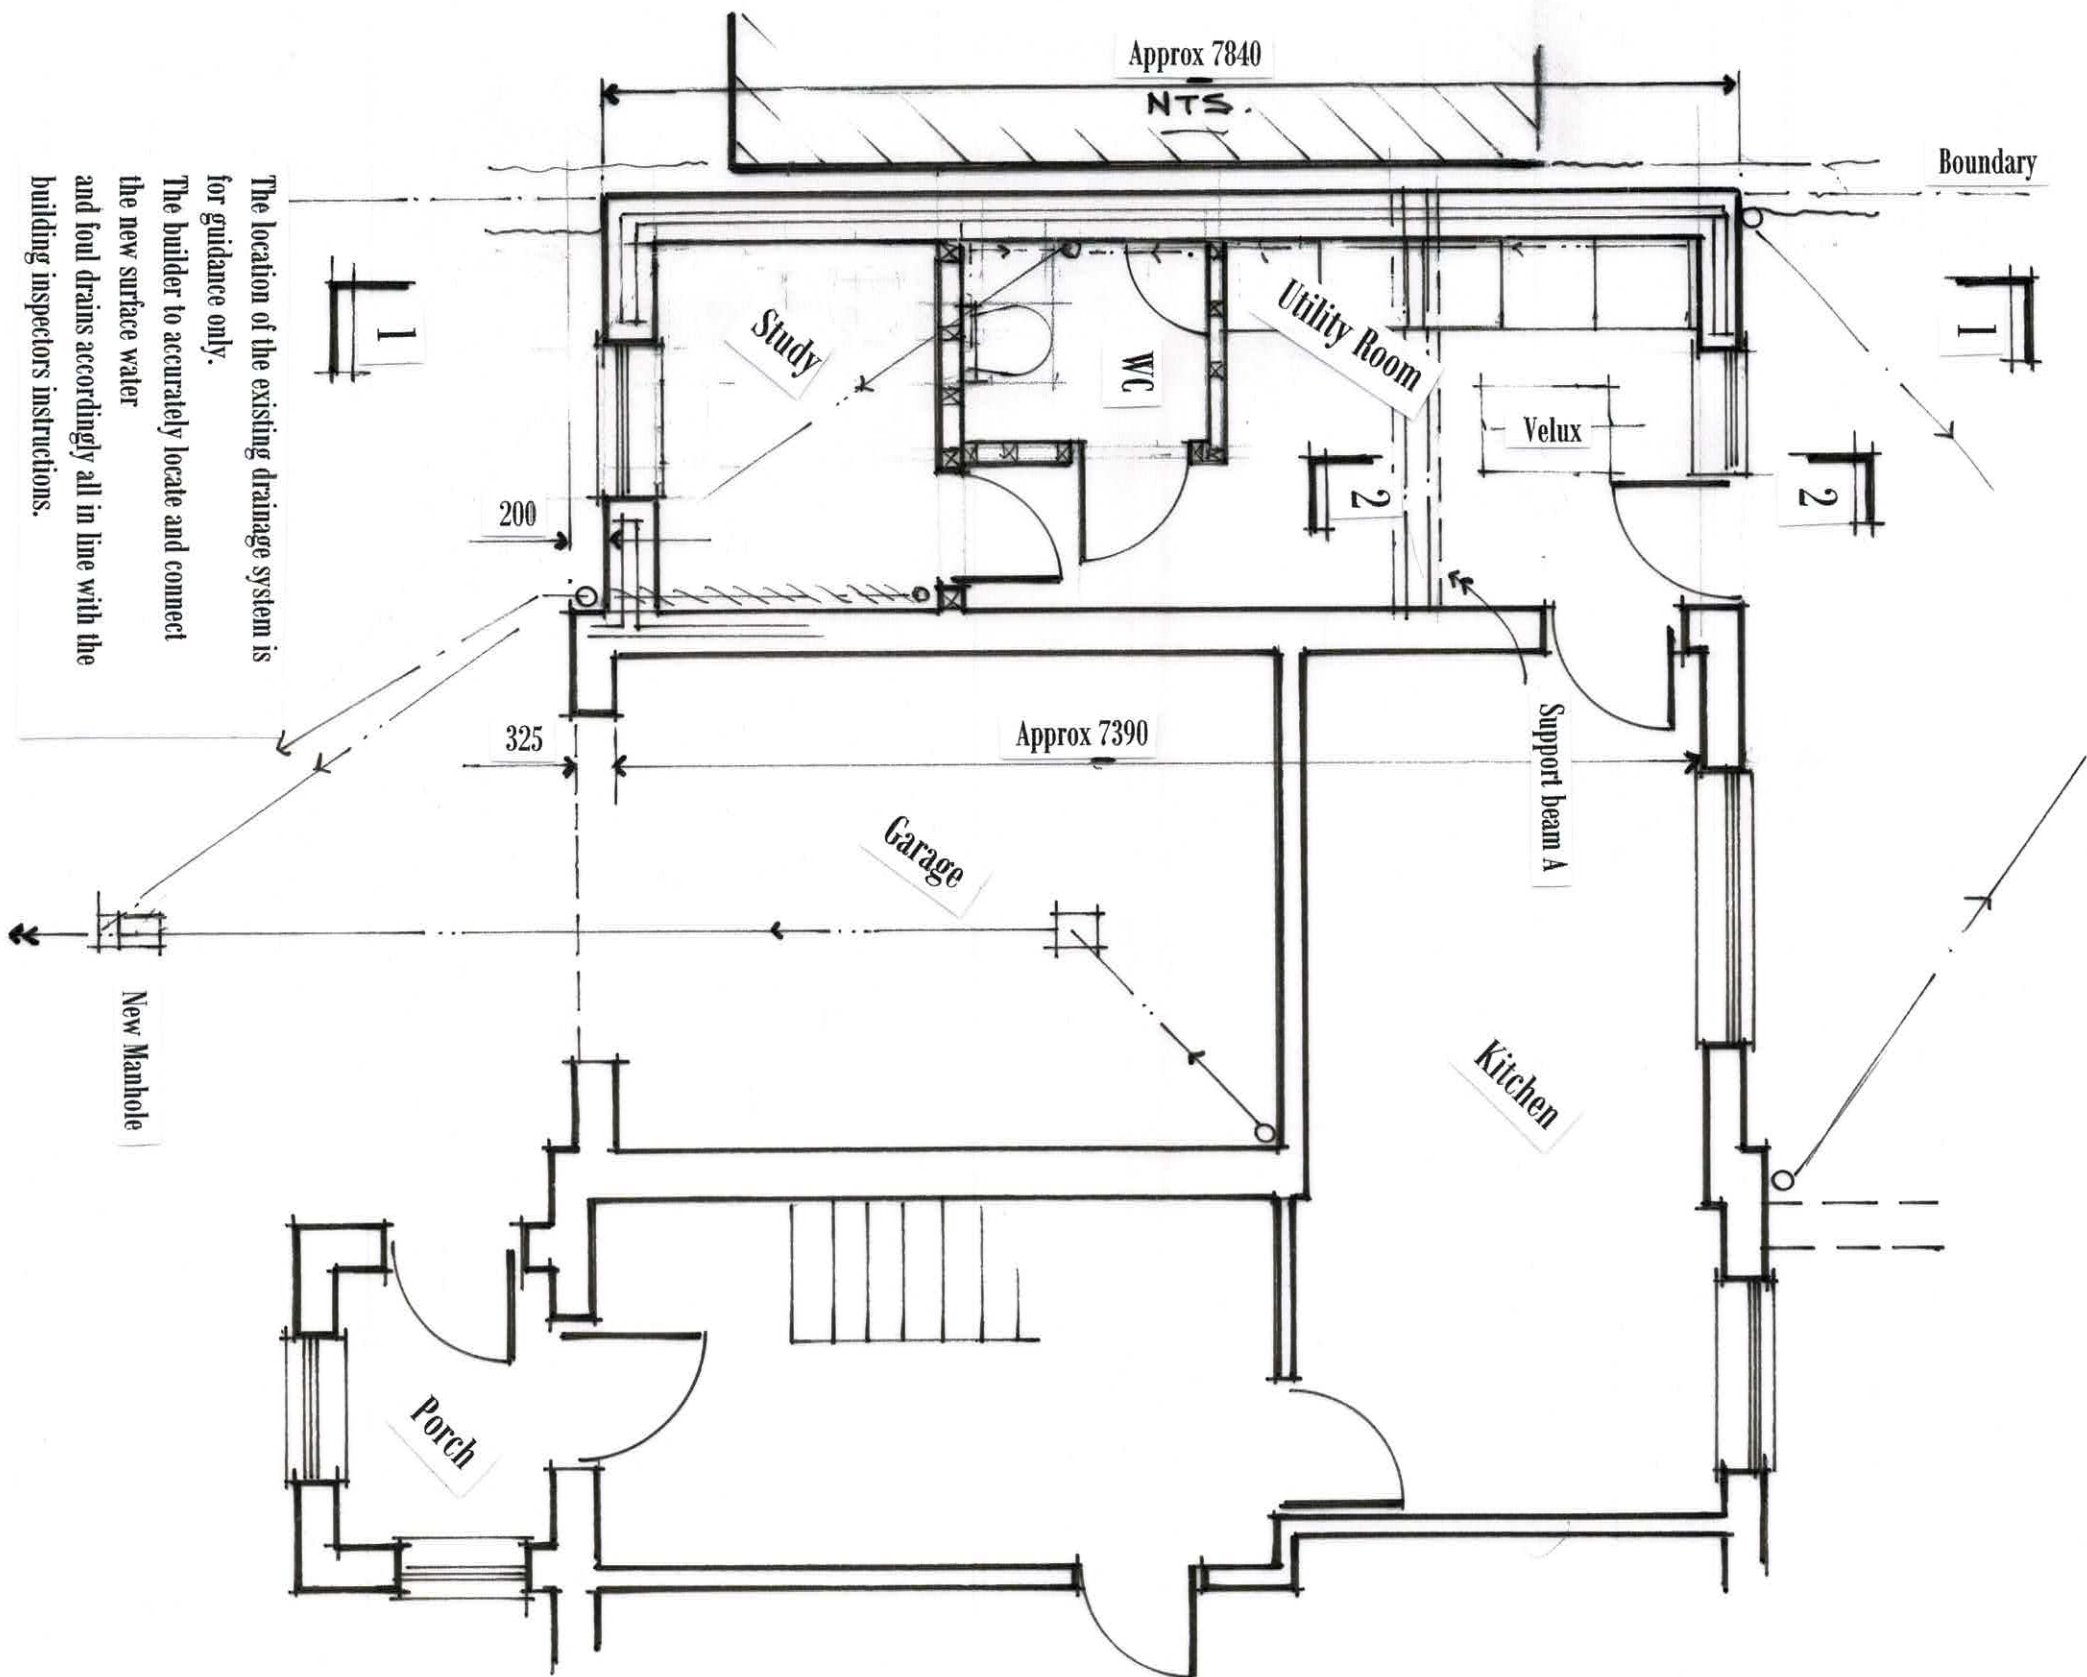


The location of the existing drainage system is for guidance only.
The builder to accurately locate and connect the new surface water and foul drains accordingly all in line with the building inspectors instructions.

Proposed Ground Floor Layout

1 : 50 at A3


Craglyn
Cote Lane
Thurgoland
Sheffield
S35 7AE

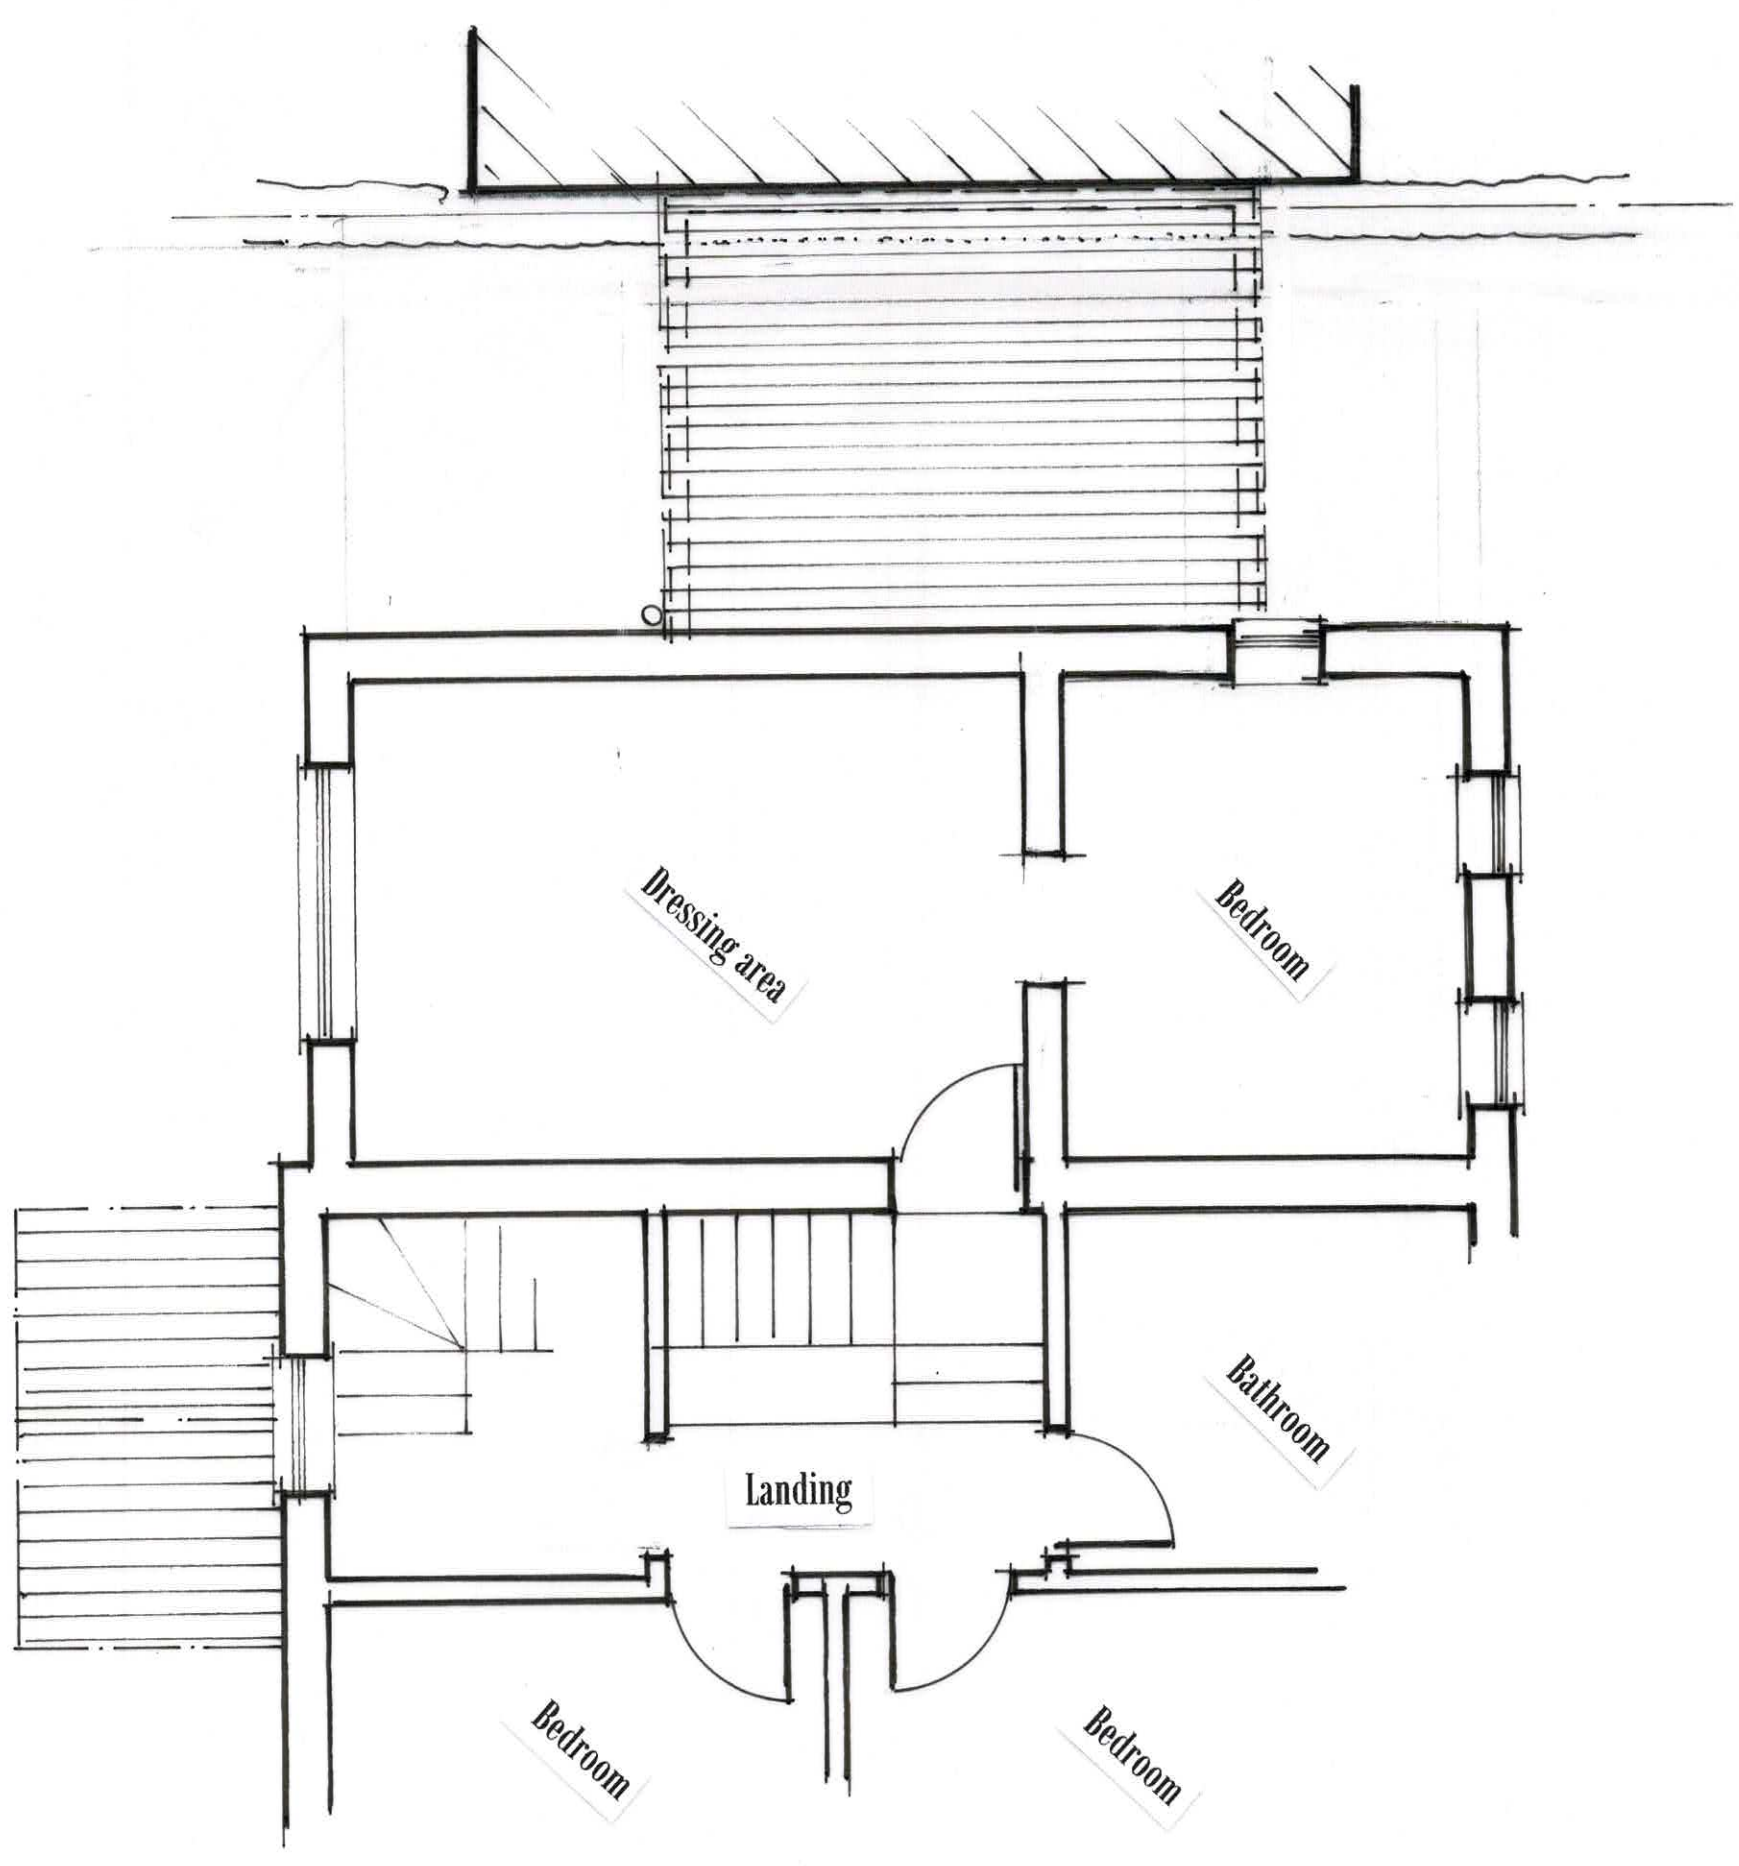

Existing First Floor Plan


1 : 50 at A3

Craglyn
Cote Lane
Thurgoland
Sheffield
S35 7AE

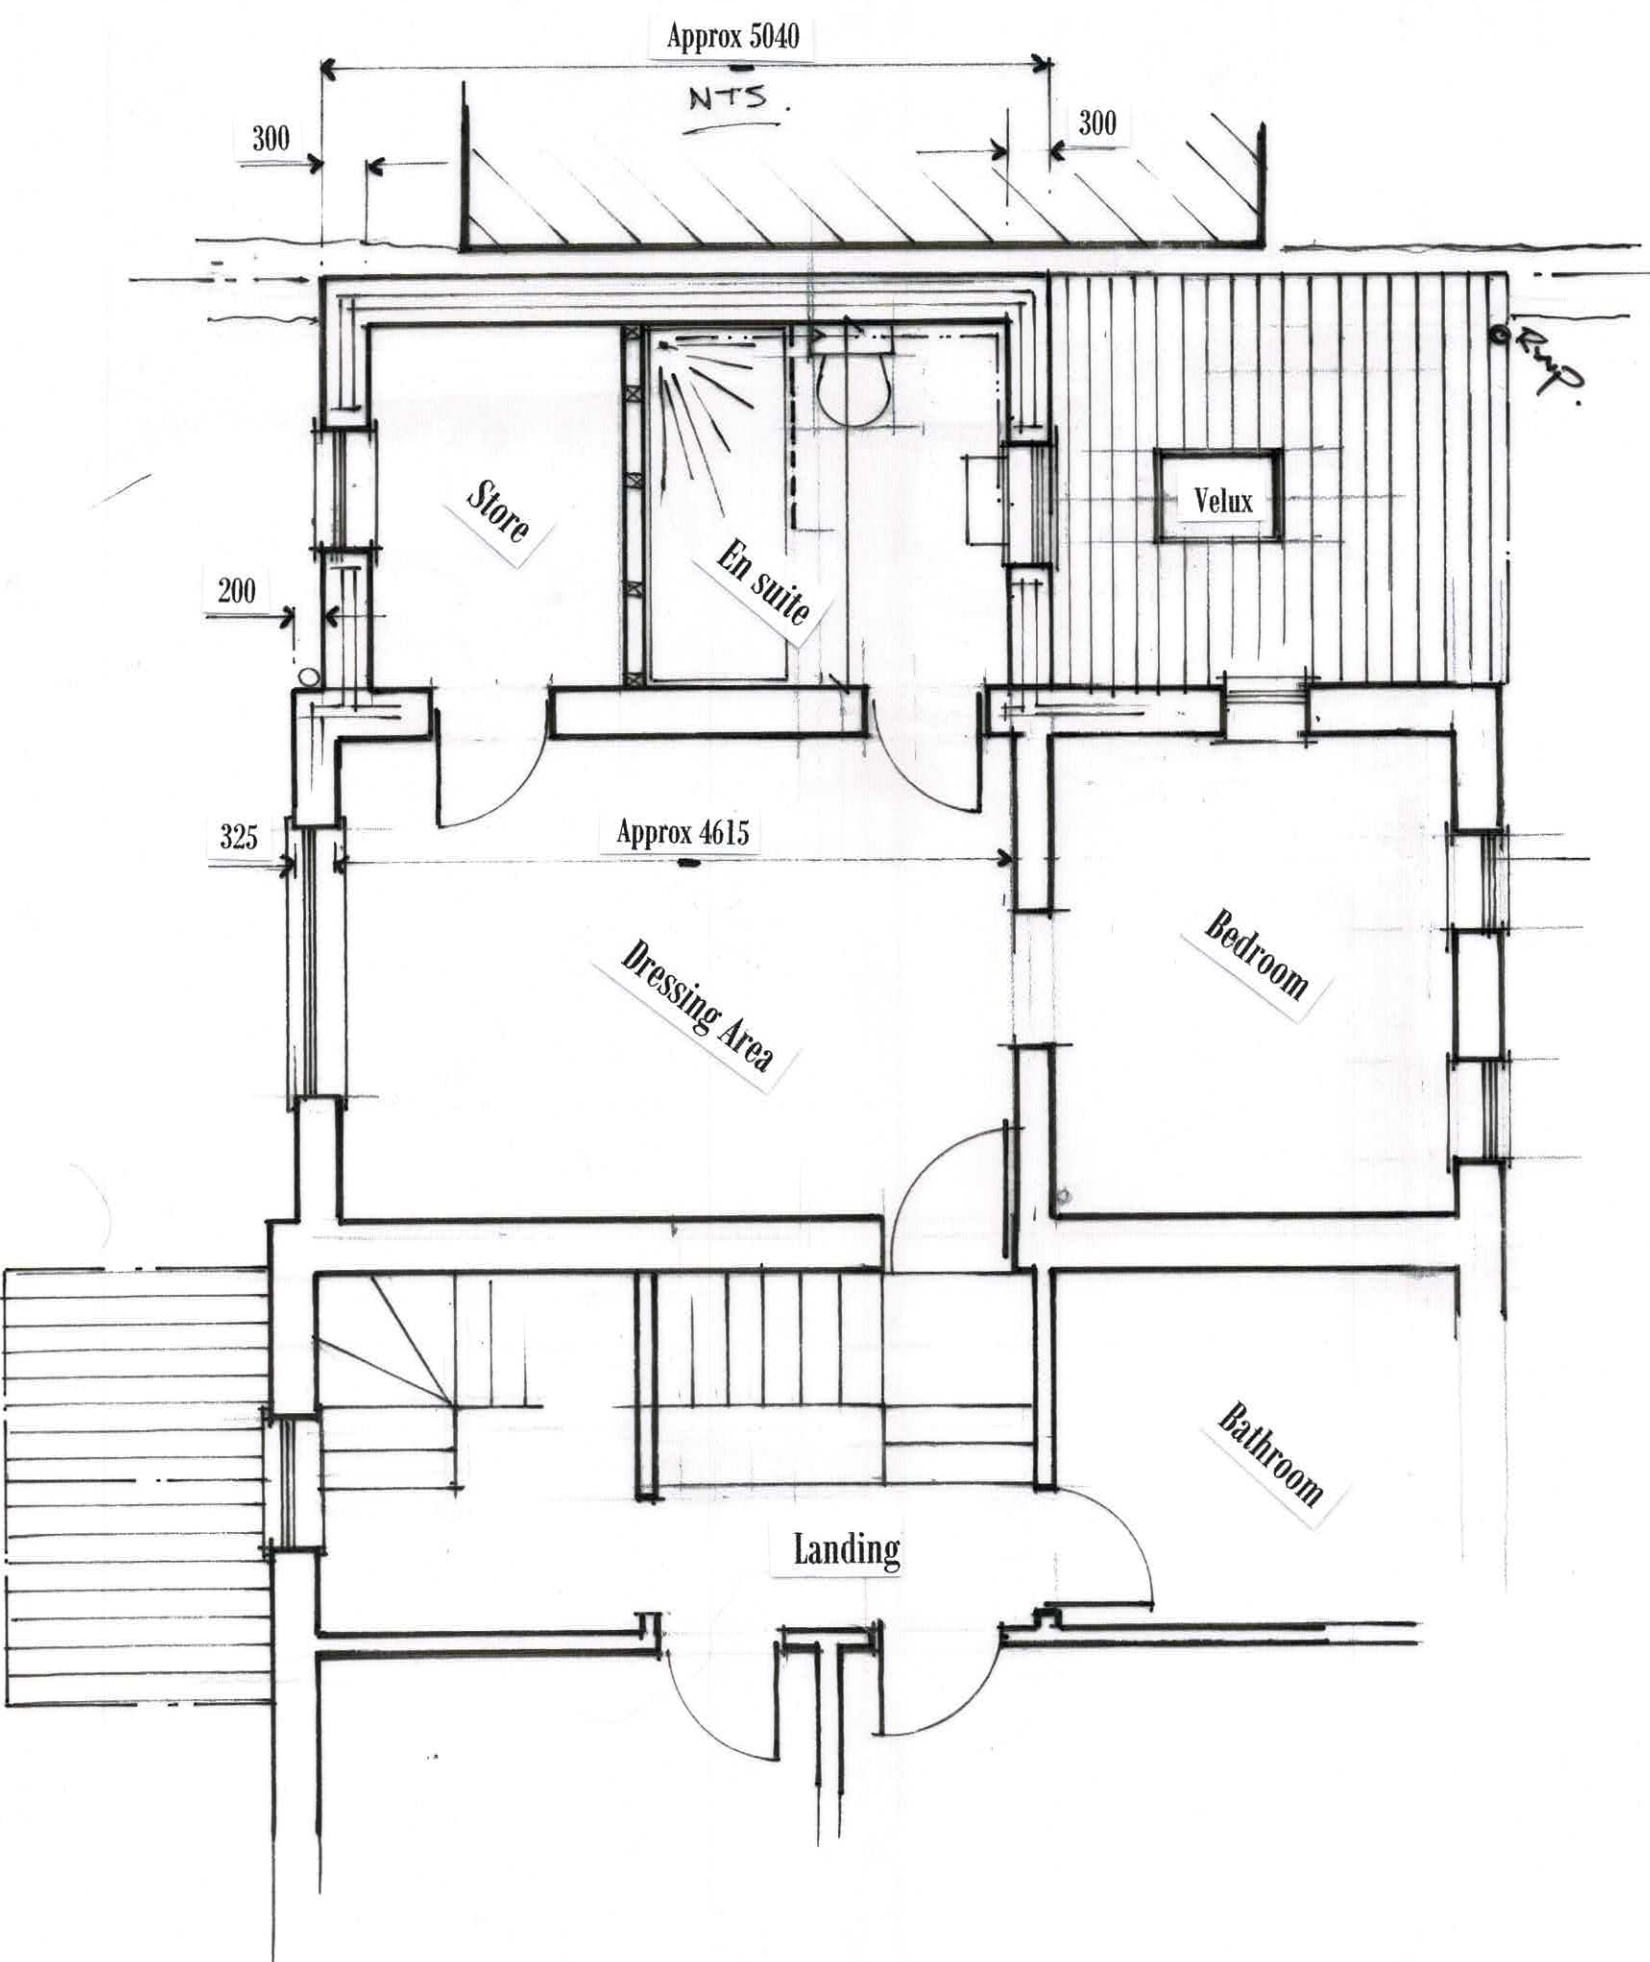


Proposed First Floor Plan


1 : 50 at A3

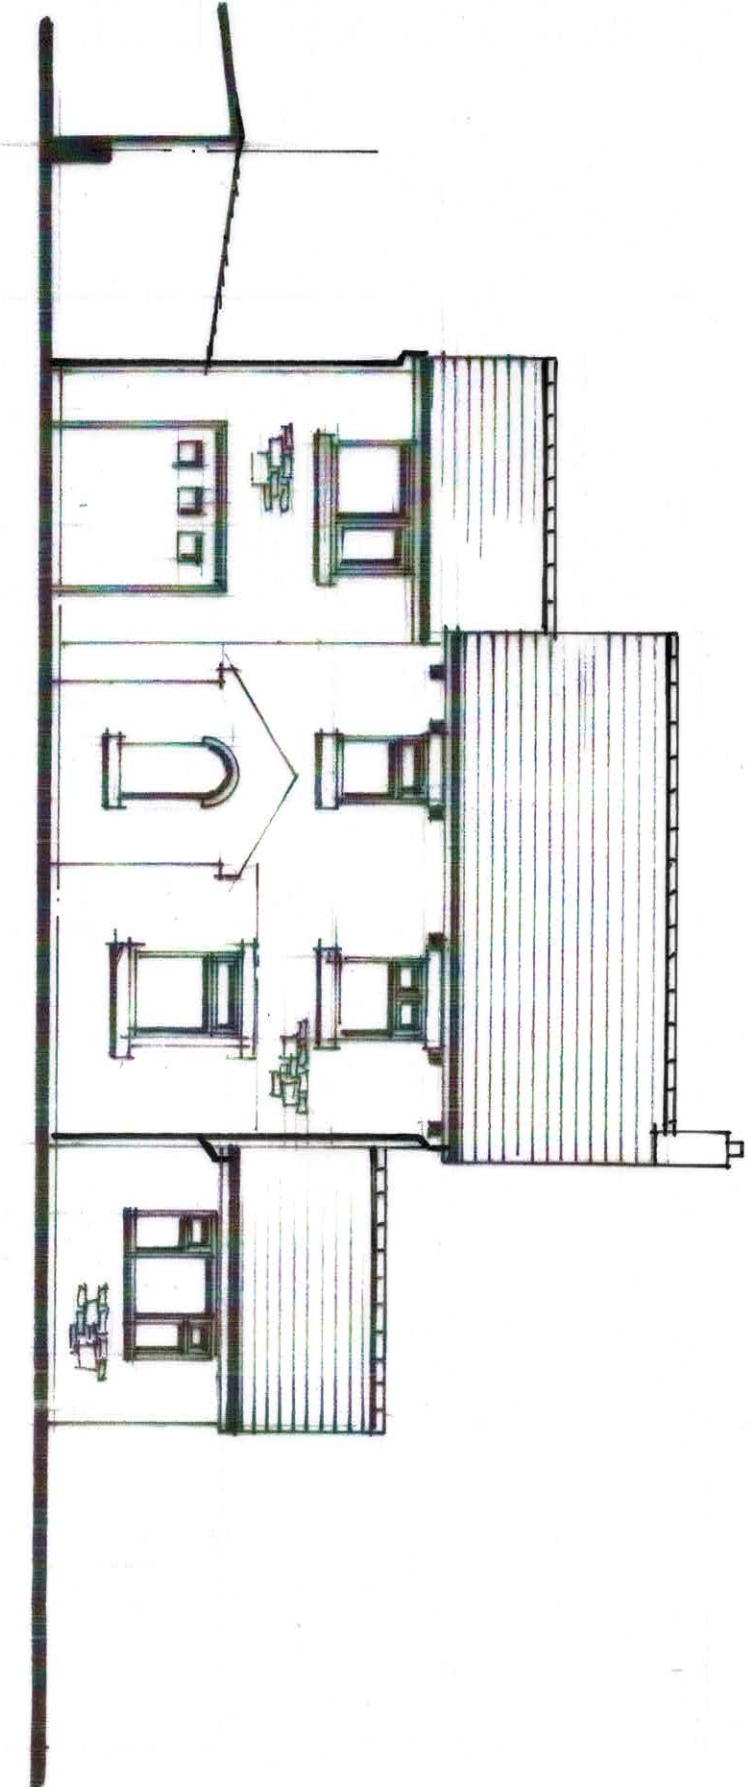

Front Elevation

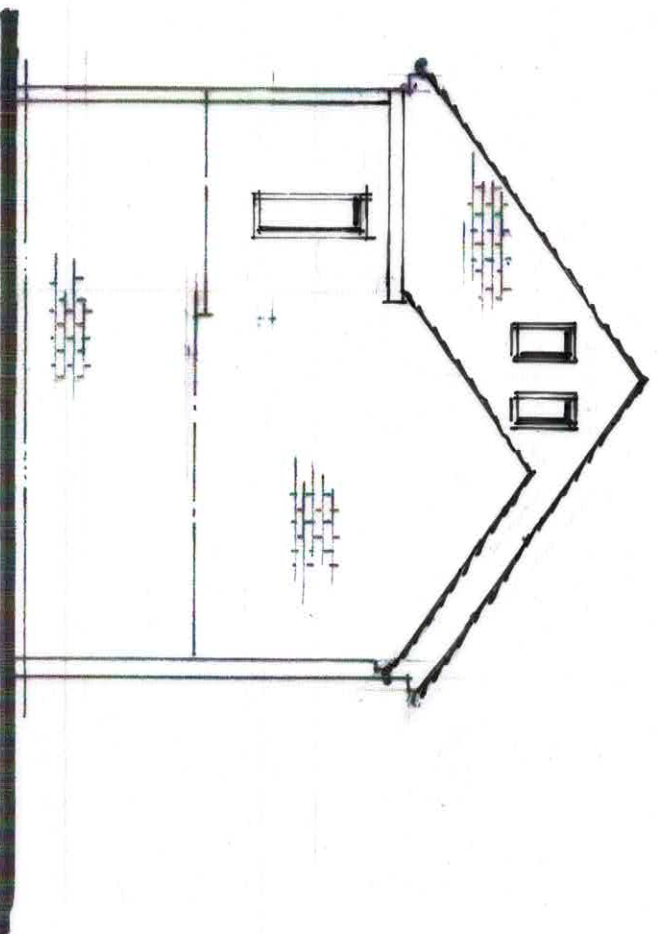

Side Elevation

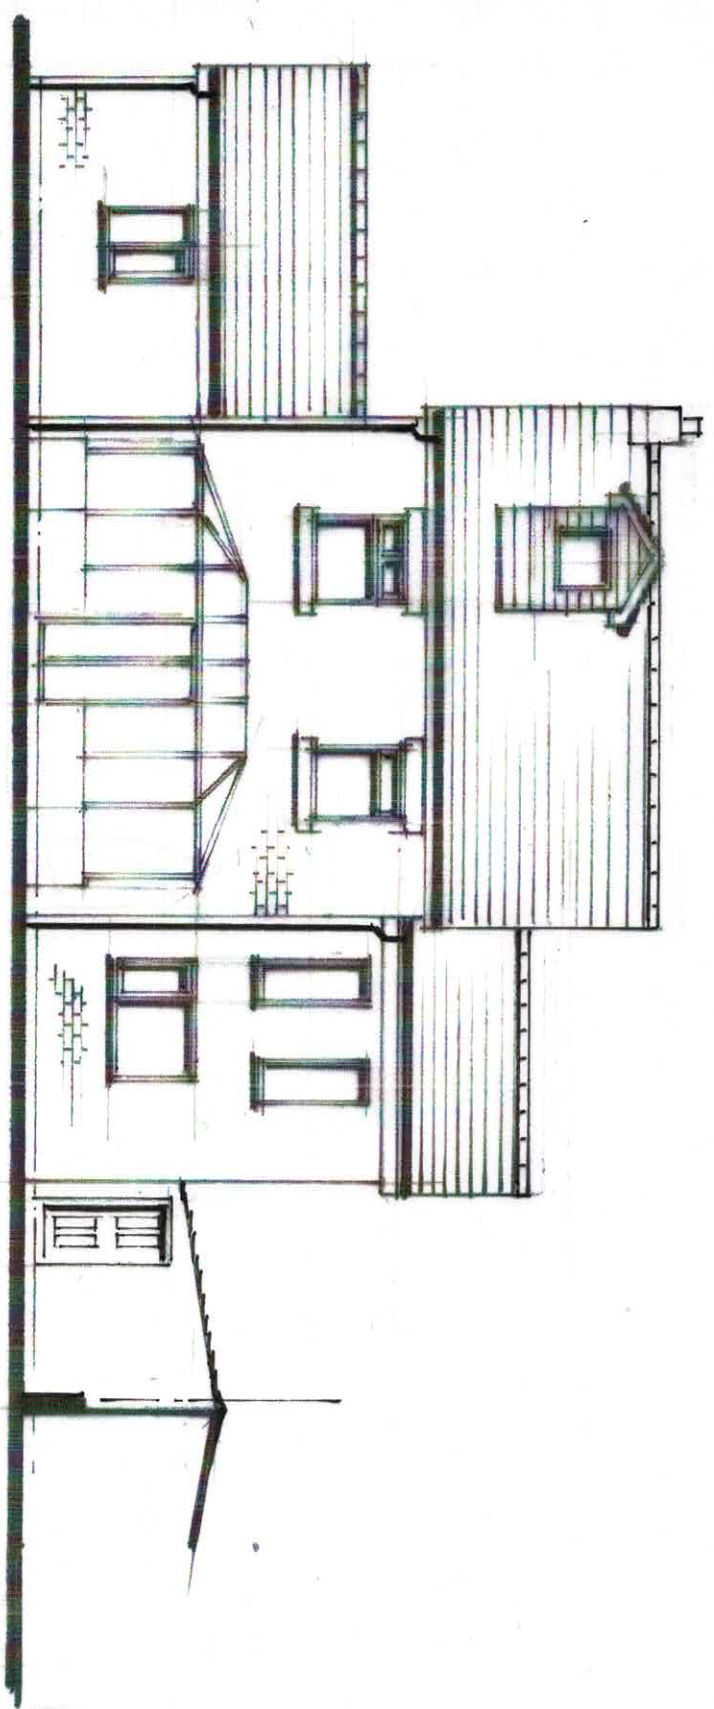


Rear Elevation


Craglyn
Cote Lane
Thurgoland
Sheffield
S35 7AE

Existing Elevations


1 : 100 at A3

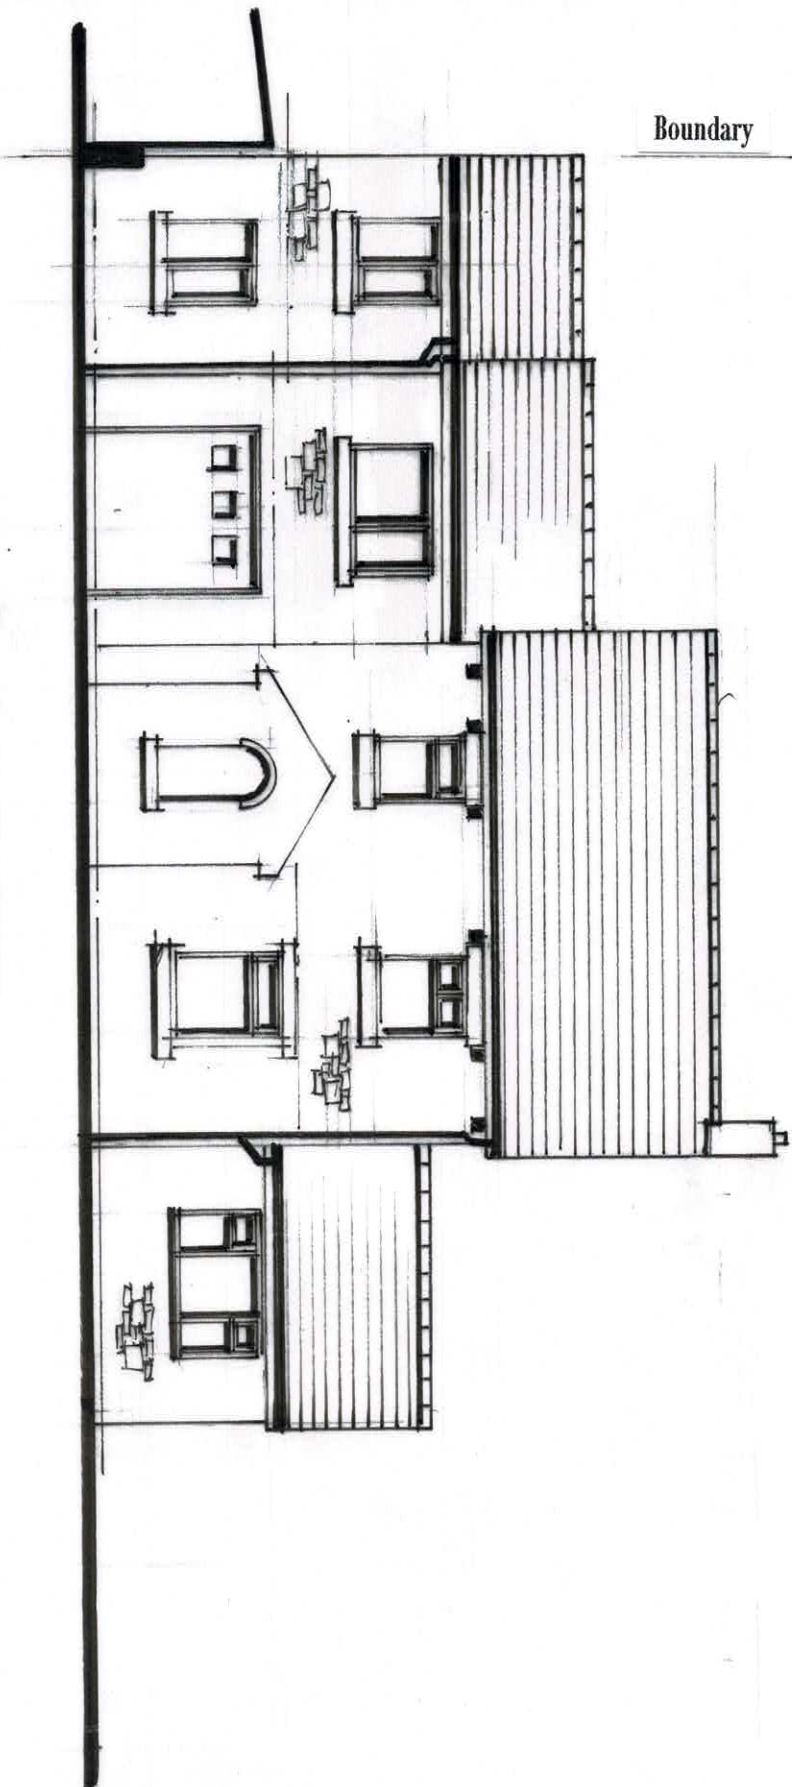

Front Elevation

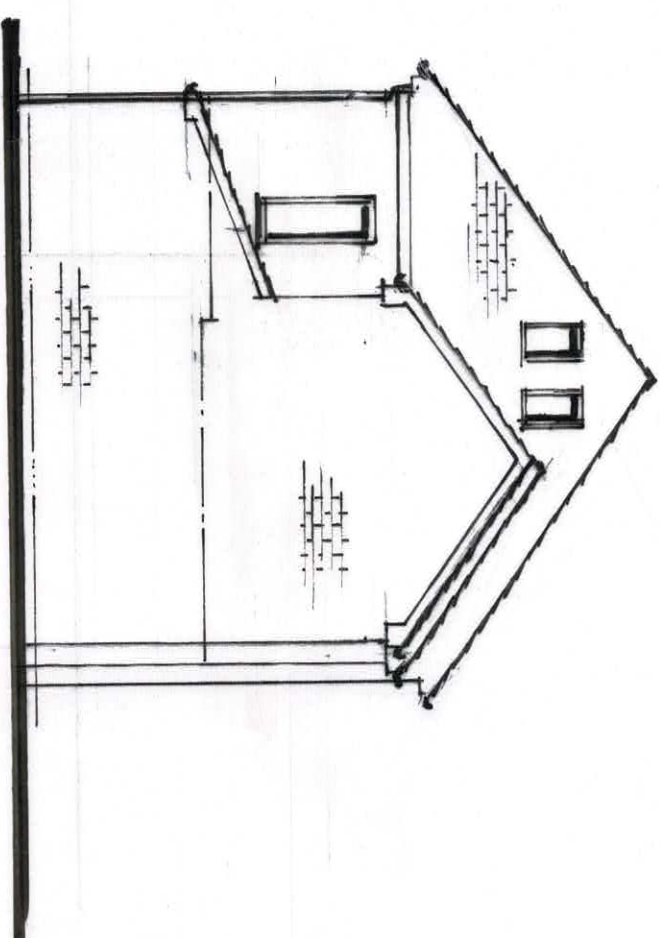

Side Elevation

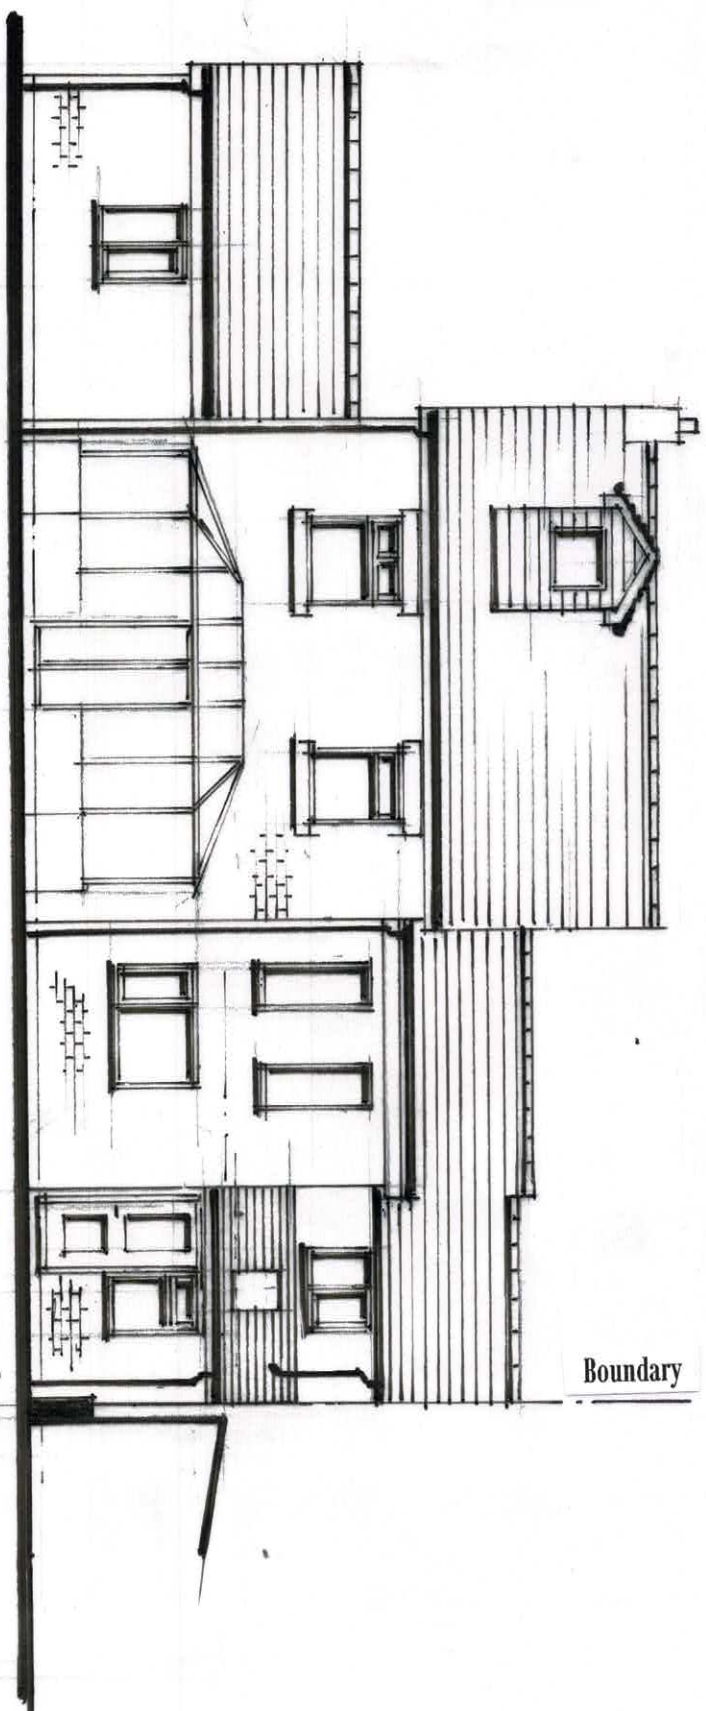


Rear Elevation

Front elevation to be in natural stone to match the existing
Side and rear elevations to be in brickwork to match the existing.

Craglyn
Cote Lane
Thurgoland
Sheffield
S35 7AE

Proposed Elevations


1 : 100 at A3

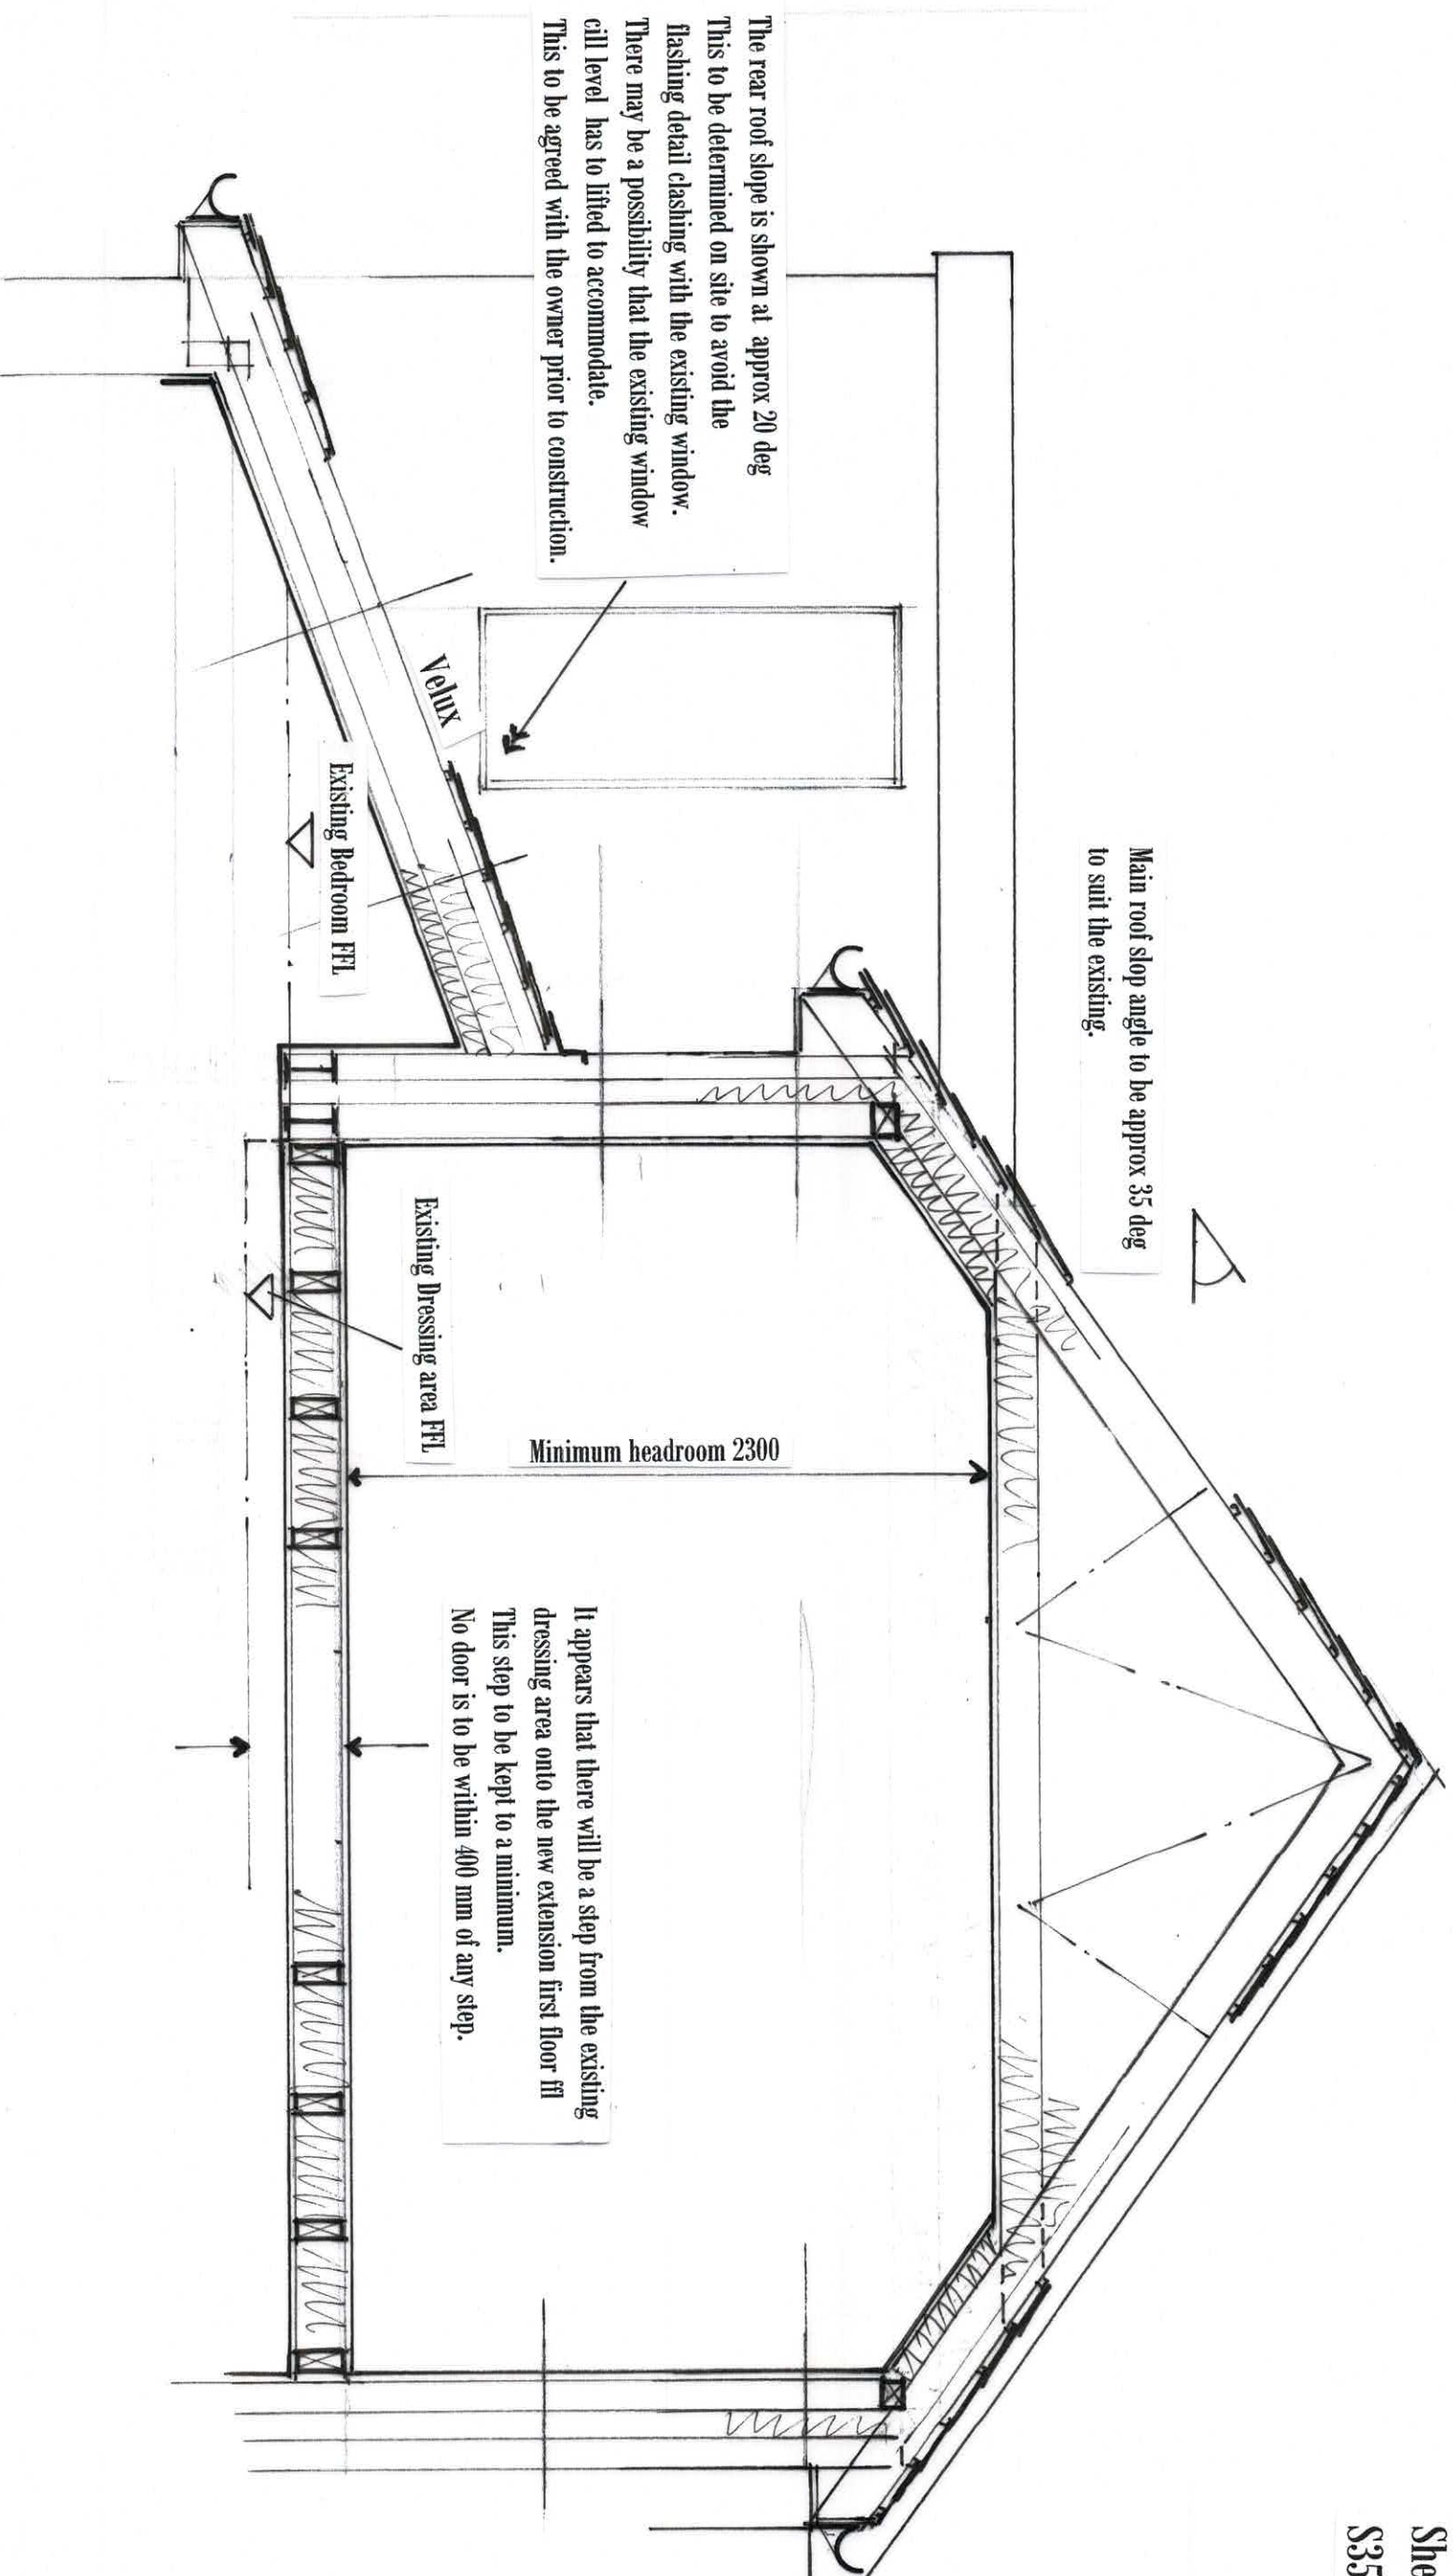

Typical Section on I - I

1 : 25 at A3

Craglyn
 Cote Lane
 Thurgoland
 Sheffield
 S35 7AE

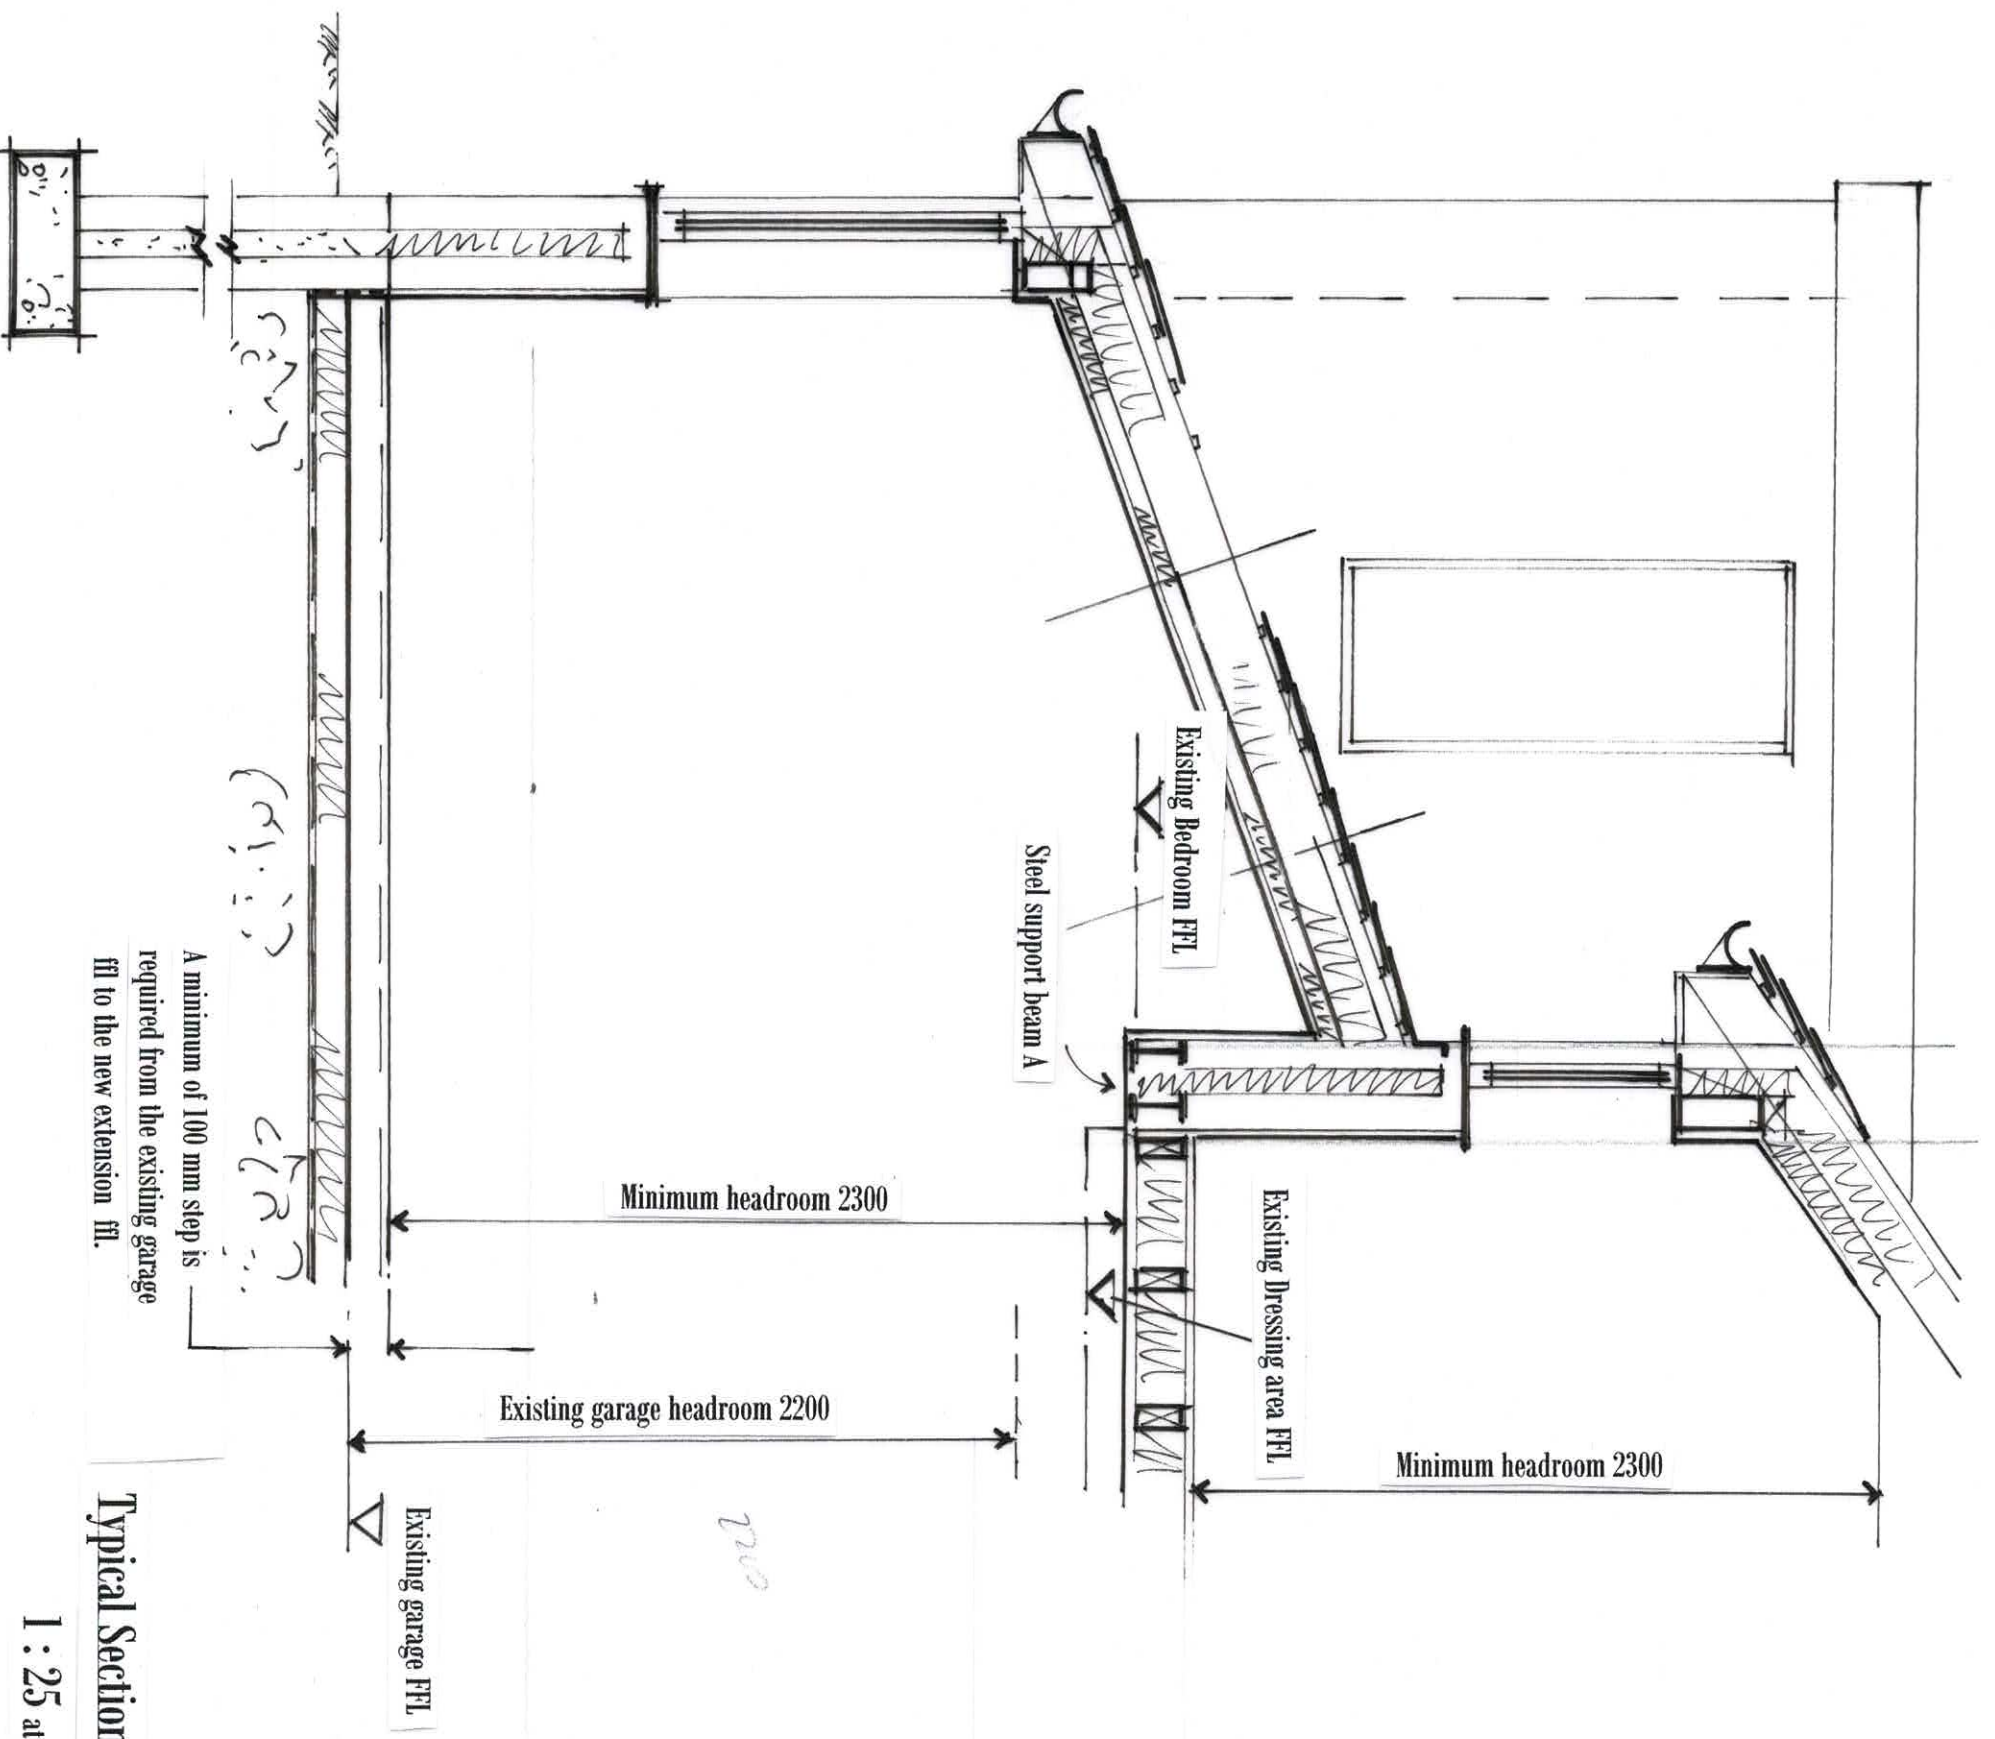

Typical Section on 2 - 2

1 : 25 at A3