
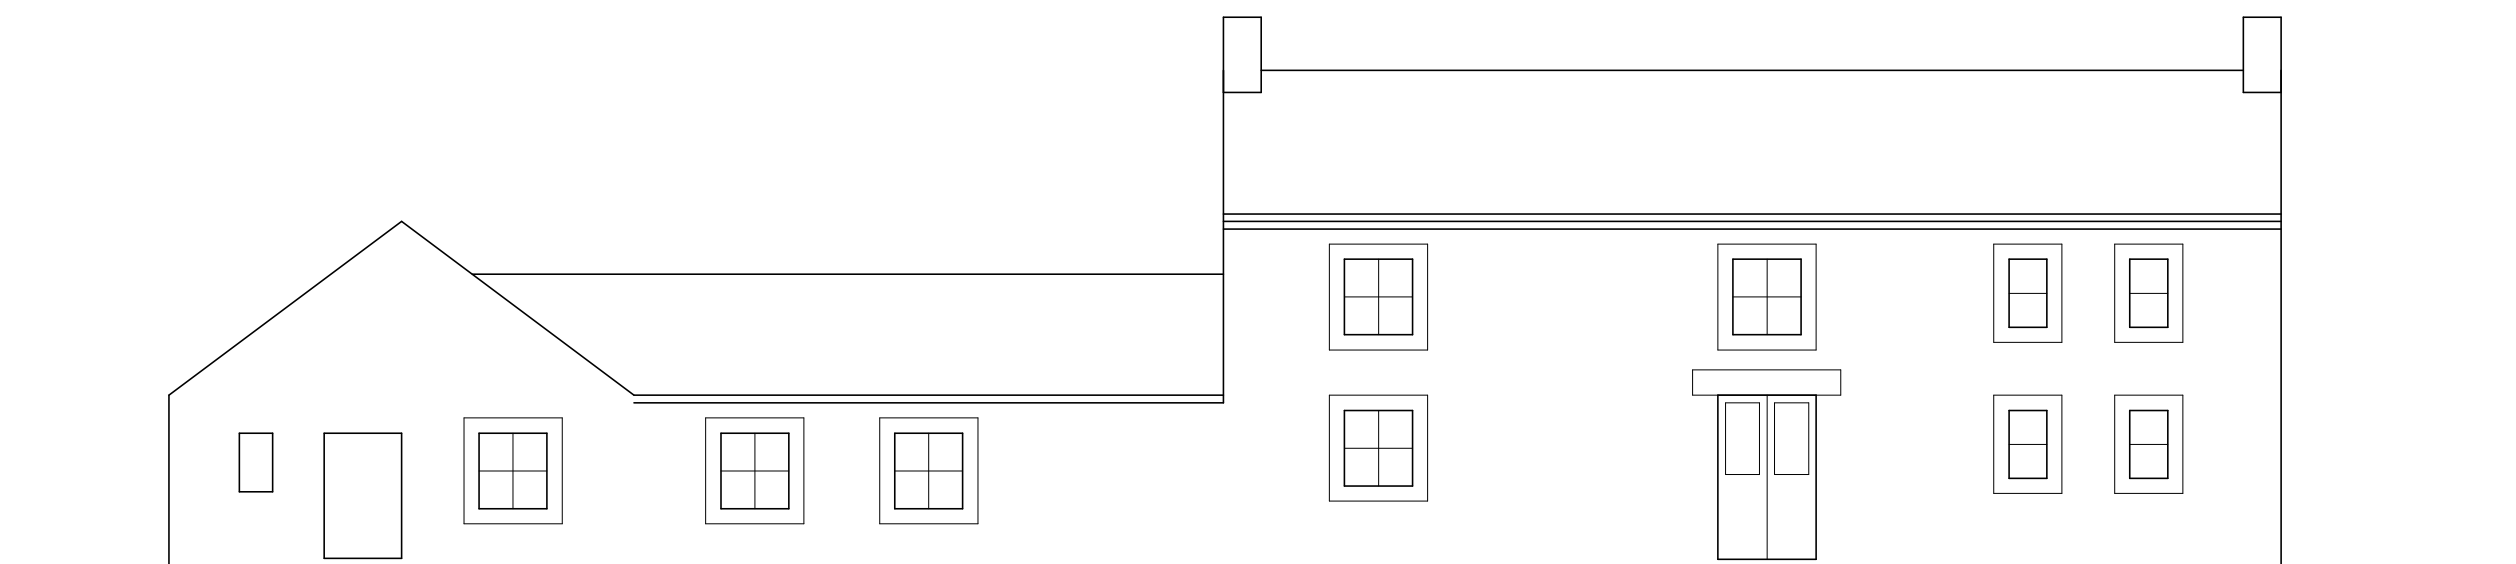


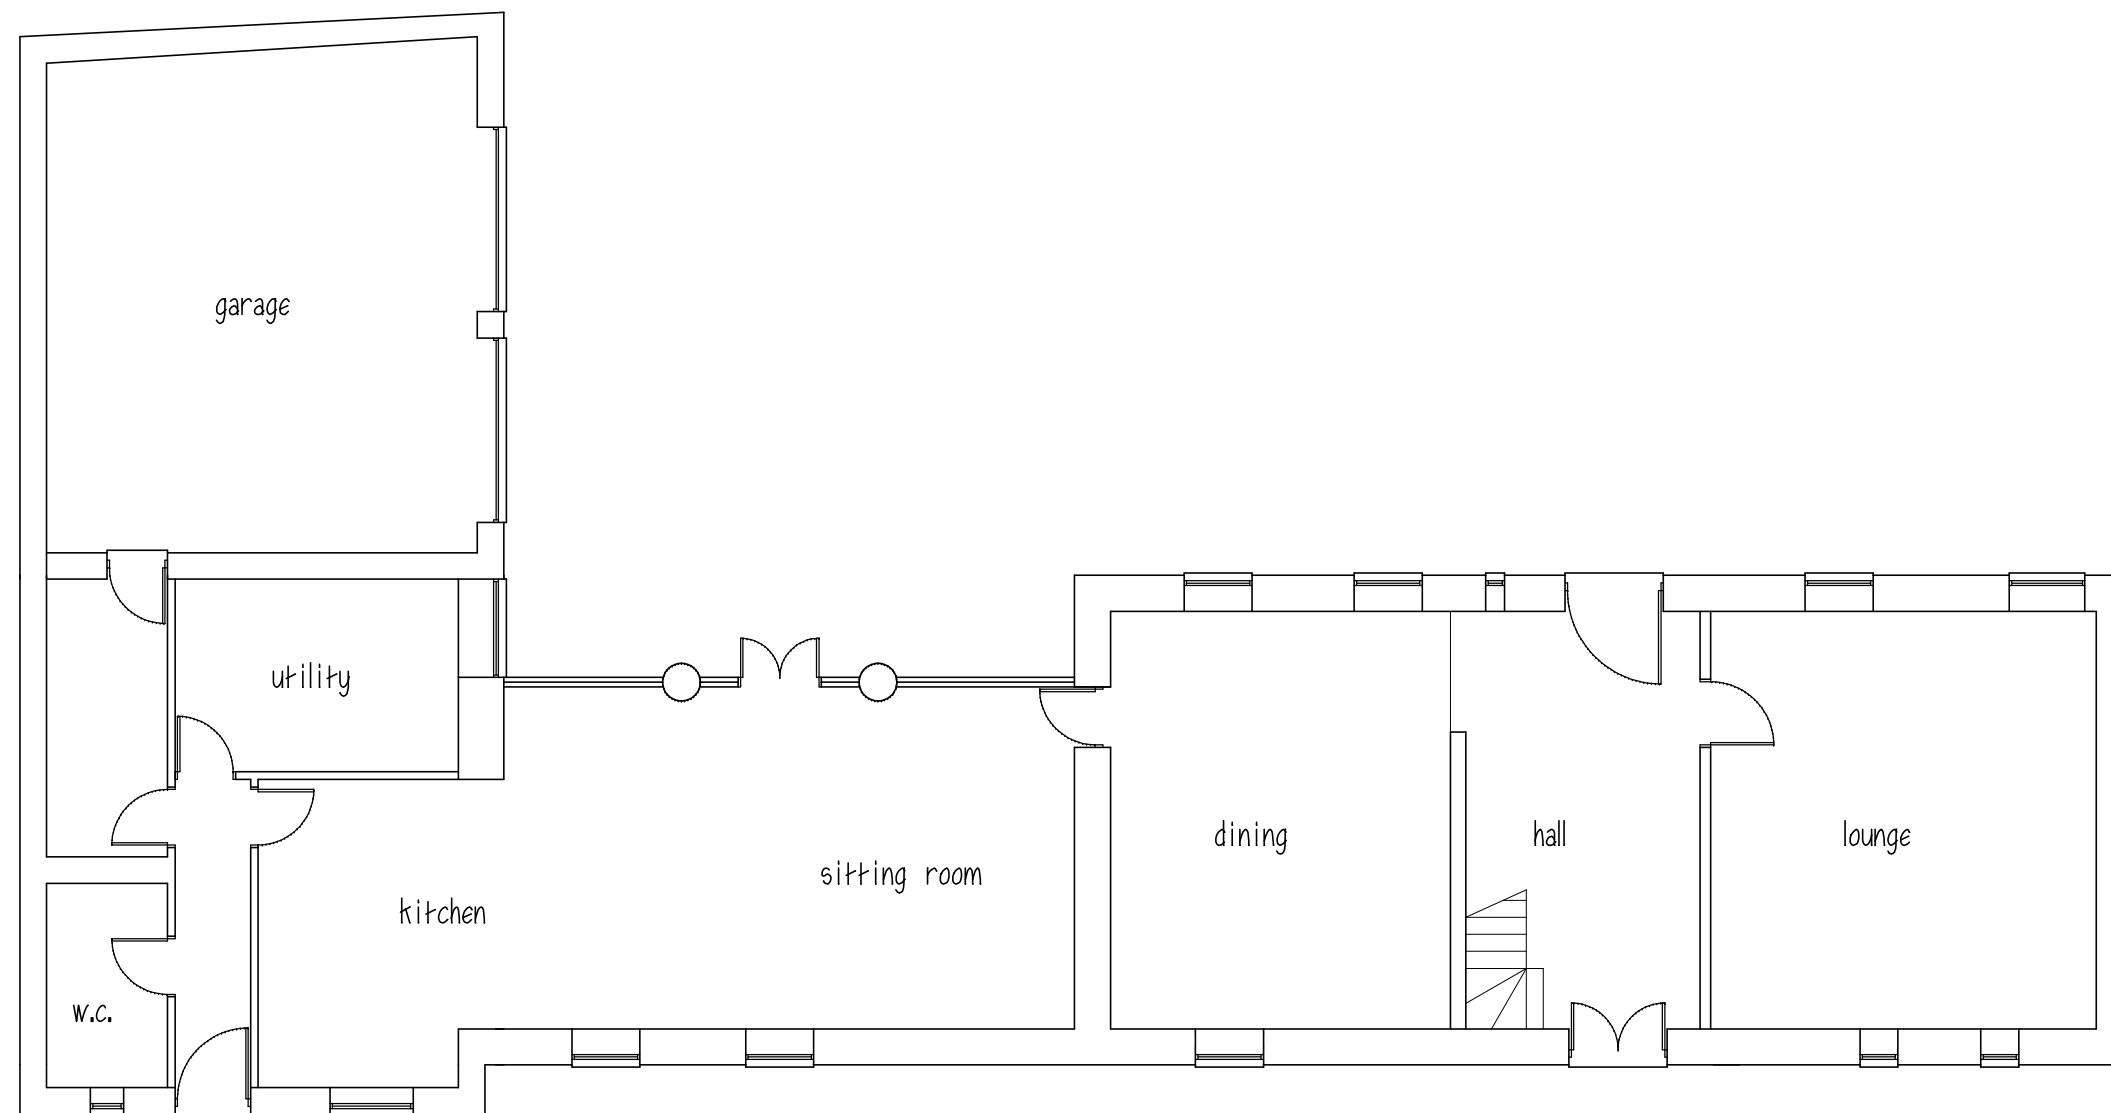

REAR ELEVATION

Mr & Mrs R SOUTH

PROPOSED ORANGERY
ADAM LAITHE BARN
SILKSTONE LANE
CAWTHORNE

EXISTING PLAN & ELEVATION

1:100@A2 MAR.14

Peter Thompson

"Linwood"

Barnsley Road

Dodworth

Barnsley S75 3JR t&f. 01226 201391

m. 07973251730

e-mail peter-thompson@hotmail.co.uk



M.C.I.A.T.