


P+T DC No Chg
Barnsley Metropolitan
Borough Council

27 JAN 2010
Corporate Mail Room


22 FARNLEY ROAD
HOLLAND
BARNSELY
S74 0AR

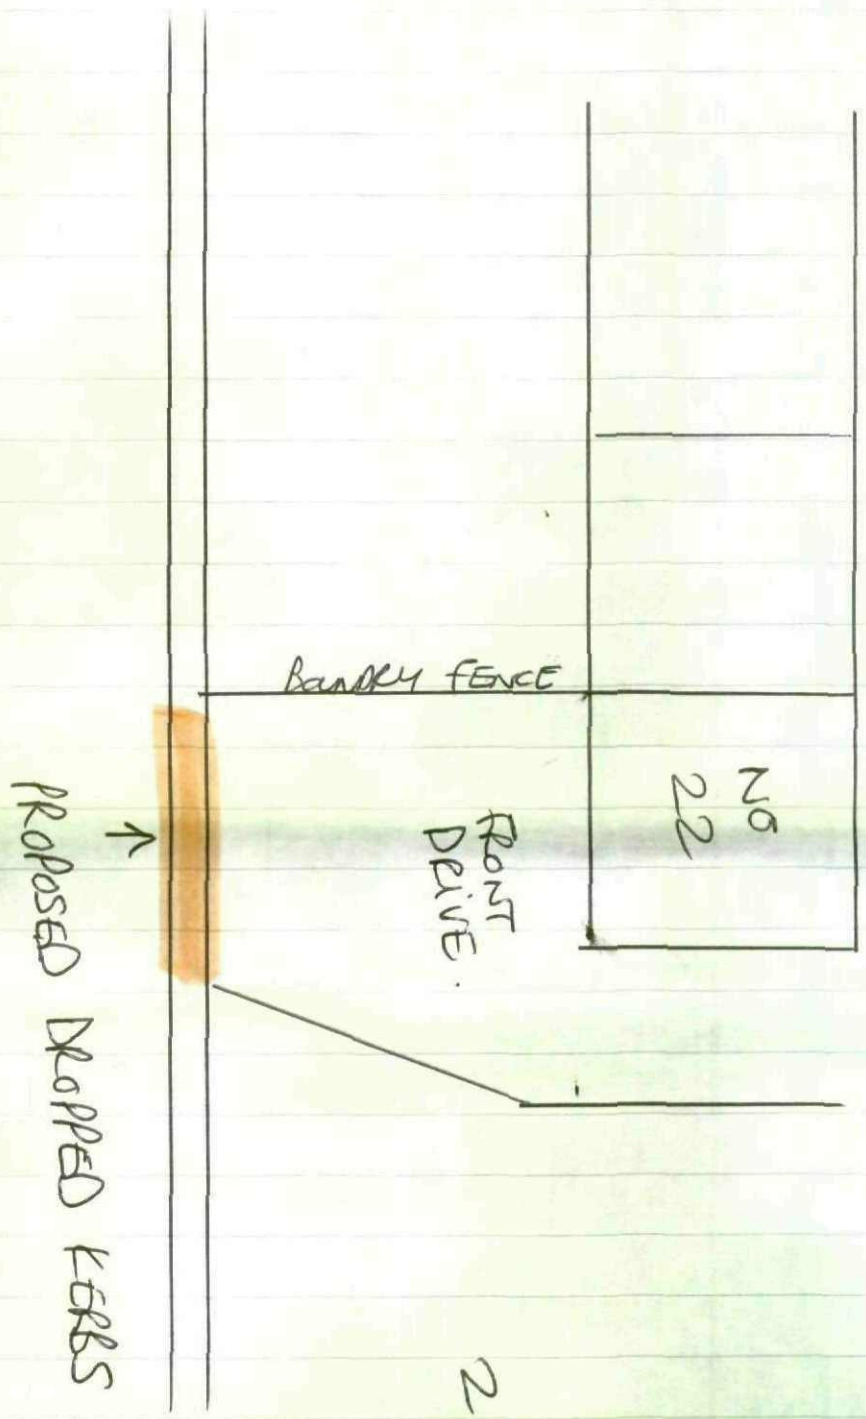


21/01/10

K.M. Watson

22 FEARNLEY ROAD
HOVLAND
BARNSELY
S74 0AU .

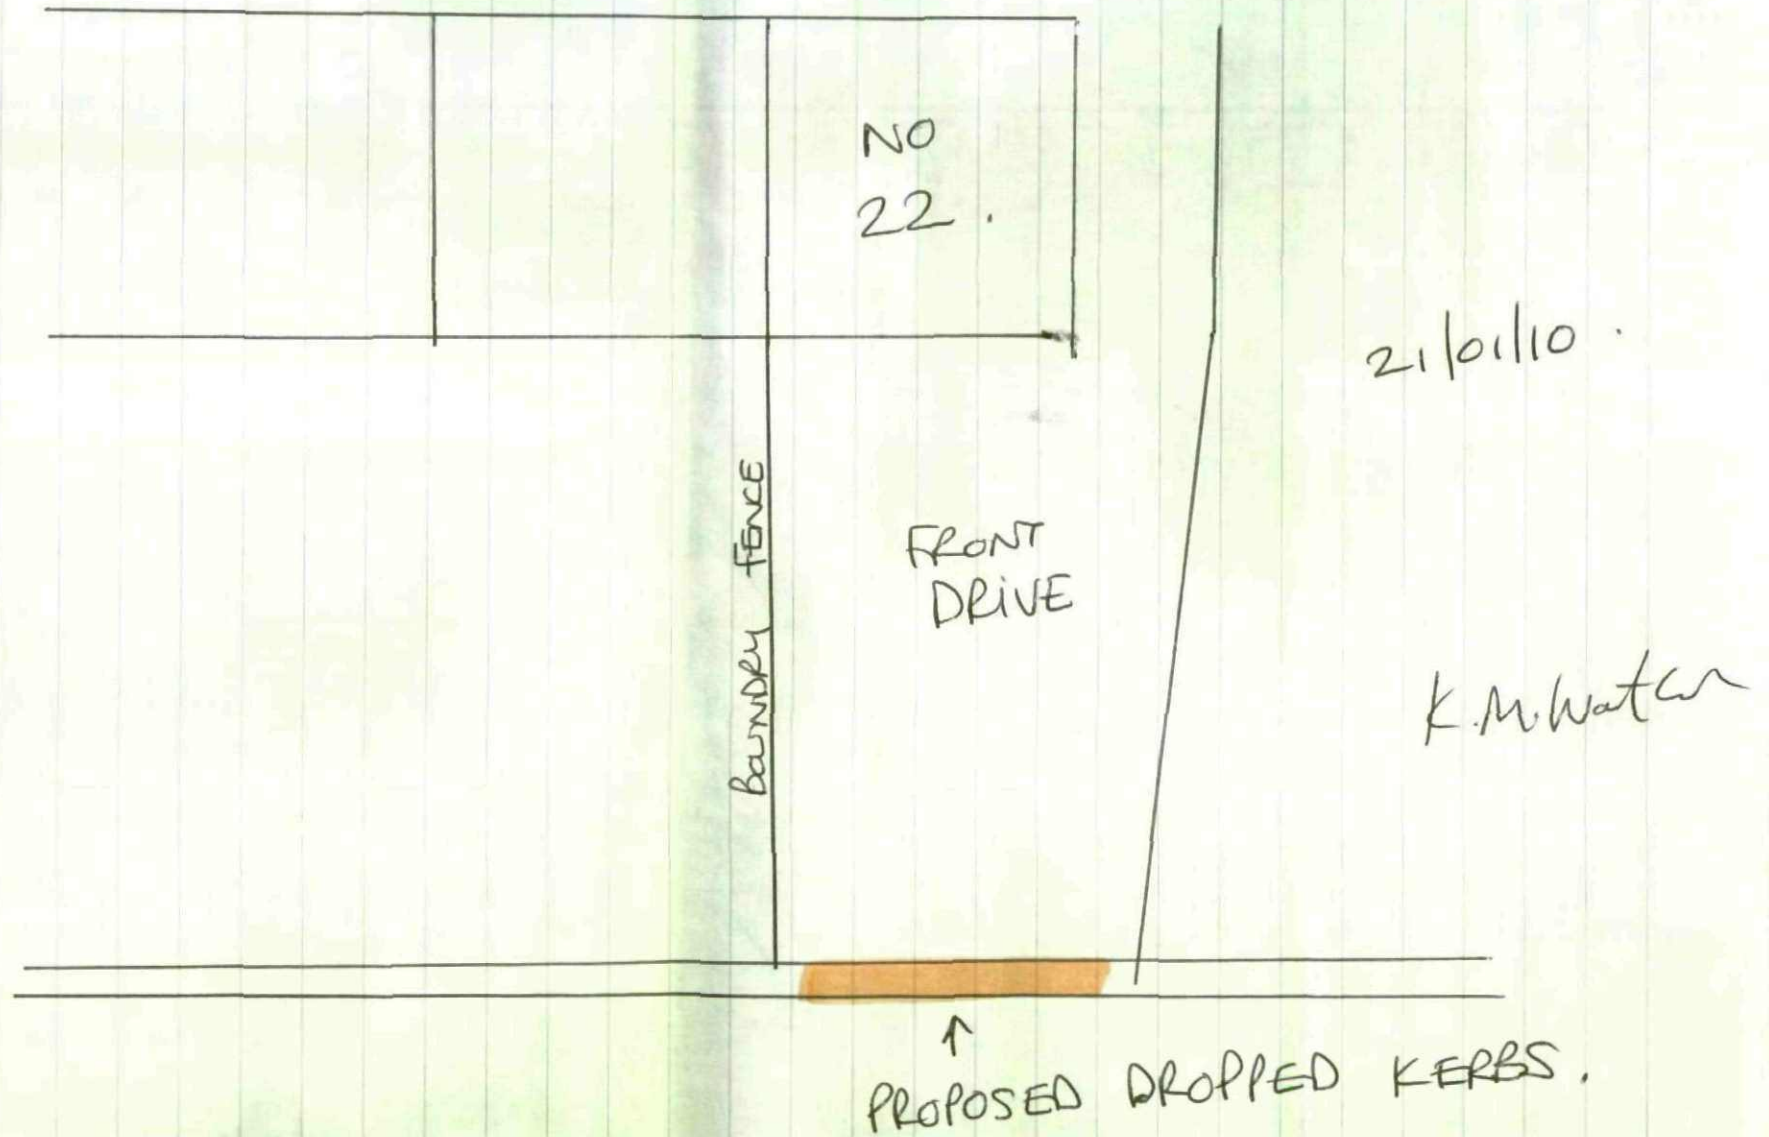

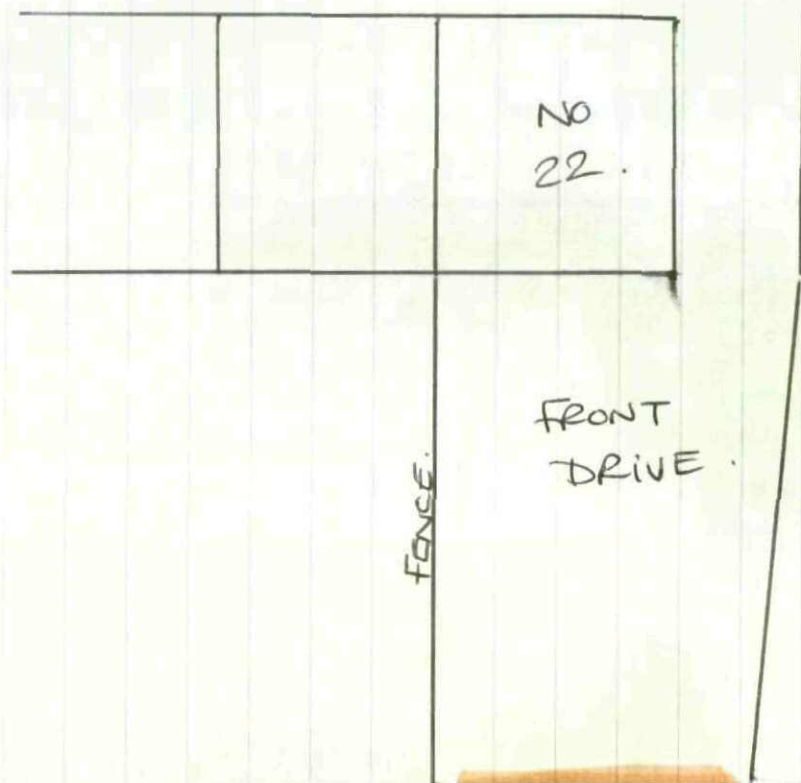

22 FEARNLEY ROAD
HYCLAND
BARNLEY
S74 0AU.

21/01/10.

PROPOSED DROPPED KERBS.

K. M. Wether




Produced 12.01.2010 from the Ordnance Survey National Geographic Database and incorporating surveyed revision available at this date. © Crown Copyright 2010.

Reproduction in whole or part is prohibited without the prior permission of Ordnance Survey.

Ordnance Survey, the OS Symbol and OS Sitemap are registered trademarks of Ordnance Survey, the national mapping agency of Great Britain.

The representation of a road, track or path is no evidence of a right of way.

The representation of features as lines is no evidence of a property boundary.

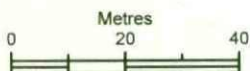

Scale 1:1250

Supplied by: **Barnsley MBC**
Serial number: 00020000
Centre coordinates: 436246.5 400429.75

Further information can be found on the OS Sitemap Information leaflet or the Ordnance Survey web site:
www.ordnancesurvey.co.uk




Produced 12.01.2010 from the Ordnance Survey National Geographic Database and incorporating surveyed revision available at this date. © Crown Copyright 2010.

Reproduction in whole or part is prohibited without the prior permission of Ordnance Survey.

Ordnance Survey, the OS Symbol and OS Sitemap are registered trademarks of Ordnance Survey, the national mapping agency of Great Britain.

The representation of a road, track or path is no evidence of a right of way.

The representation of features as lines is no evidence of a property boundary.

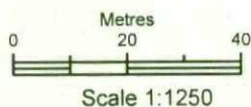

Supplied by: **Barnsley MBC**
Serial number: 00020000
Centre coordinates: 436246.5 400429.75

Further information can be found on the OS Sitemap Information leaflet or the Ordnance Survey web site:
www.ordnancesurvey.co.uk




Produced 12.01.2010 from the Ordnance Survey National Geographic Database and incorporating surveyed revision available at this date. © Crown Copyright 2010.

Reproduction in whole or part is prohibited without the prior permission of Ordnance Survey.

Ordnance Survey, the OS Symbol and OS Sitemap are registered trademarks of Ordnance Survey, the national mapping agency of Great Britain.

The representation of a road, track or path is no evidence of a right of way.

The representation of features as lines is no evidence of a property boundary.

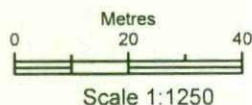

Supplied by: **Barnsley MBC**
Serial number: 00020000
Centre coordinates: 436246.5 400429.75

Further information can be found on the OS Sitemap Information leaflet or the Ordnance Survey web site:
www.ordnancesurvey.co.uk



