



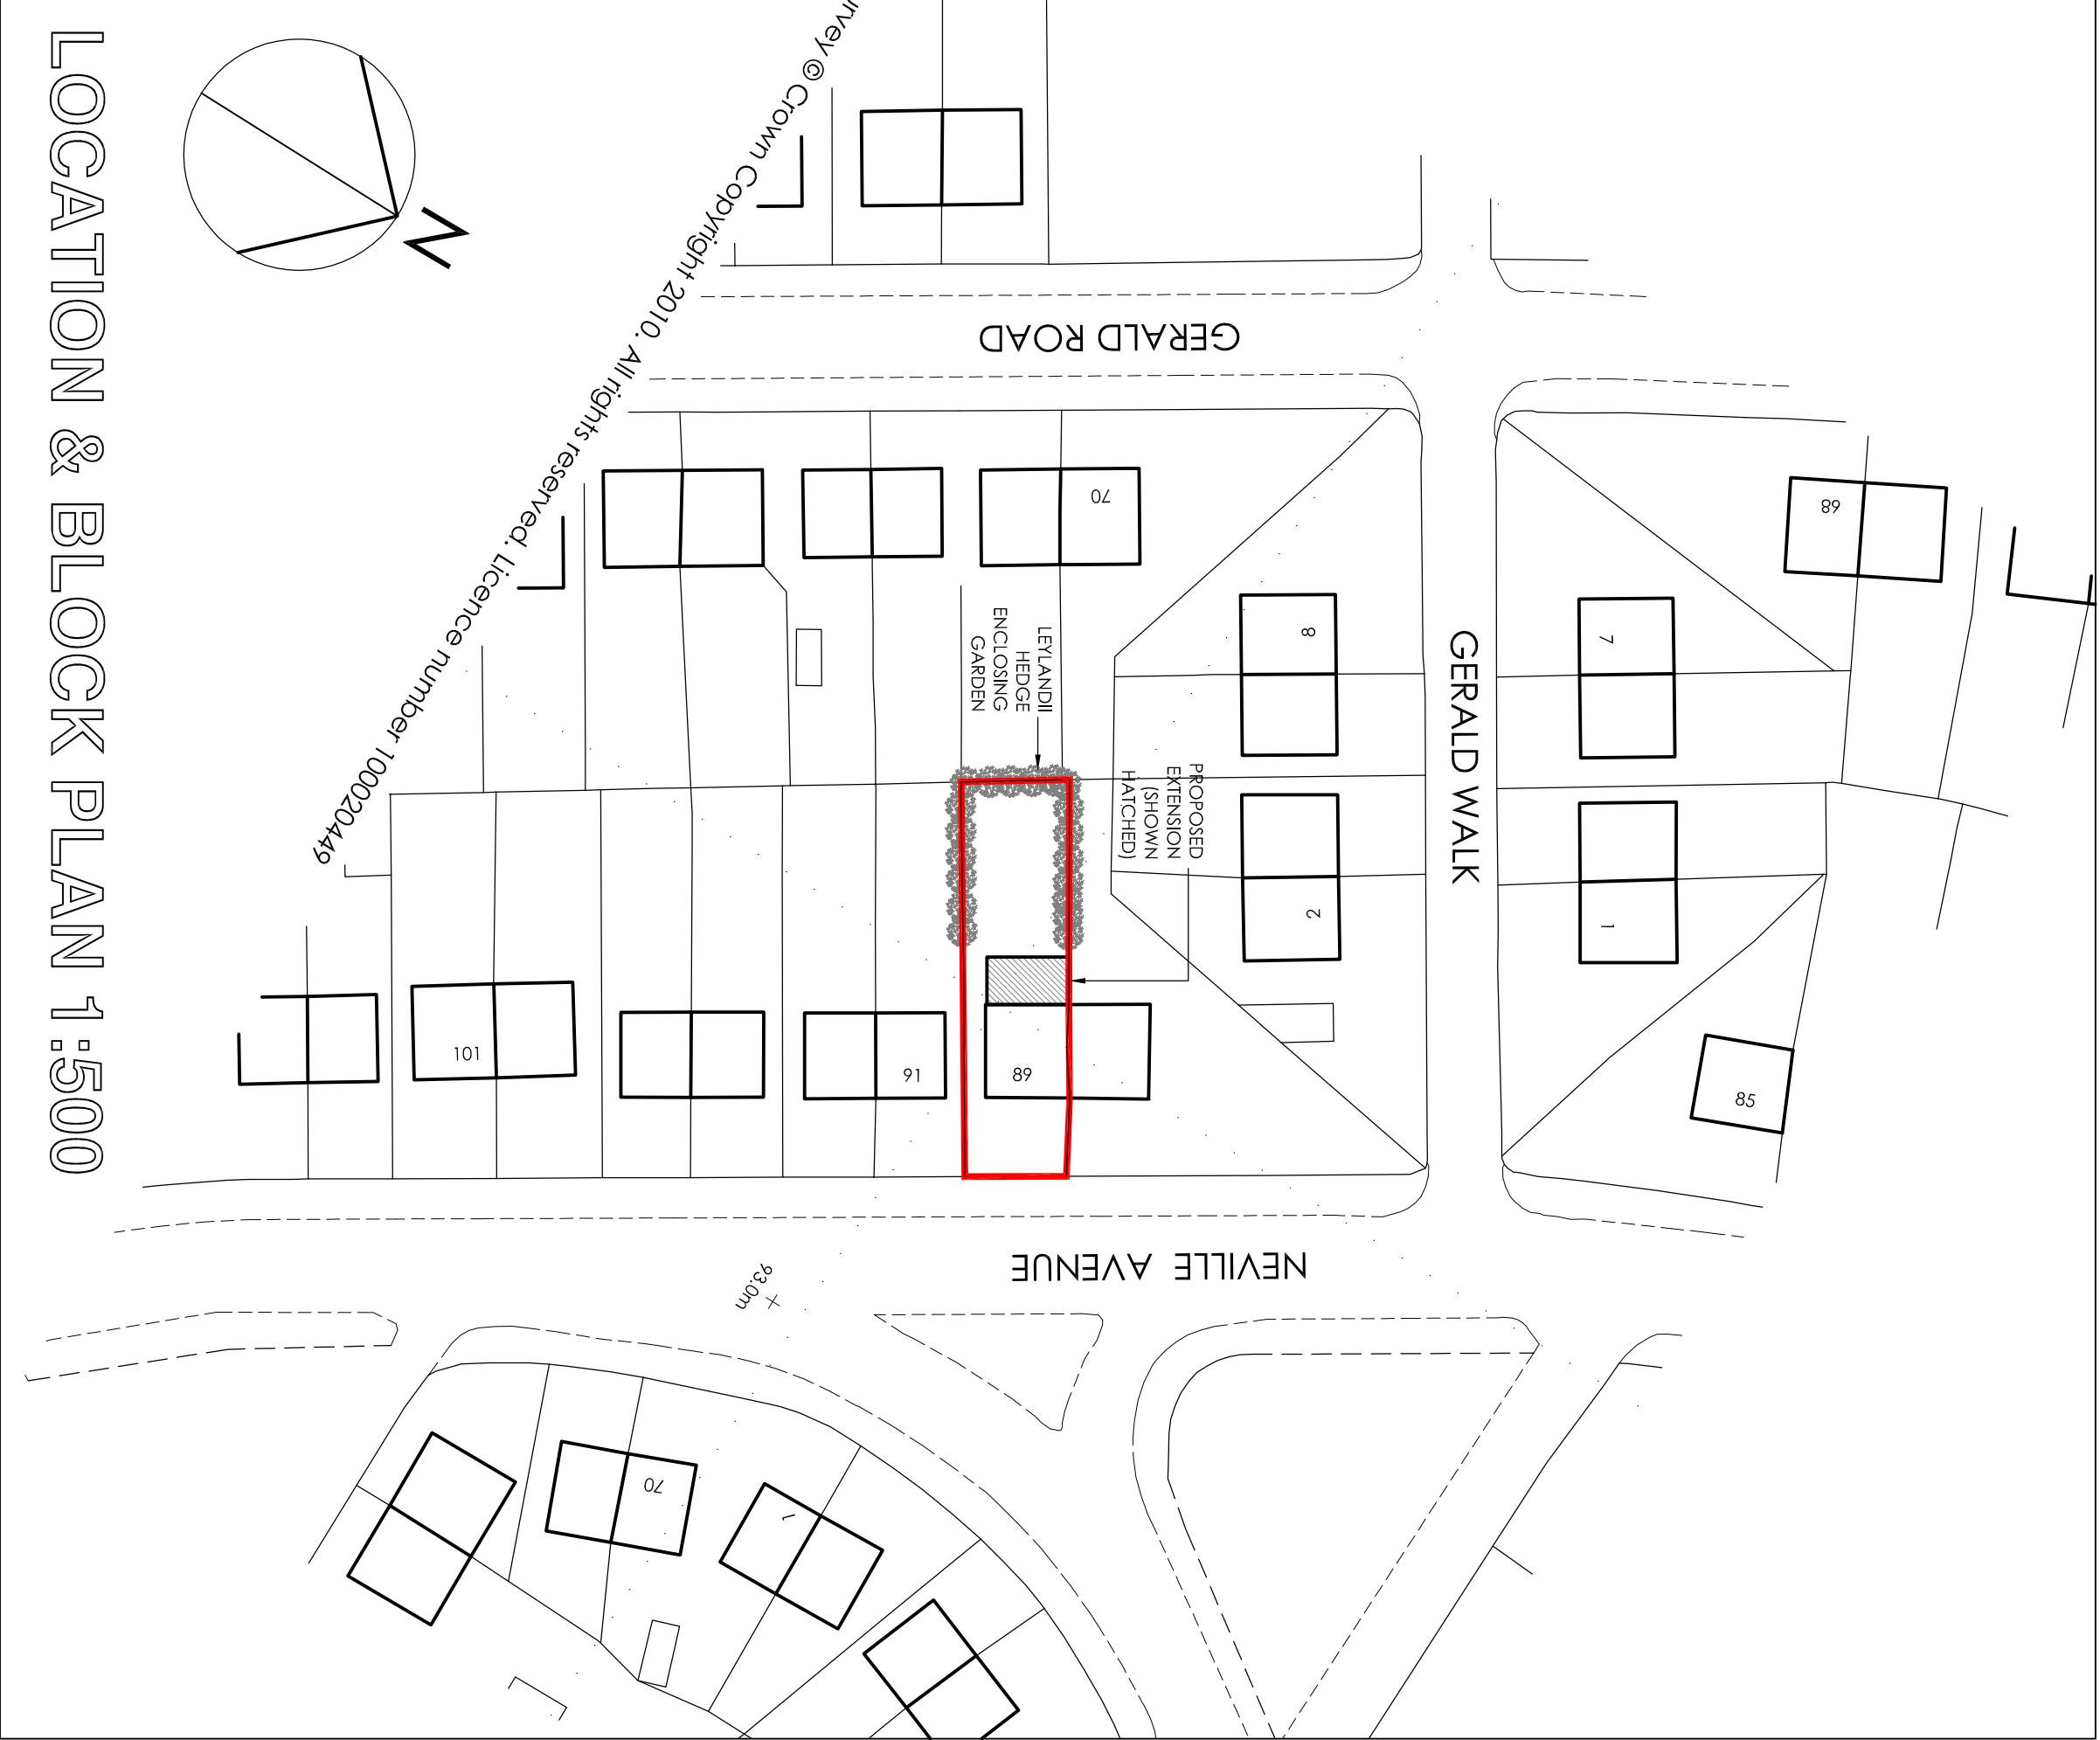


LOCATION & BLOCK PLAN 1:500

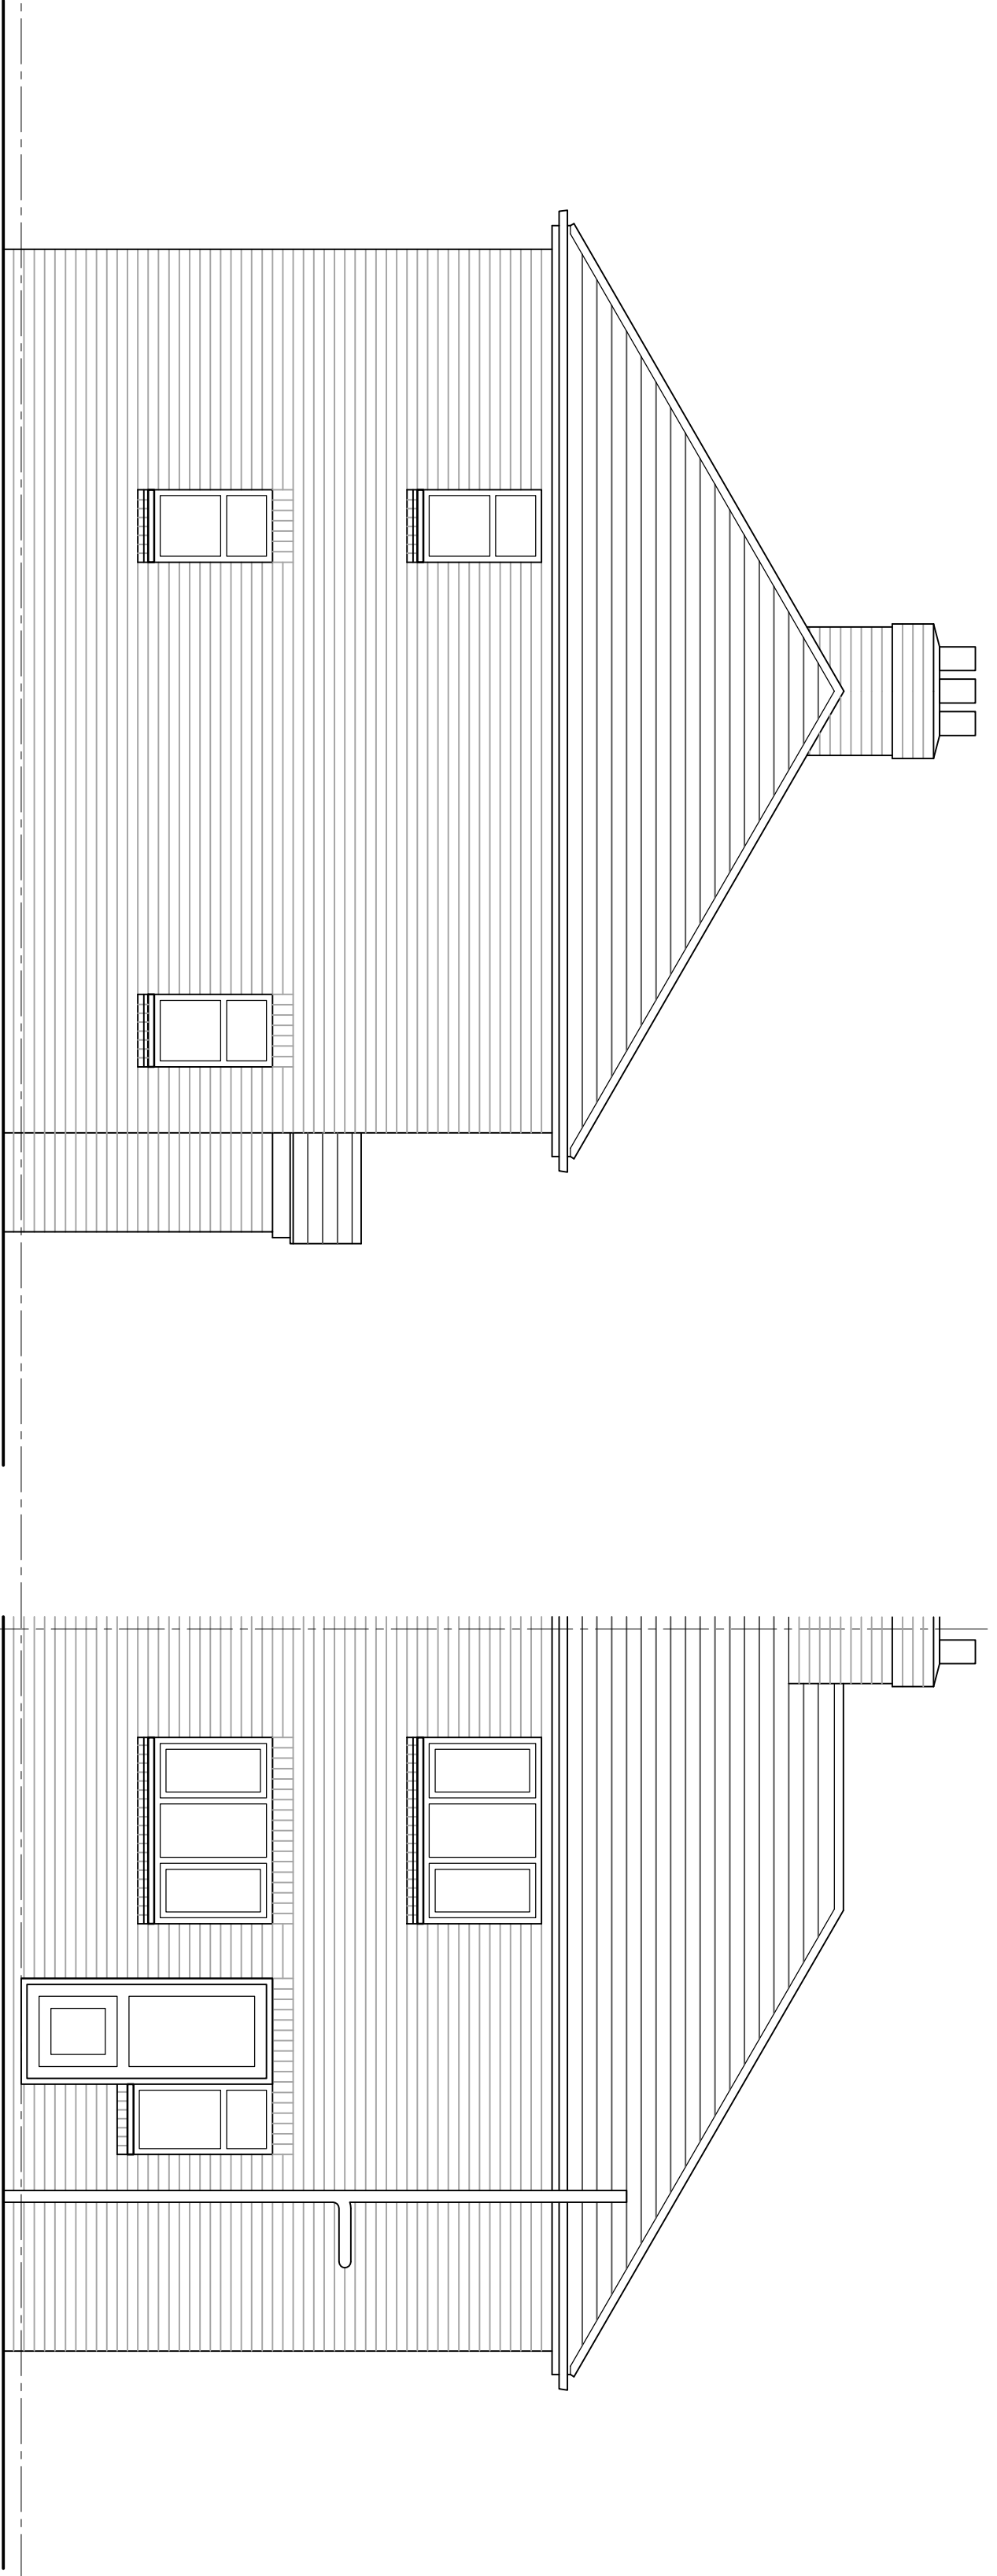


SOUTH EAST


SOUTH WEST

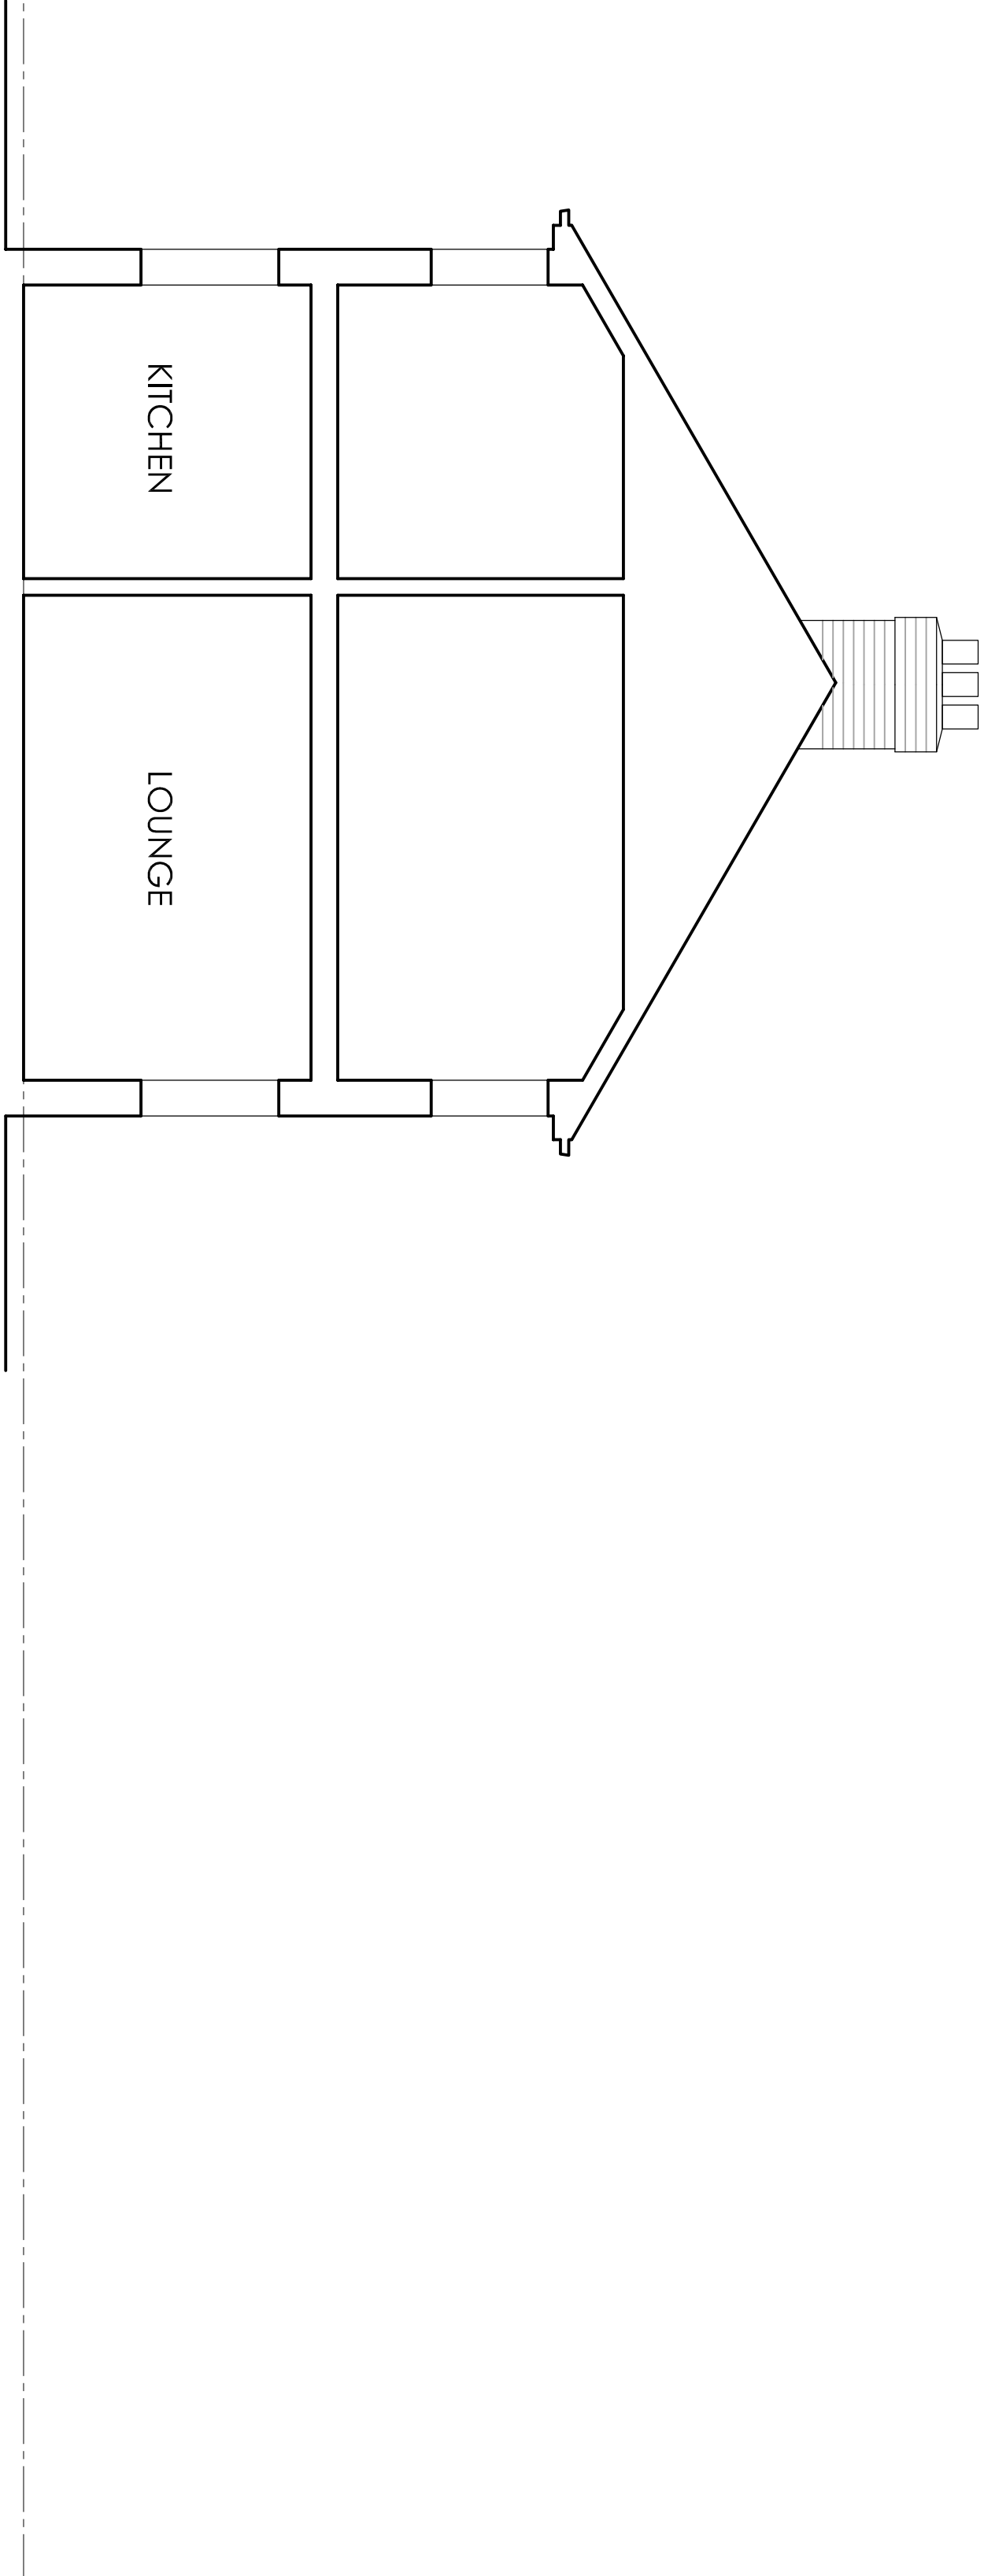

SECTION AA

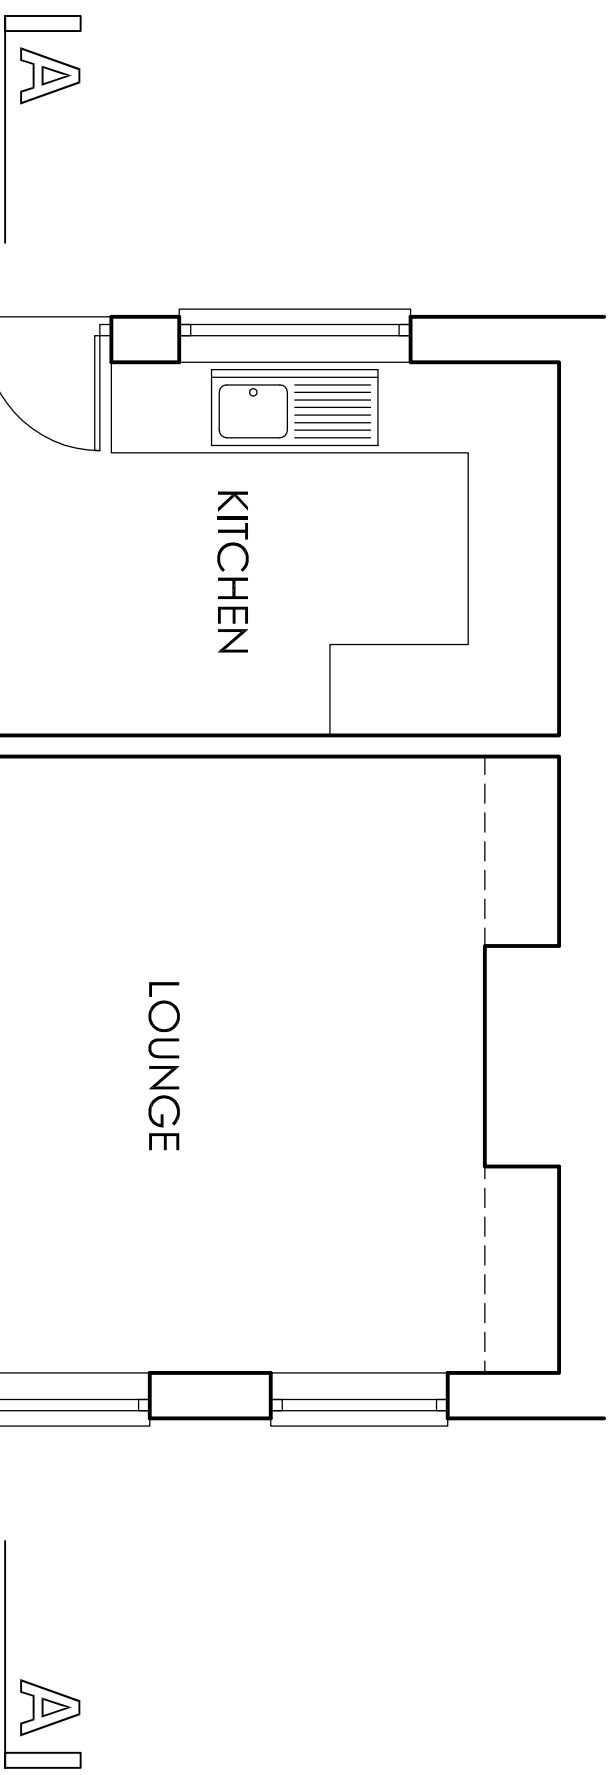

PLAN

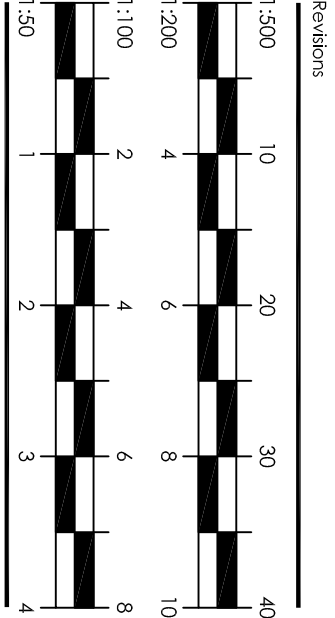

Birkett Cole Lowe
ARCHITECTS

UNIT 110, RIVERSIDE BLOCK
SHEPPE BANK BUSINESS PARK
SHEPHERD 52 3DA
141 011 4 258 9306
141 011 4 250 8509
bcl@bclarchitects.com

Client
**89 NEVILLE AVENUE,
KENDRAY
BARNSELEY S70 3HS**

Project
PROPOSED EXTENSION

Drawing
**LOCATION & BLOCK PLAN
AND BUILDING
AS EXISTING**

Scale 1:500/A1 By NJC Date 27.01.10

Number
3458(0-1)01