




EXISTING REAR ELEVATION

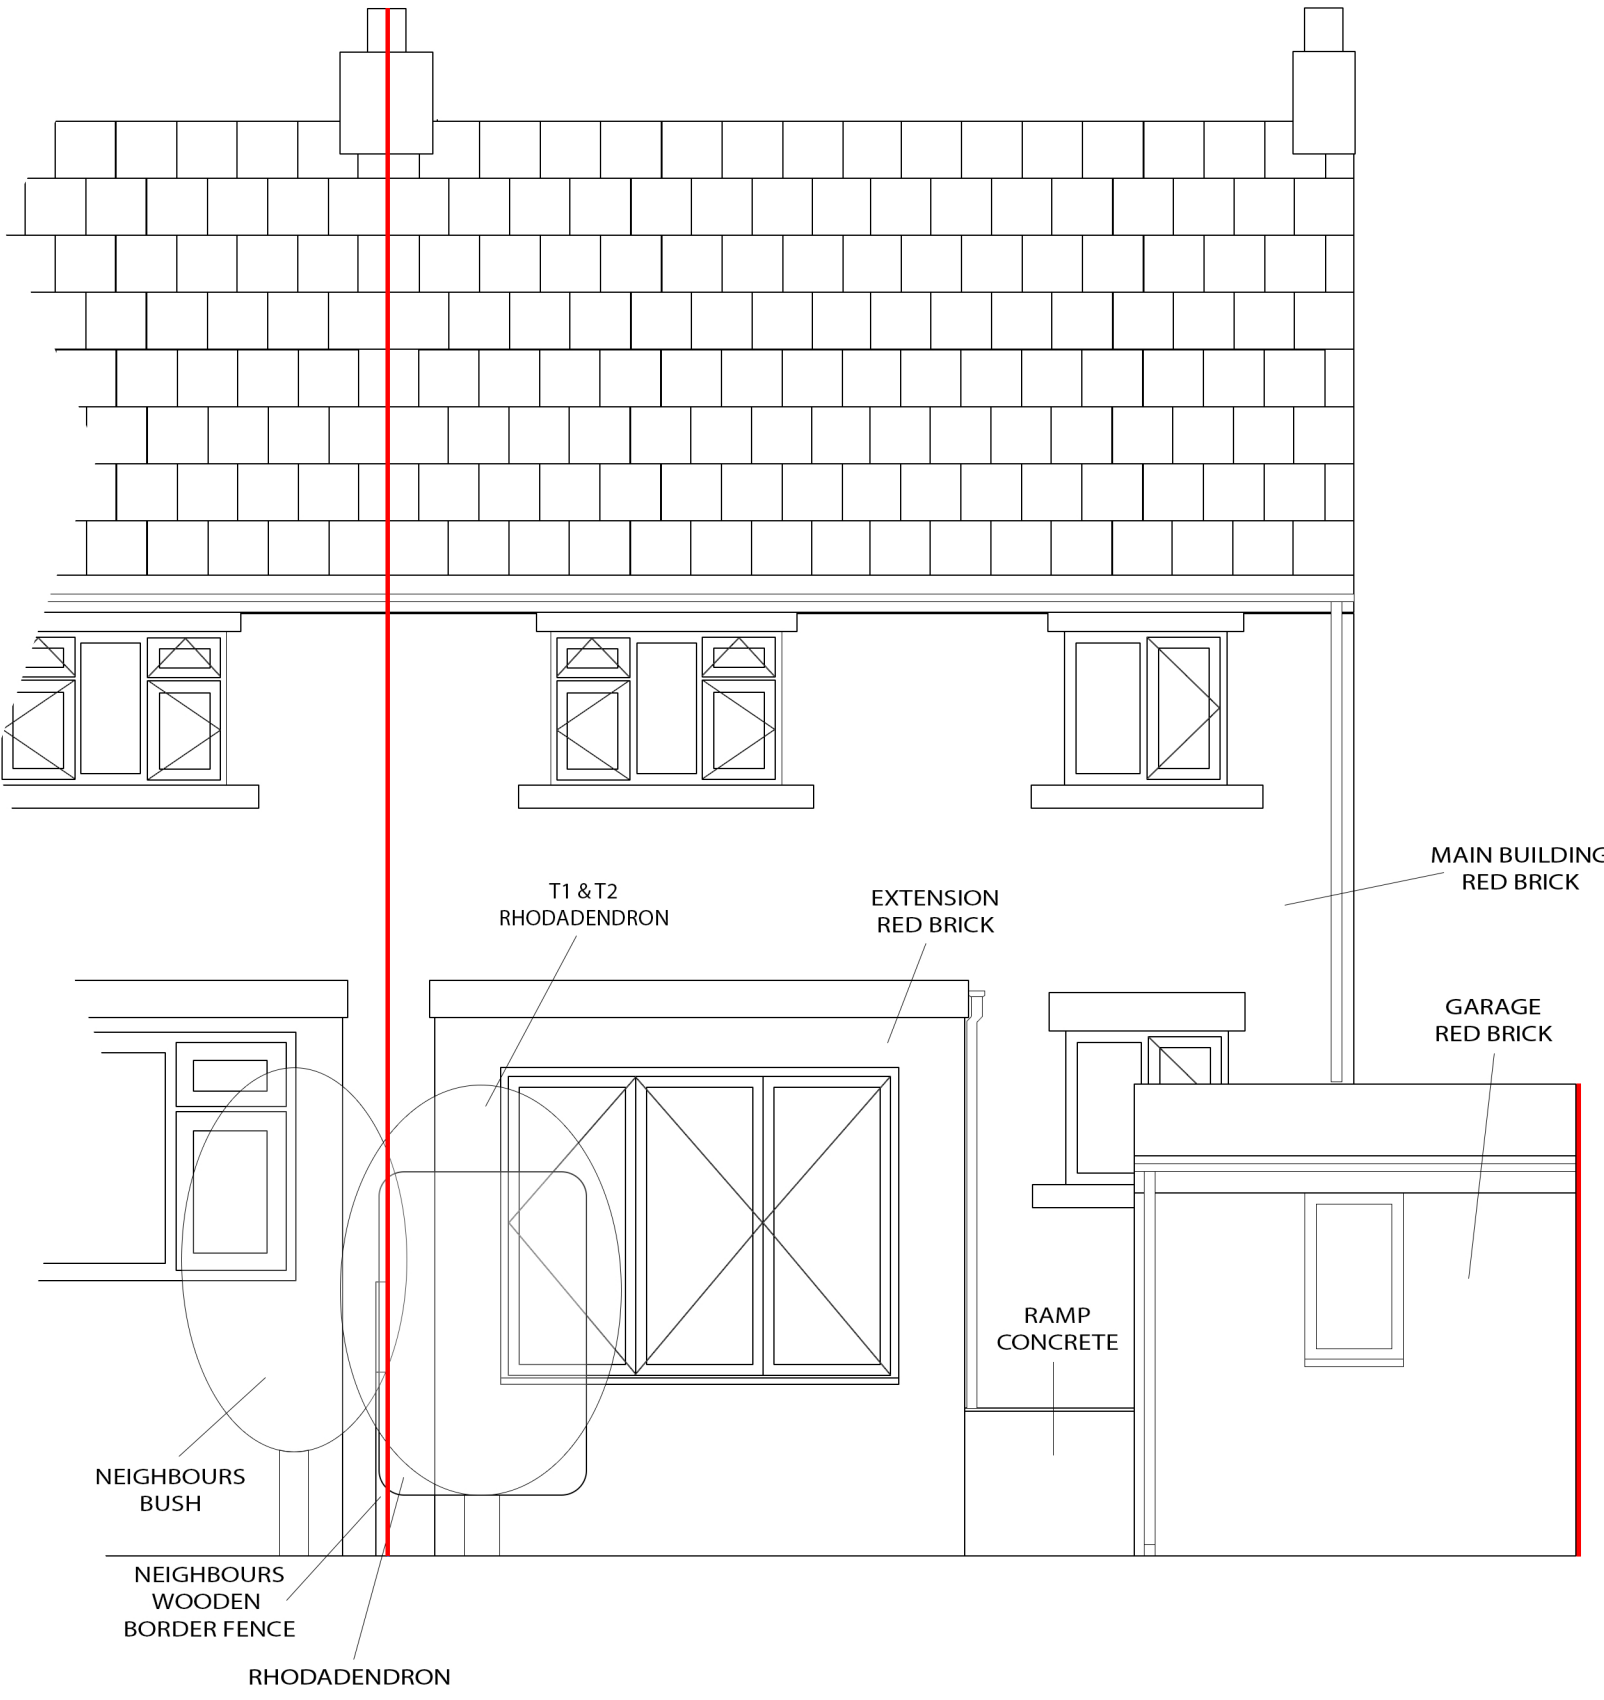

EXISTING SIDE ELEVATION
(VIEW TO THE WEST)

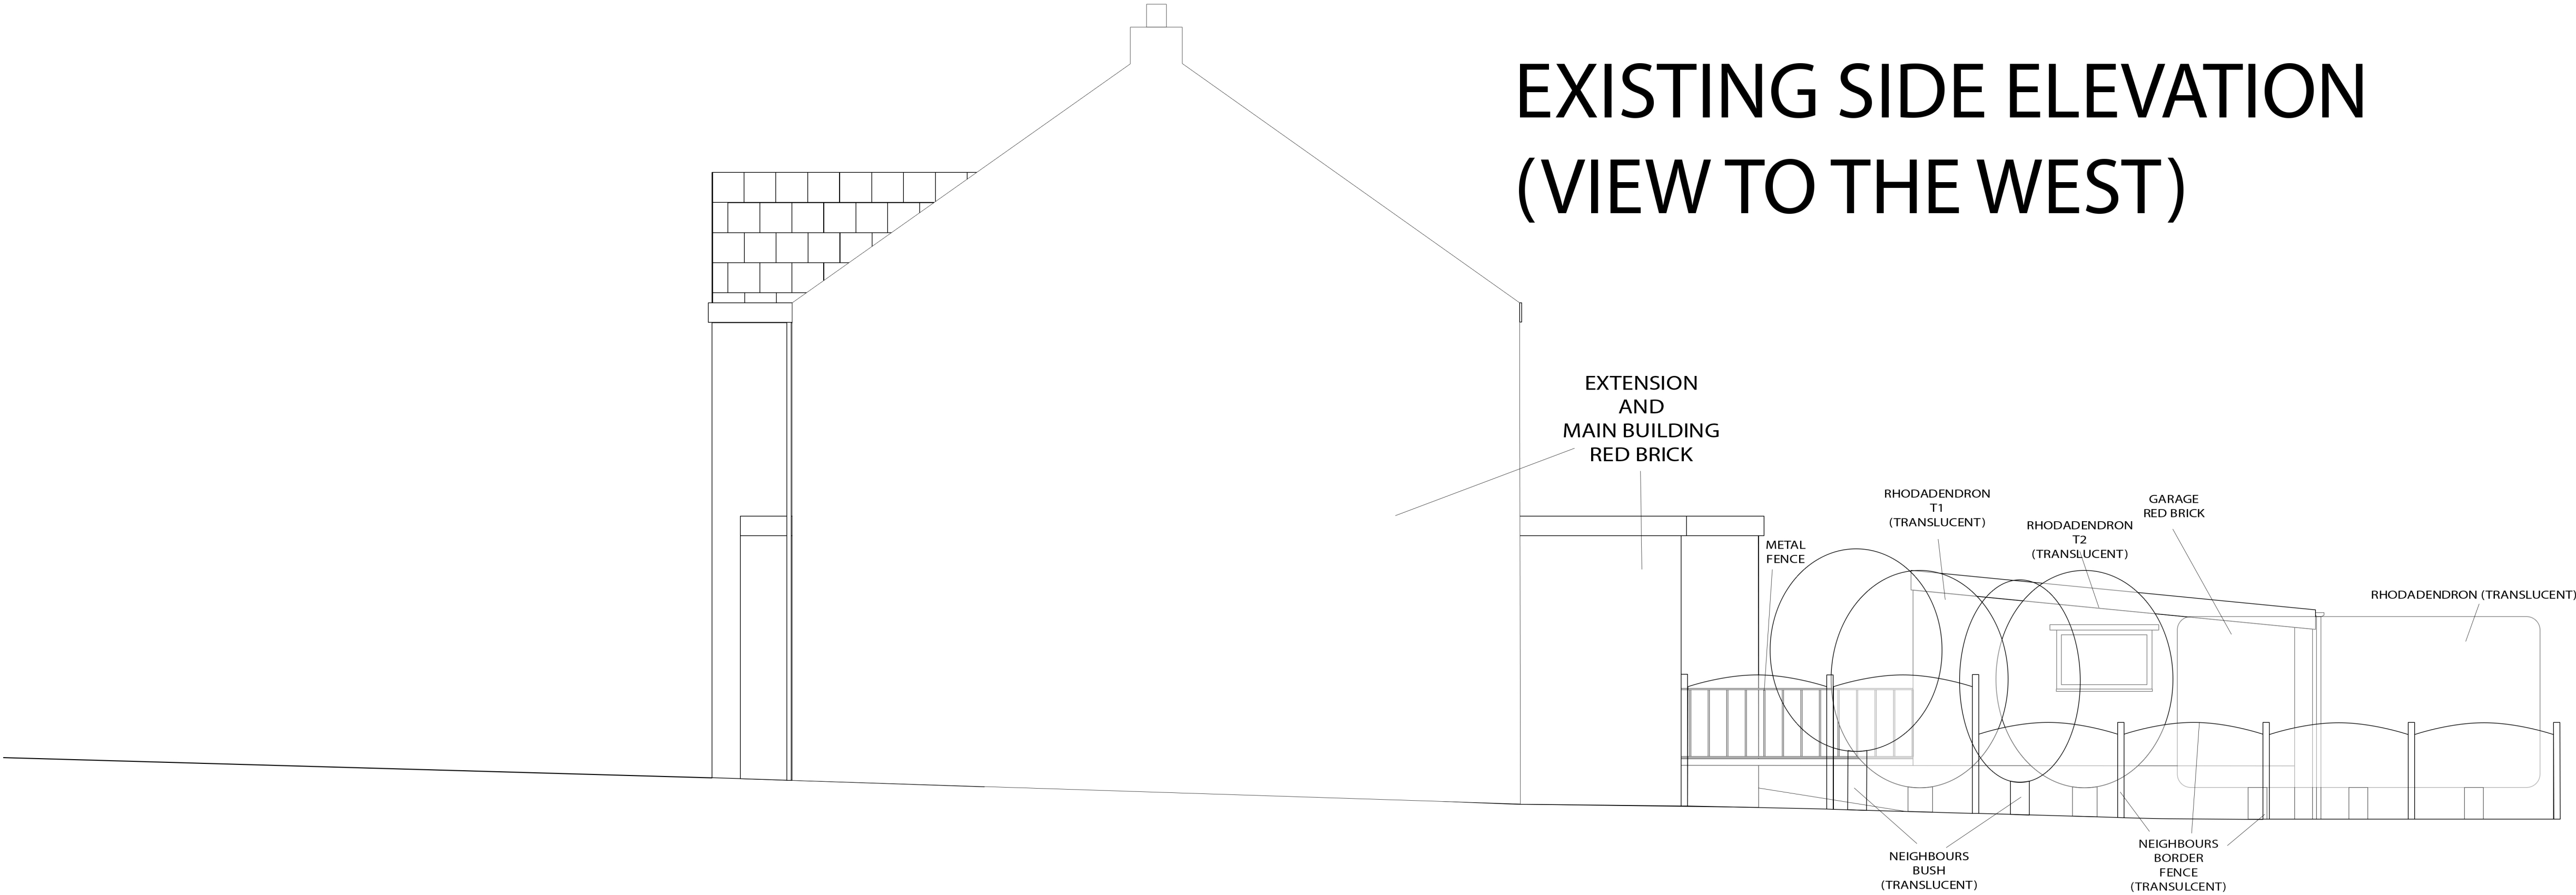

EXISTING SIDE EVEVATION
(VIEW TO THE EAST)

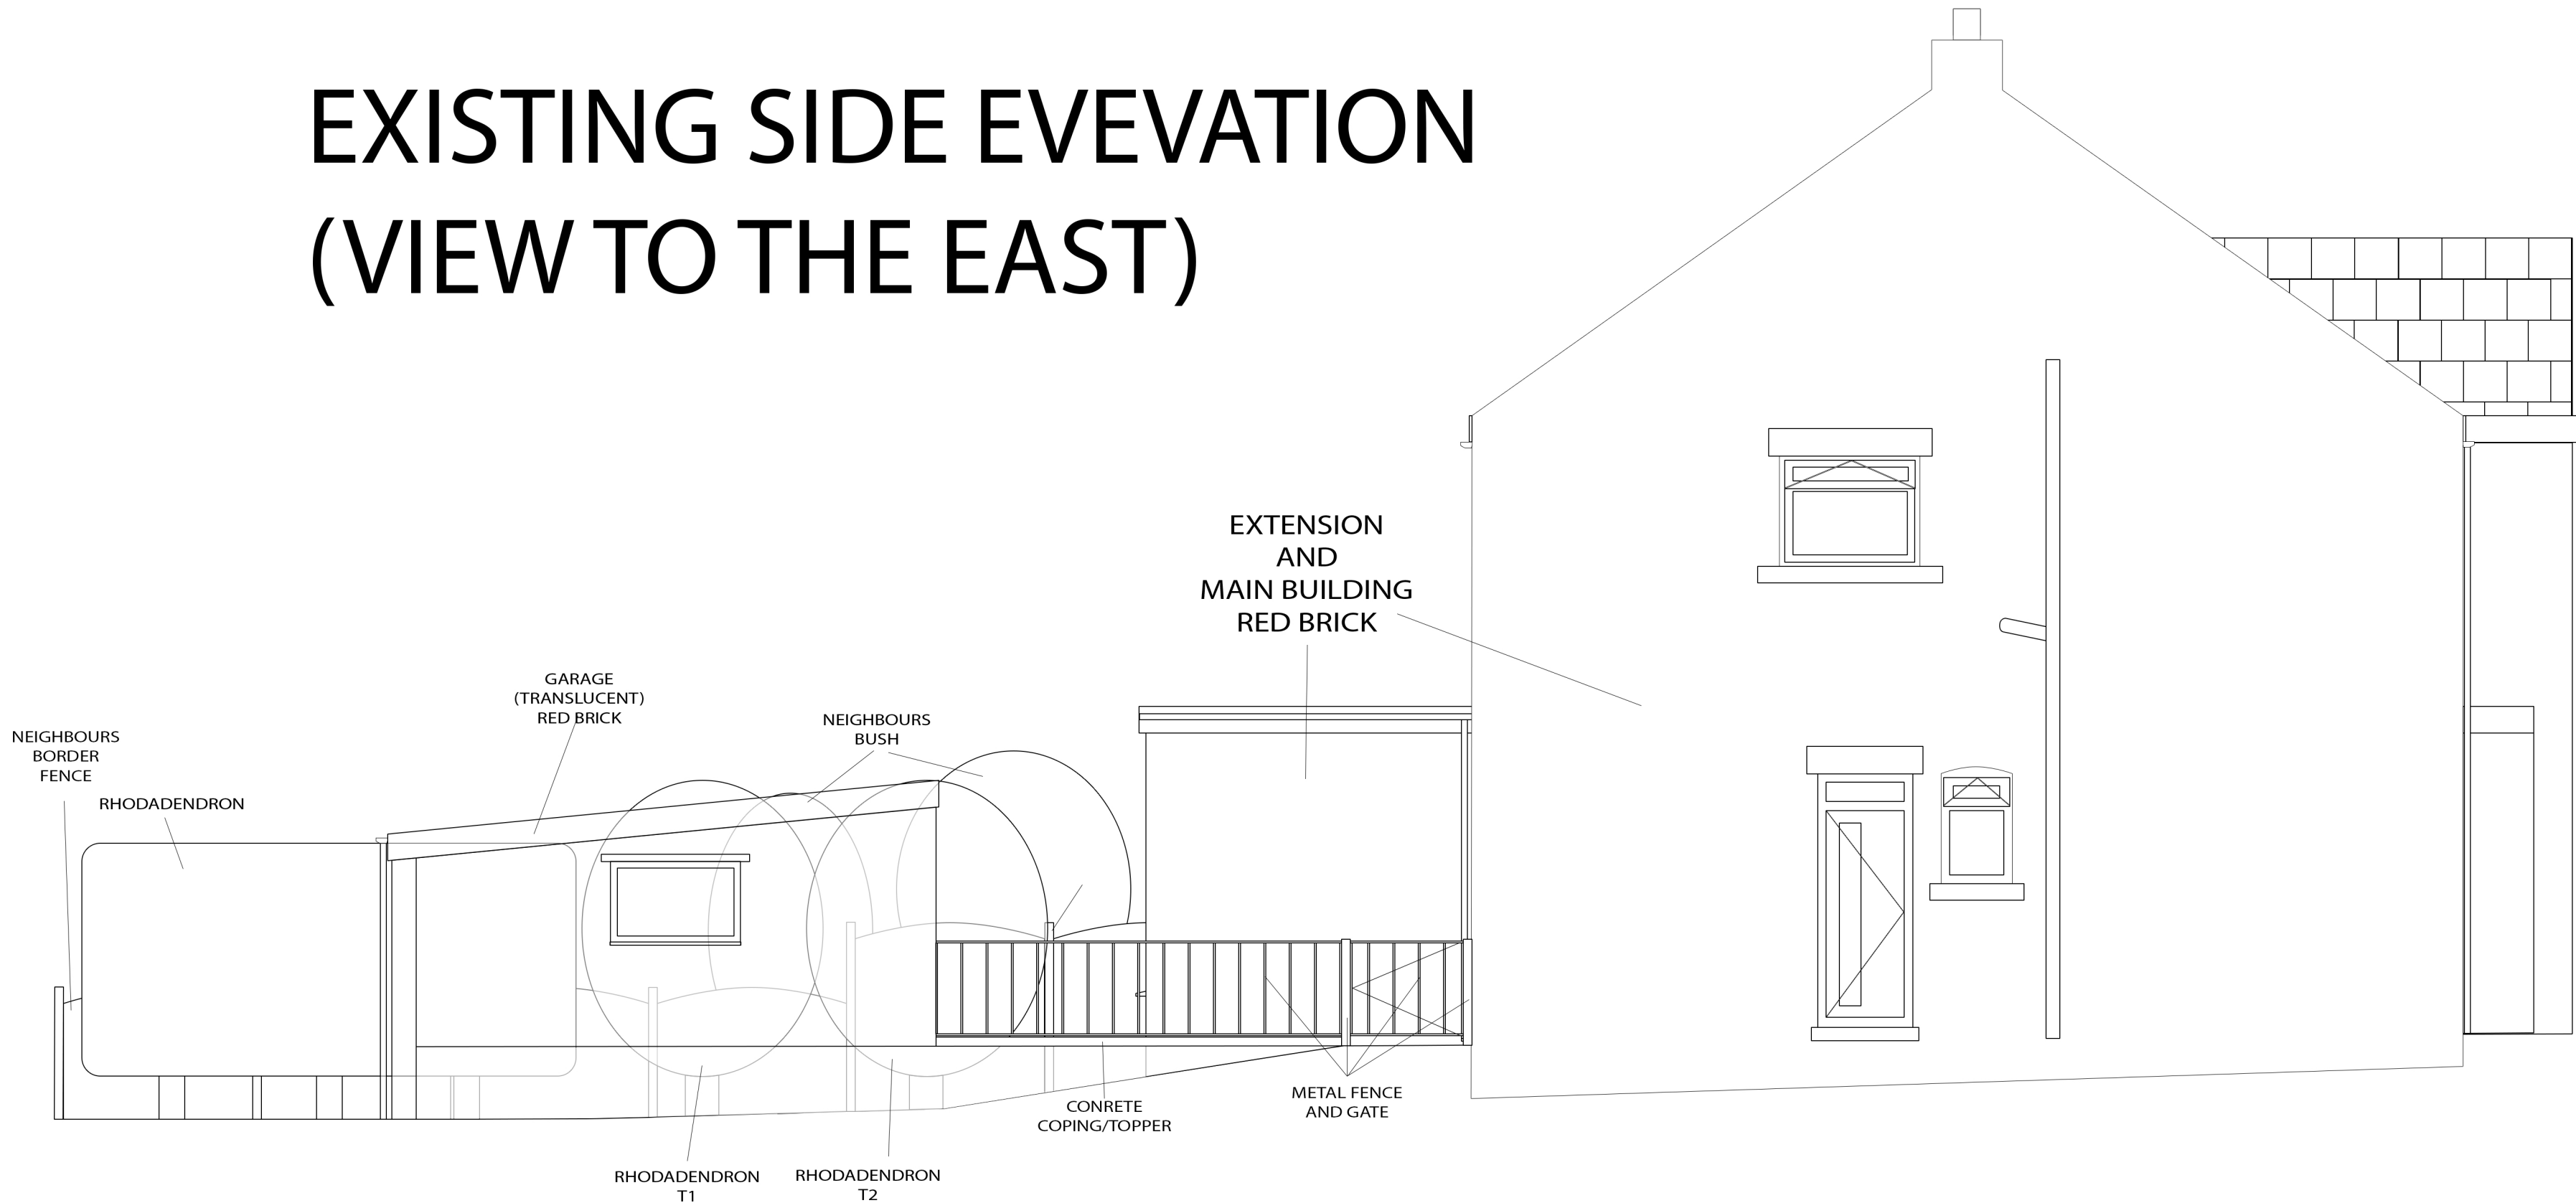

EXISTING SITE PLAN

