
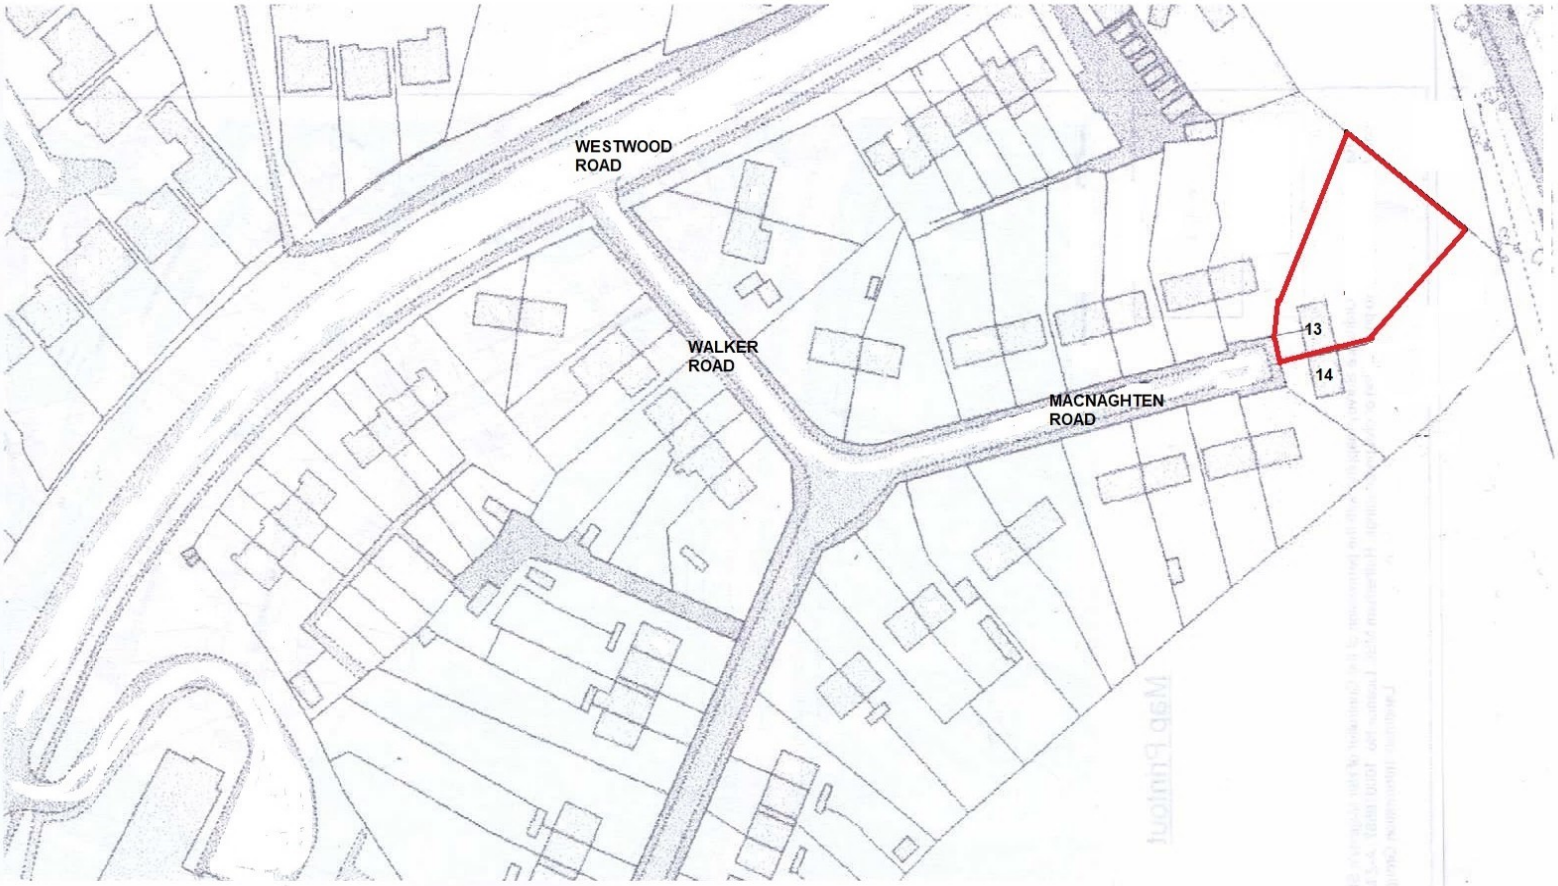


LOCATION PLAN 1:1250

Ordnance Survey O Crown copyright 2008 All rights reserved
Licence number 100047956

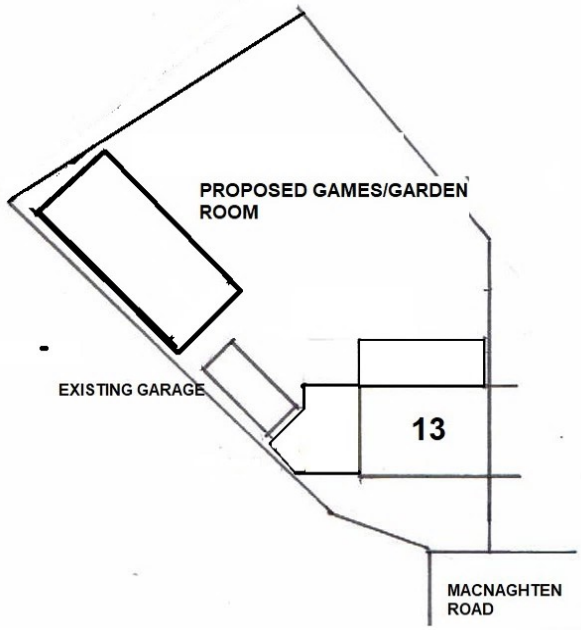

SITE PLAN 1:500

13 MACNAGHTEN ROAD
S75 3DD