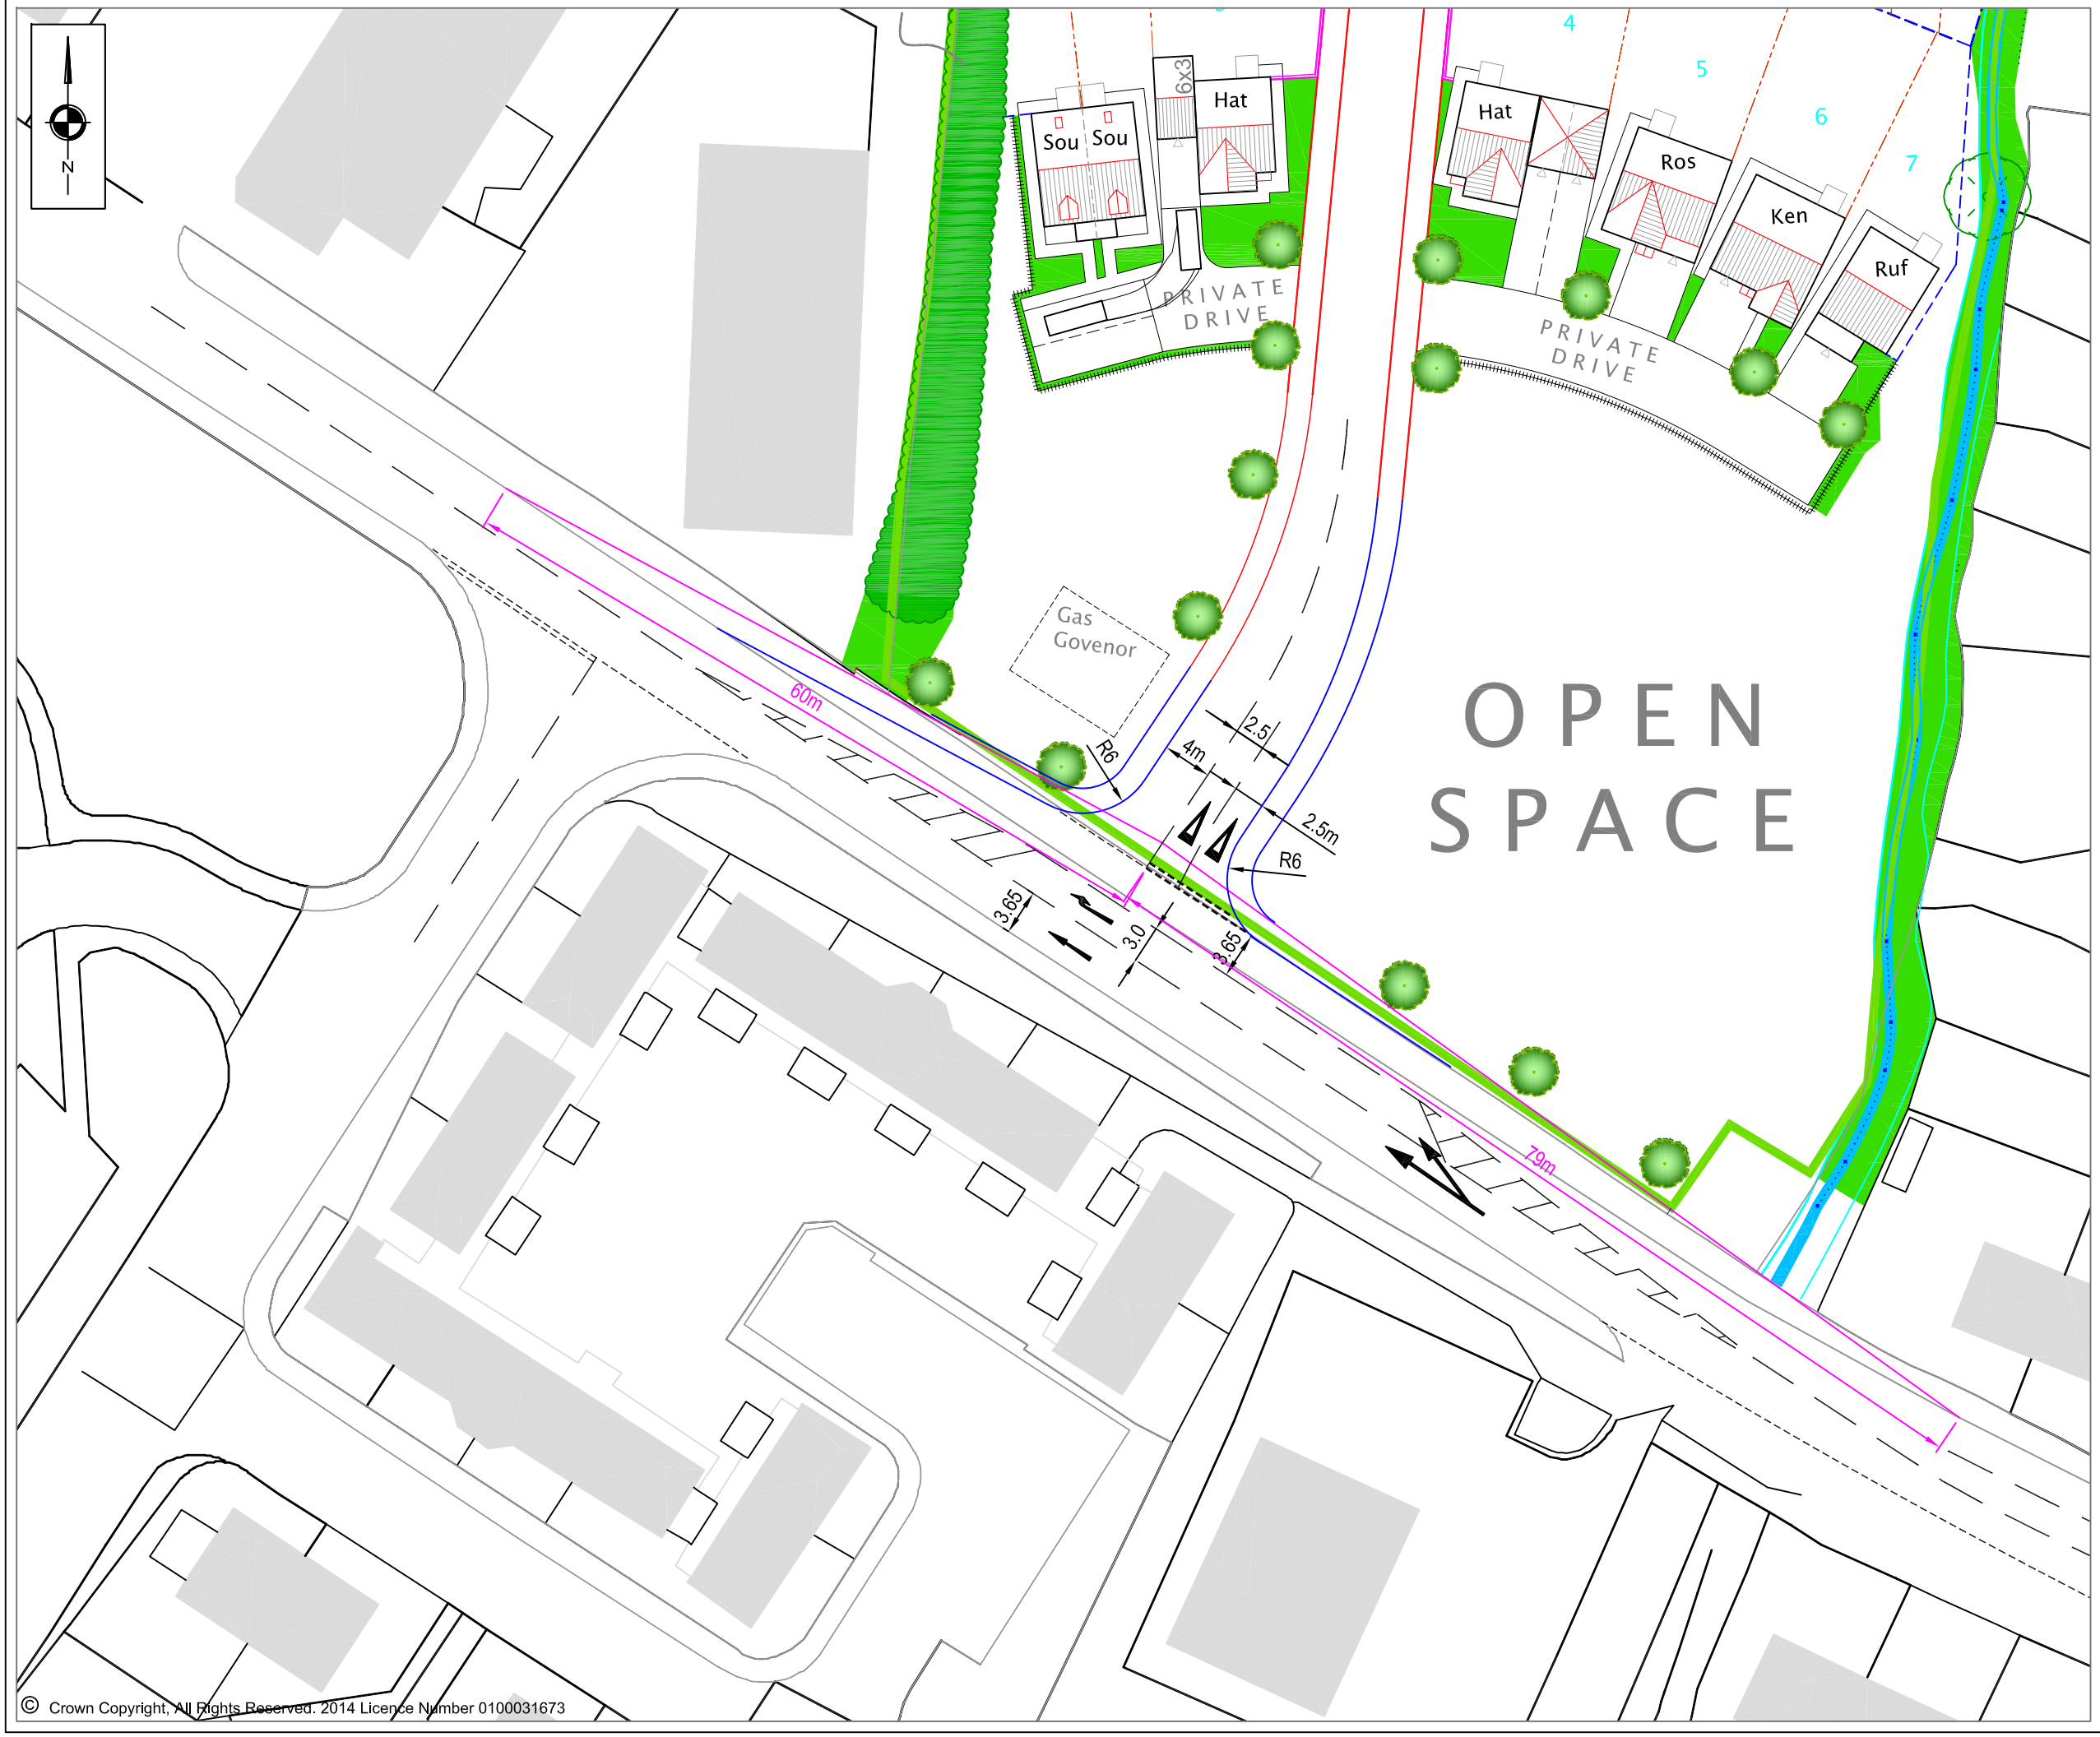


© Crown Copyright, All Rights Reserved. 2014 Licence Number 0100031673

NOTES

REVISIONS

REV	DESCRIPTION	DATE	BY
A	Amended Site Access Width	06.03.14	NS
B	Minor amendment to Access	07.03.14	GS
C	Amended Carriageway Width and Ghost Island Right Turn	18.03.14	NS
D	Visibility Splays Added	24.03.14	GS
E	Extent of ghost island right turn amended	31.03.14	FJT
F	Left turn flare added	14.10.14	FJT

S|C|P
Transportation Planning : Infrastructure Design
Riverside Studio, 32 The Calls, Leeds, LS2 7EW, Tel 0113 887 3323
www.scptransport.co.uk, Email info@scptransport.co.uk

Client Name:
PERSIMMON HOMES (WEST YORKSHIRE)

Project Title:
A635 WILTHORPE ROAD, BARNSLEY

Drawing Title:
PROPOSED GHOST ISLAND RIGHT TURN

Drawn By:	Date:
FJT	06.02.2014
Checked: GS	Scale: 1:500 @ A3
Status: PLANNING	Approved/Unapproved: -
Drawing No. SCP/14901/F01	Rev. F