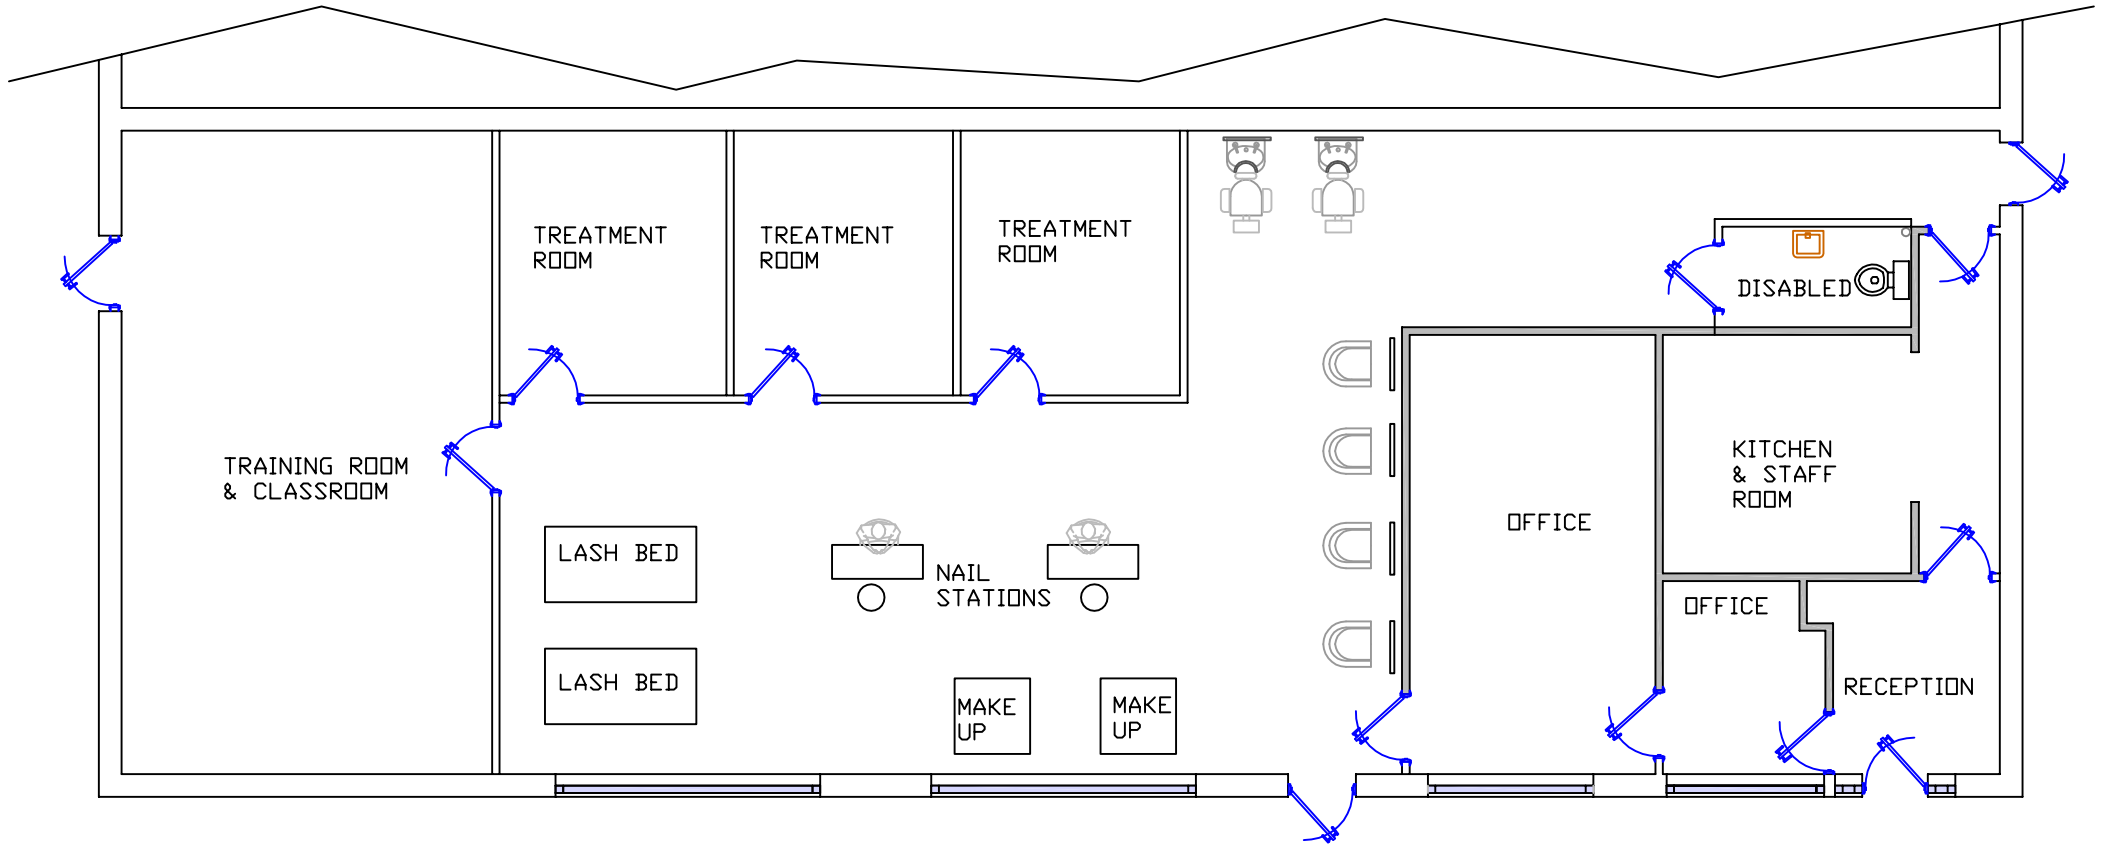


CLIENT	TITLE		DRAWN	SCALE 1 : 100	REV					
	FLOOR LAYOUT			DATE 22/04/2024	DRG No 24/001					