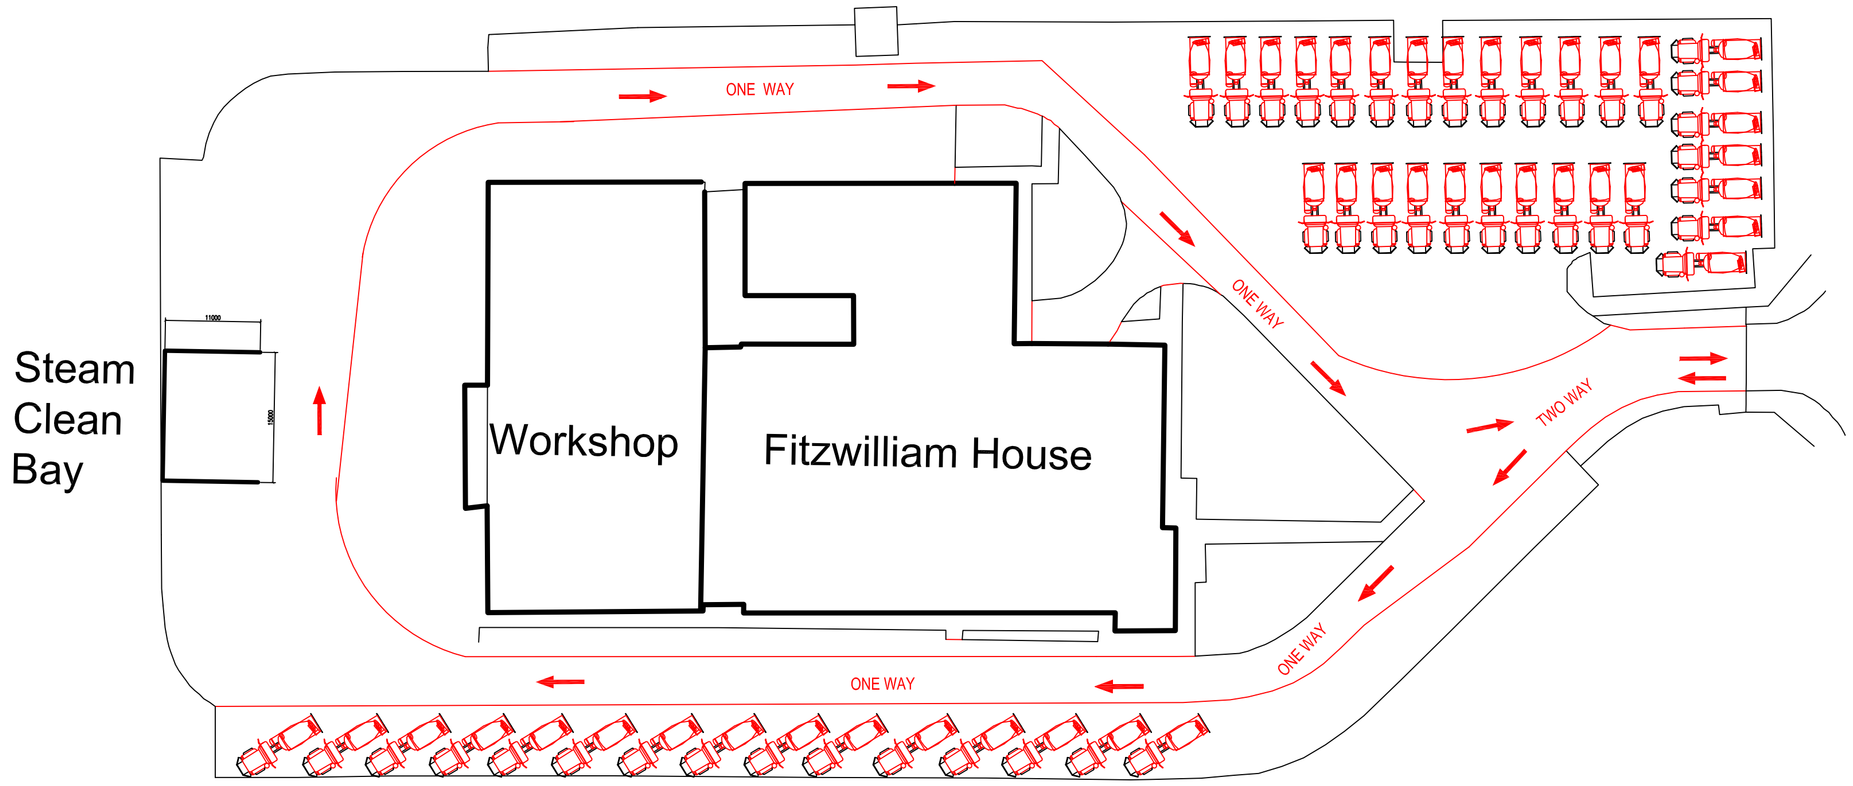


Proposed Parking
Scheme 1:500

This drawing is to be read in conjunction with all relevant specifications and drawings issued. For discrepancies or omissions contact YS prior to work commencing. The contractor is to check and verify all building and site dimensions and levels before work commences.

© COPYRIGHT YS LTD (2016).

Date	Revision	Dr.

DO NOT SCALE THIS DRAWING. CHECK ALL DIMENSIONS ON SITE

Client: HASLAM_TRANSPORT

Project: CHANGE_OF_USE FITZWILLIAM_HOUSE

Title: PROPOSED_PARKING

Scale: 1:500@A1

Dwg No:-

Revision:

Drawn:

Date: APRIL_2016

Ref.: