



EAST ELEVATION

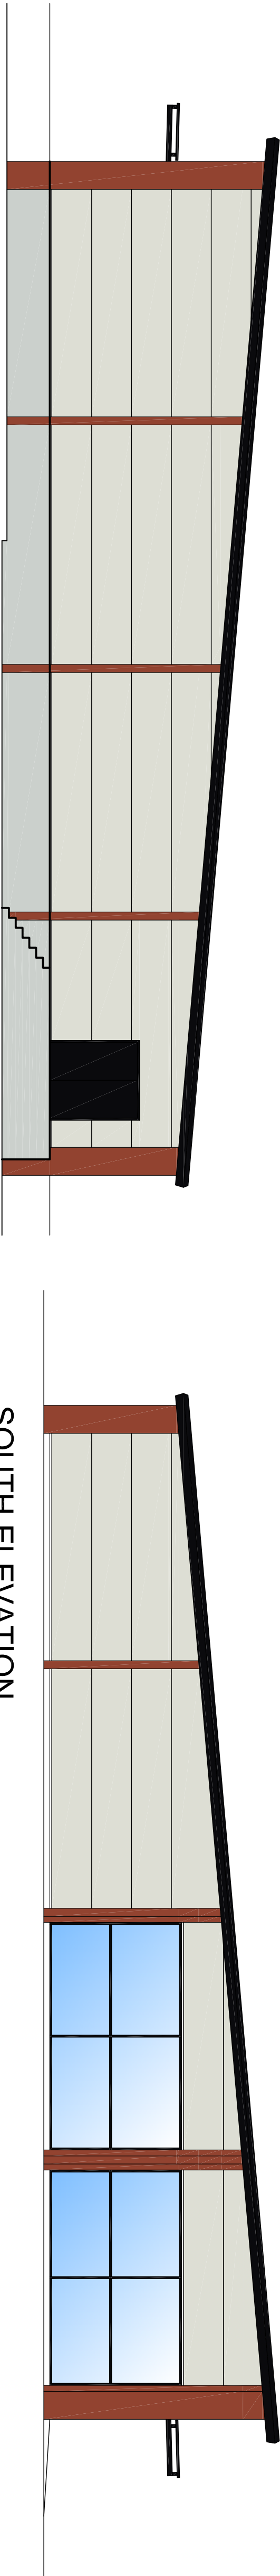

NORTH ELEVATION


SOUTH ELEVATION

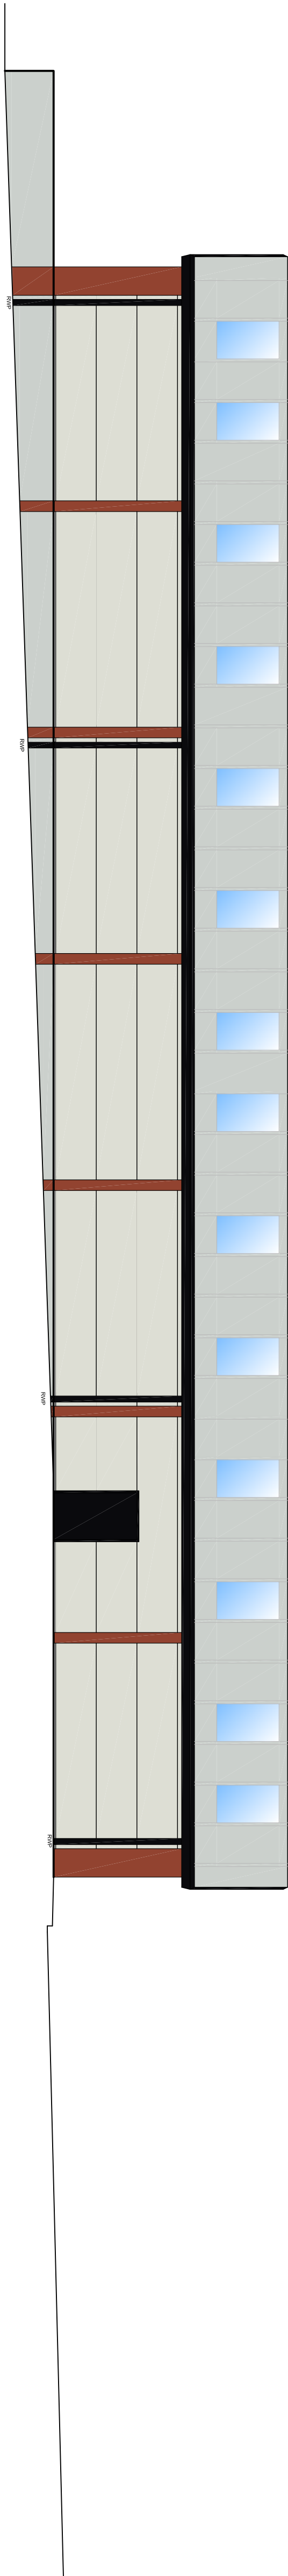

WEST ELEVATION

MATERIALS

- WALL CLADDING – KS1000 MICRO–RIB COMPOSITE PANEL CLADDING COLOUR WHITE/GREY (RAL 9002)
- COLUMN CASING – KINGSPAN FLAT COMPOSITE PANEL CLADDING COLOUR COPPER BEECH (RAL 040 40 40)
- ROOF – KINGSPAN KS1000RW COMPOSITE PANEL COLOUR GOOSEWING GREY (BS 00 A 05)
- ROOF LIGHTS – 20% KINGSPAN POLYCARB CLEAR ROOF LIGHTS
- GUTTERS & DOWN PIPES – ALUMINIUM GUTTERS & DOWN PIPES COLOUR JET BLACK (RAL 9005)
- FASCIAS & SOFFITS – PRESSED METAL COLOUR JET BLACK (RAL 9005)
- DOOR FRAMES, DOORS AND WINDOW FRAMES – POWDER COATED JET BLACK (RAL 9005)
- ROLLER SHUTTERS – POWDER COATED RAL 9005 (JET BLACK) SOLID LATHE UP TO 1m AFFL, PERFORATED LATH FROM 1m to 2m AFFL AND SOLID LATHE ABOVE.

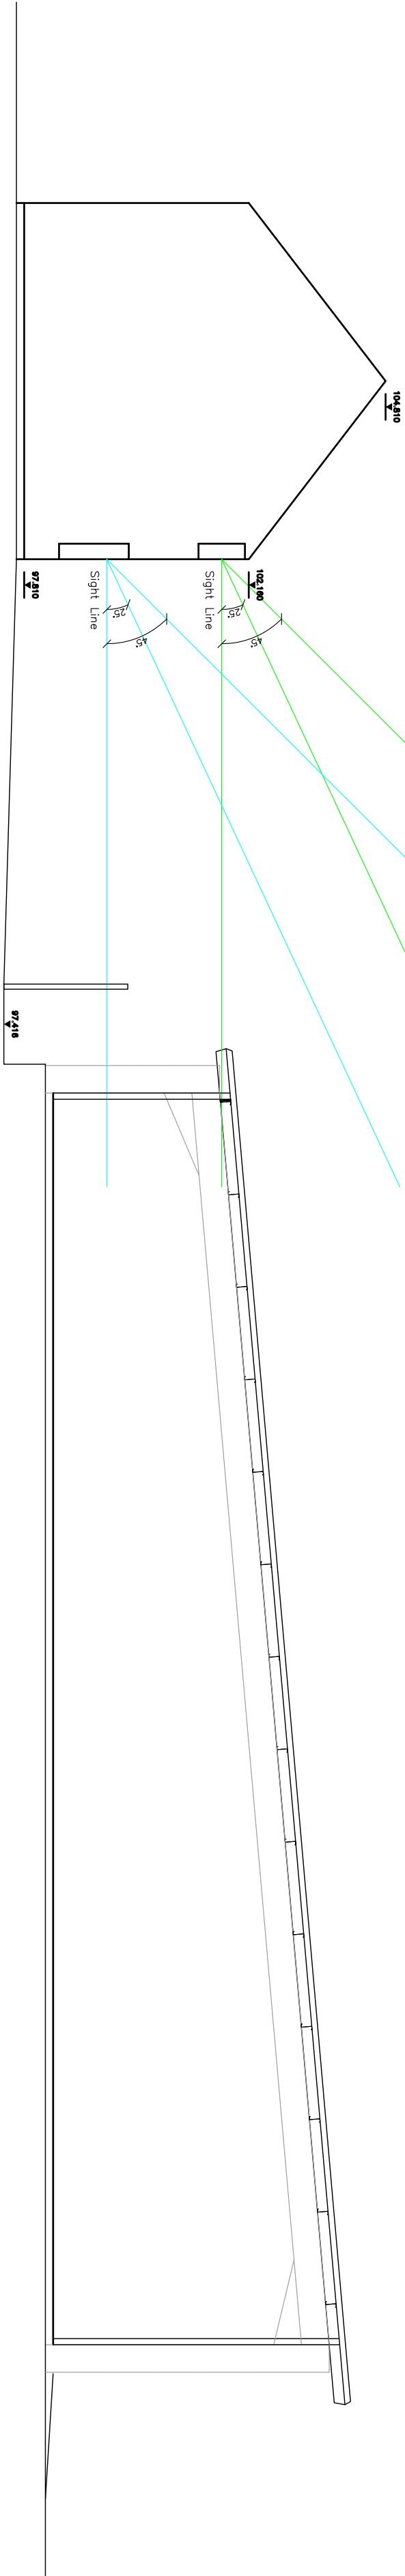

SECTION THROUGH PROPOSED SITE AND NUMBER 19 RYE CROFT

