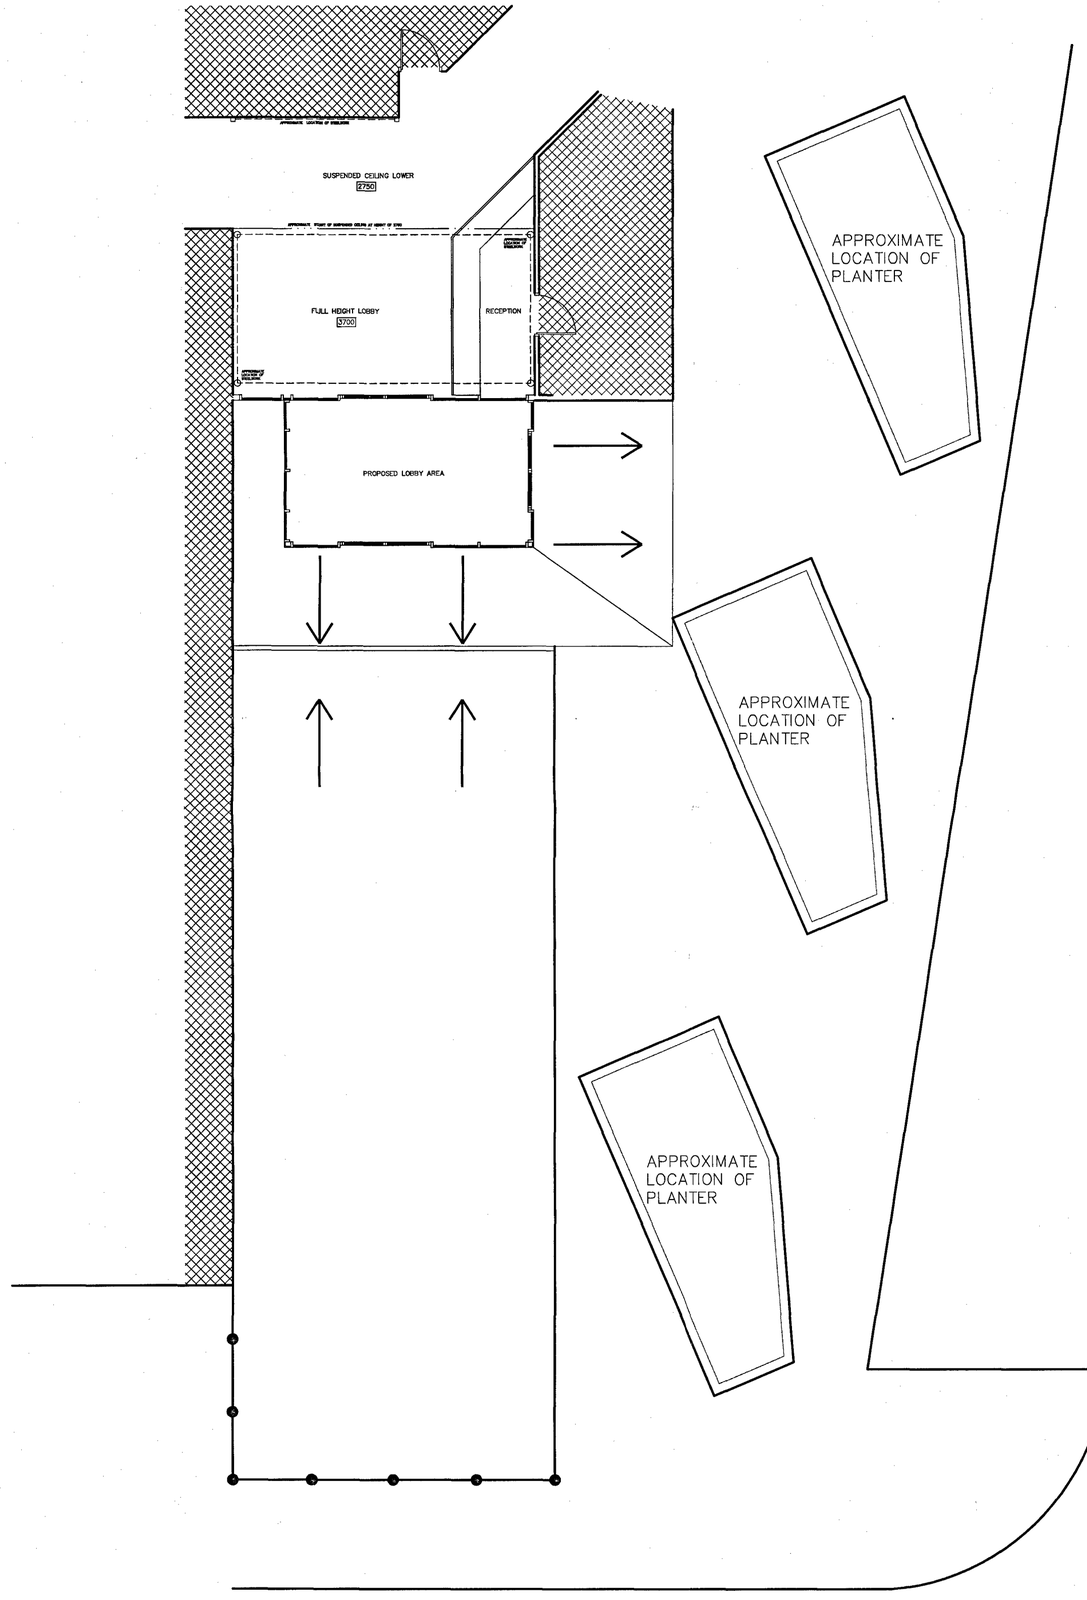


BC
E MAIL ROOM
25 MAR 2013
Received by: .....
ORIGINAL COPY

REV	DATE	DESCRIPTION

The contractor is to comply in all respects with the current Building Regulations and is to check all site dimensions and levels.
Do not scale from the drawing, use written dimensions. To be read in conjunction with Pre-Tender Health & Safety Plan / Preliminaries Section (Section A34 etc.)
Maps are reproduced from Ordnance Survey material with the permission of Ordnance Survey on behalf of the Controller of Her Majesty's Stationery Office
© Crown copyright. Unauthorised reproduction infringes Crown copyright and may lead to prosecution or civil proceedings 100022264 (2011)


nps group

NPS BARNSLEY LTD
PO BOX 634
BARNSLEY
SOUTH YORKSHIRE, S70 9GG
TEL: 01226 774605 FAX: 01226 774399
EMAIL: enquiries@nps.co.uk

Head Office:
Lancaster House, 16 Central Avenue, St Andrews Business Park,
Norwich, NR7 0HR Tel: 01603 708000 Fax: 01603 708001
Other Office locations can be found on website : www.nps.co.uk

PROJECT	CLIENT		
DEARNESIDE LEISURE CENTRE REFURBISHMENT OF FRONT ENTRANCE			
	CAD FILE REF	DATE	SCALE
		15/03/13	1:100
SUBJECT	REV	DRAWN	CHECKED
PROPOSED EXTERNAL WORKS		DG	IDS
	PROJECT NR	DRAWING NR	
	07-17-13-02-1011/ 07		

© NPS This drawing may not be reproduced in any form without prior written agreement

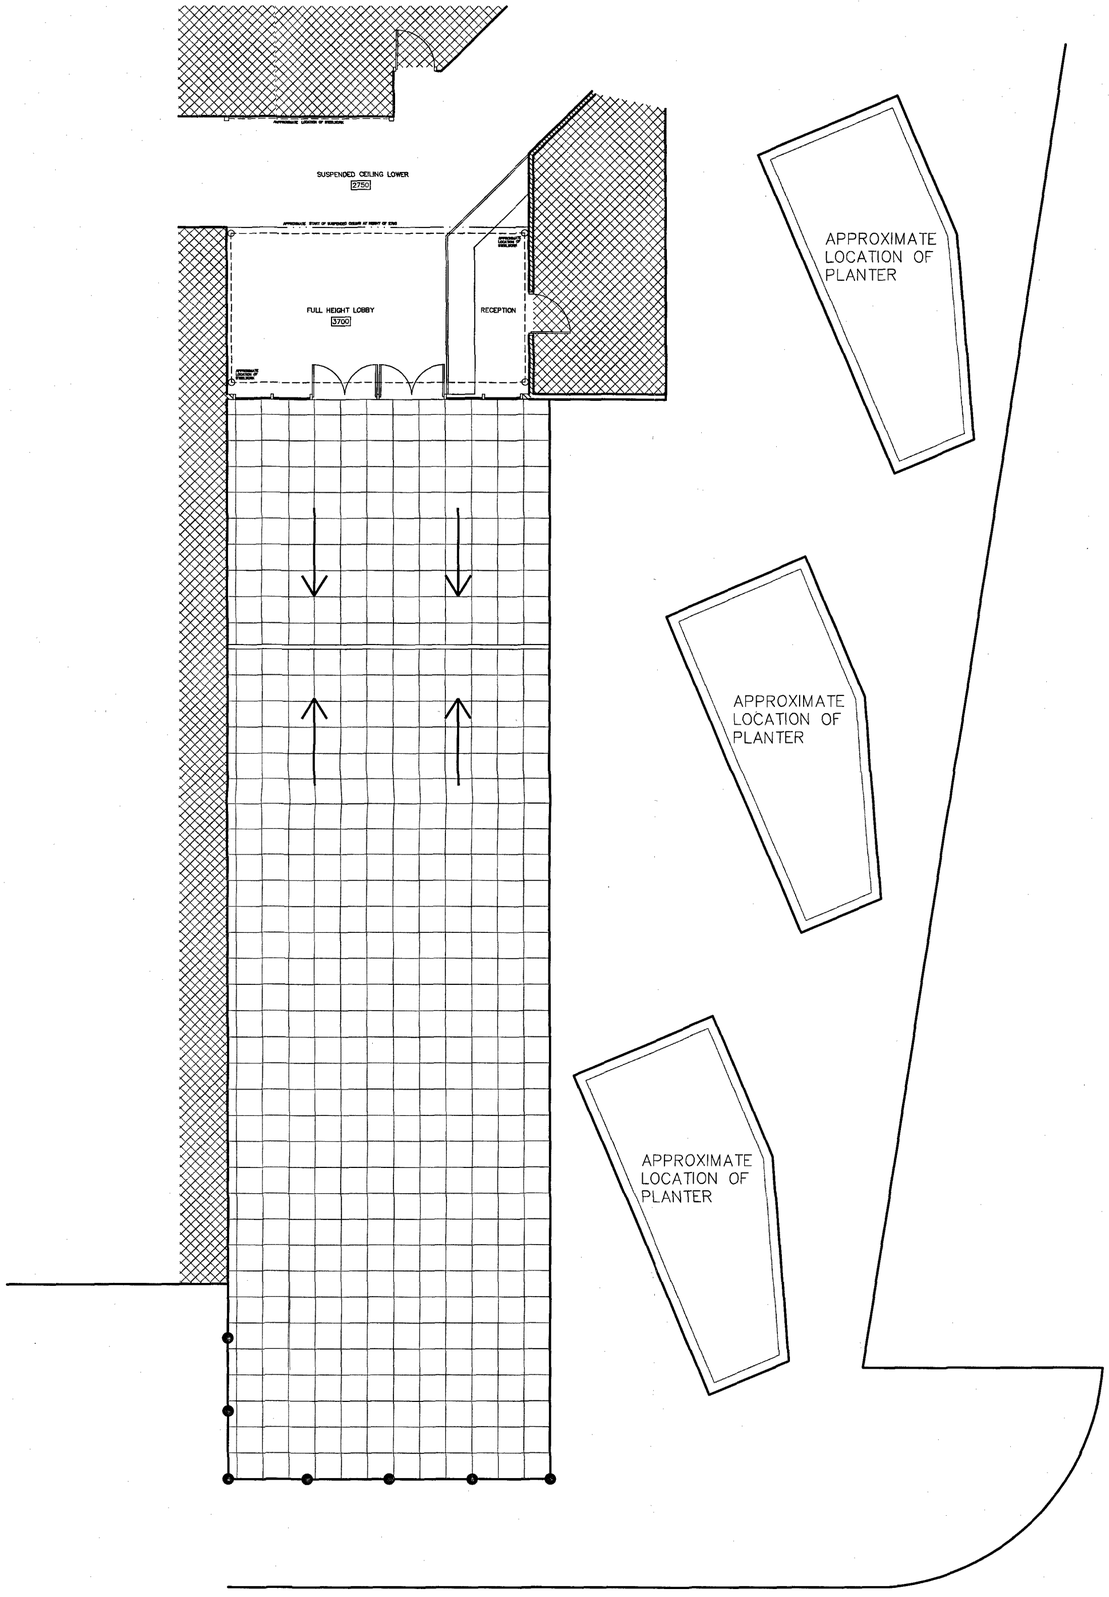

DCLG
CORPORATE MAIL ROOM
25 MAR 2013
Received by
ORIGINAL COPY

REV	DATE	DESCRIPTION

The contractor is to comply in all respects with the current Building Regulations and is to check all site dimensions and levels.
Do not scale from the drawing, use written dimensions. To be read in conjunction with Pre-Tender Health & Safety Plan / Preliminaries Section (Section A34 etc.)
Maps are reproduced from Ordnance Survey material with the permission of Ordnance Survey on behalf of the Controller of Her Majesty's Stationery Office
© Crown copyright. Unauthorised reproduction infringes Crown copyright and may lead to prosecution or civil proceedings 100022264 (2011)

nps group

NPS BARNSLEY LTD
PO BOX 634
BARNSLEY
SOUTH YORKSHIRE, S70 9GG
TEL: 01226 774605 FAX: 01226 774399
EMAIL: enquiries@nps.co.uk

Head Office:
Lancaster House, 16 Central Avenue, St Andrews Business Park,
Norwich, NR7 0HR Tel: 01603 706000 Fax: 01603 706001
Other Office locations can be found on website : www.nps.co.uk

PROJECT
DEARNESIDE LEISURE CENTRE REFURBISHMENT OF FRONT ENTRANCE

CLIENT

CAD FILE REF	DATE	SCALE
	15/03/13	1:100

SUBJECT
EXISTING EXTERNAL LAYOUT

REV	DRAWN	CHECKED
	DG	IDS

PROJECT NR
07-17-13-02-1011/ 06

© NPS This drawing may not be reproduced in any form without prior written agreement