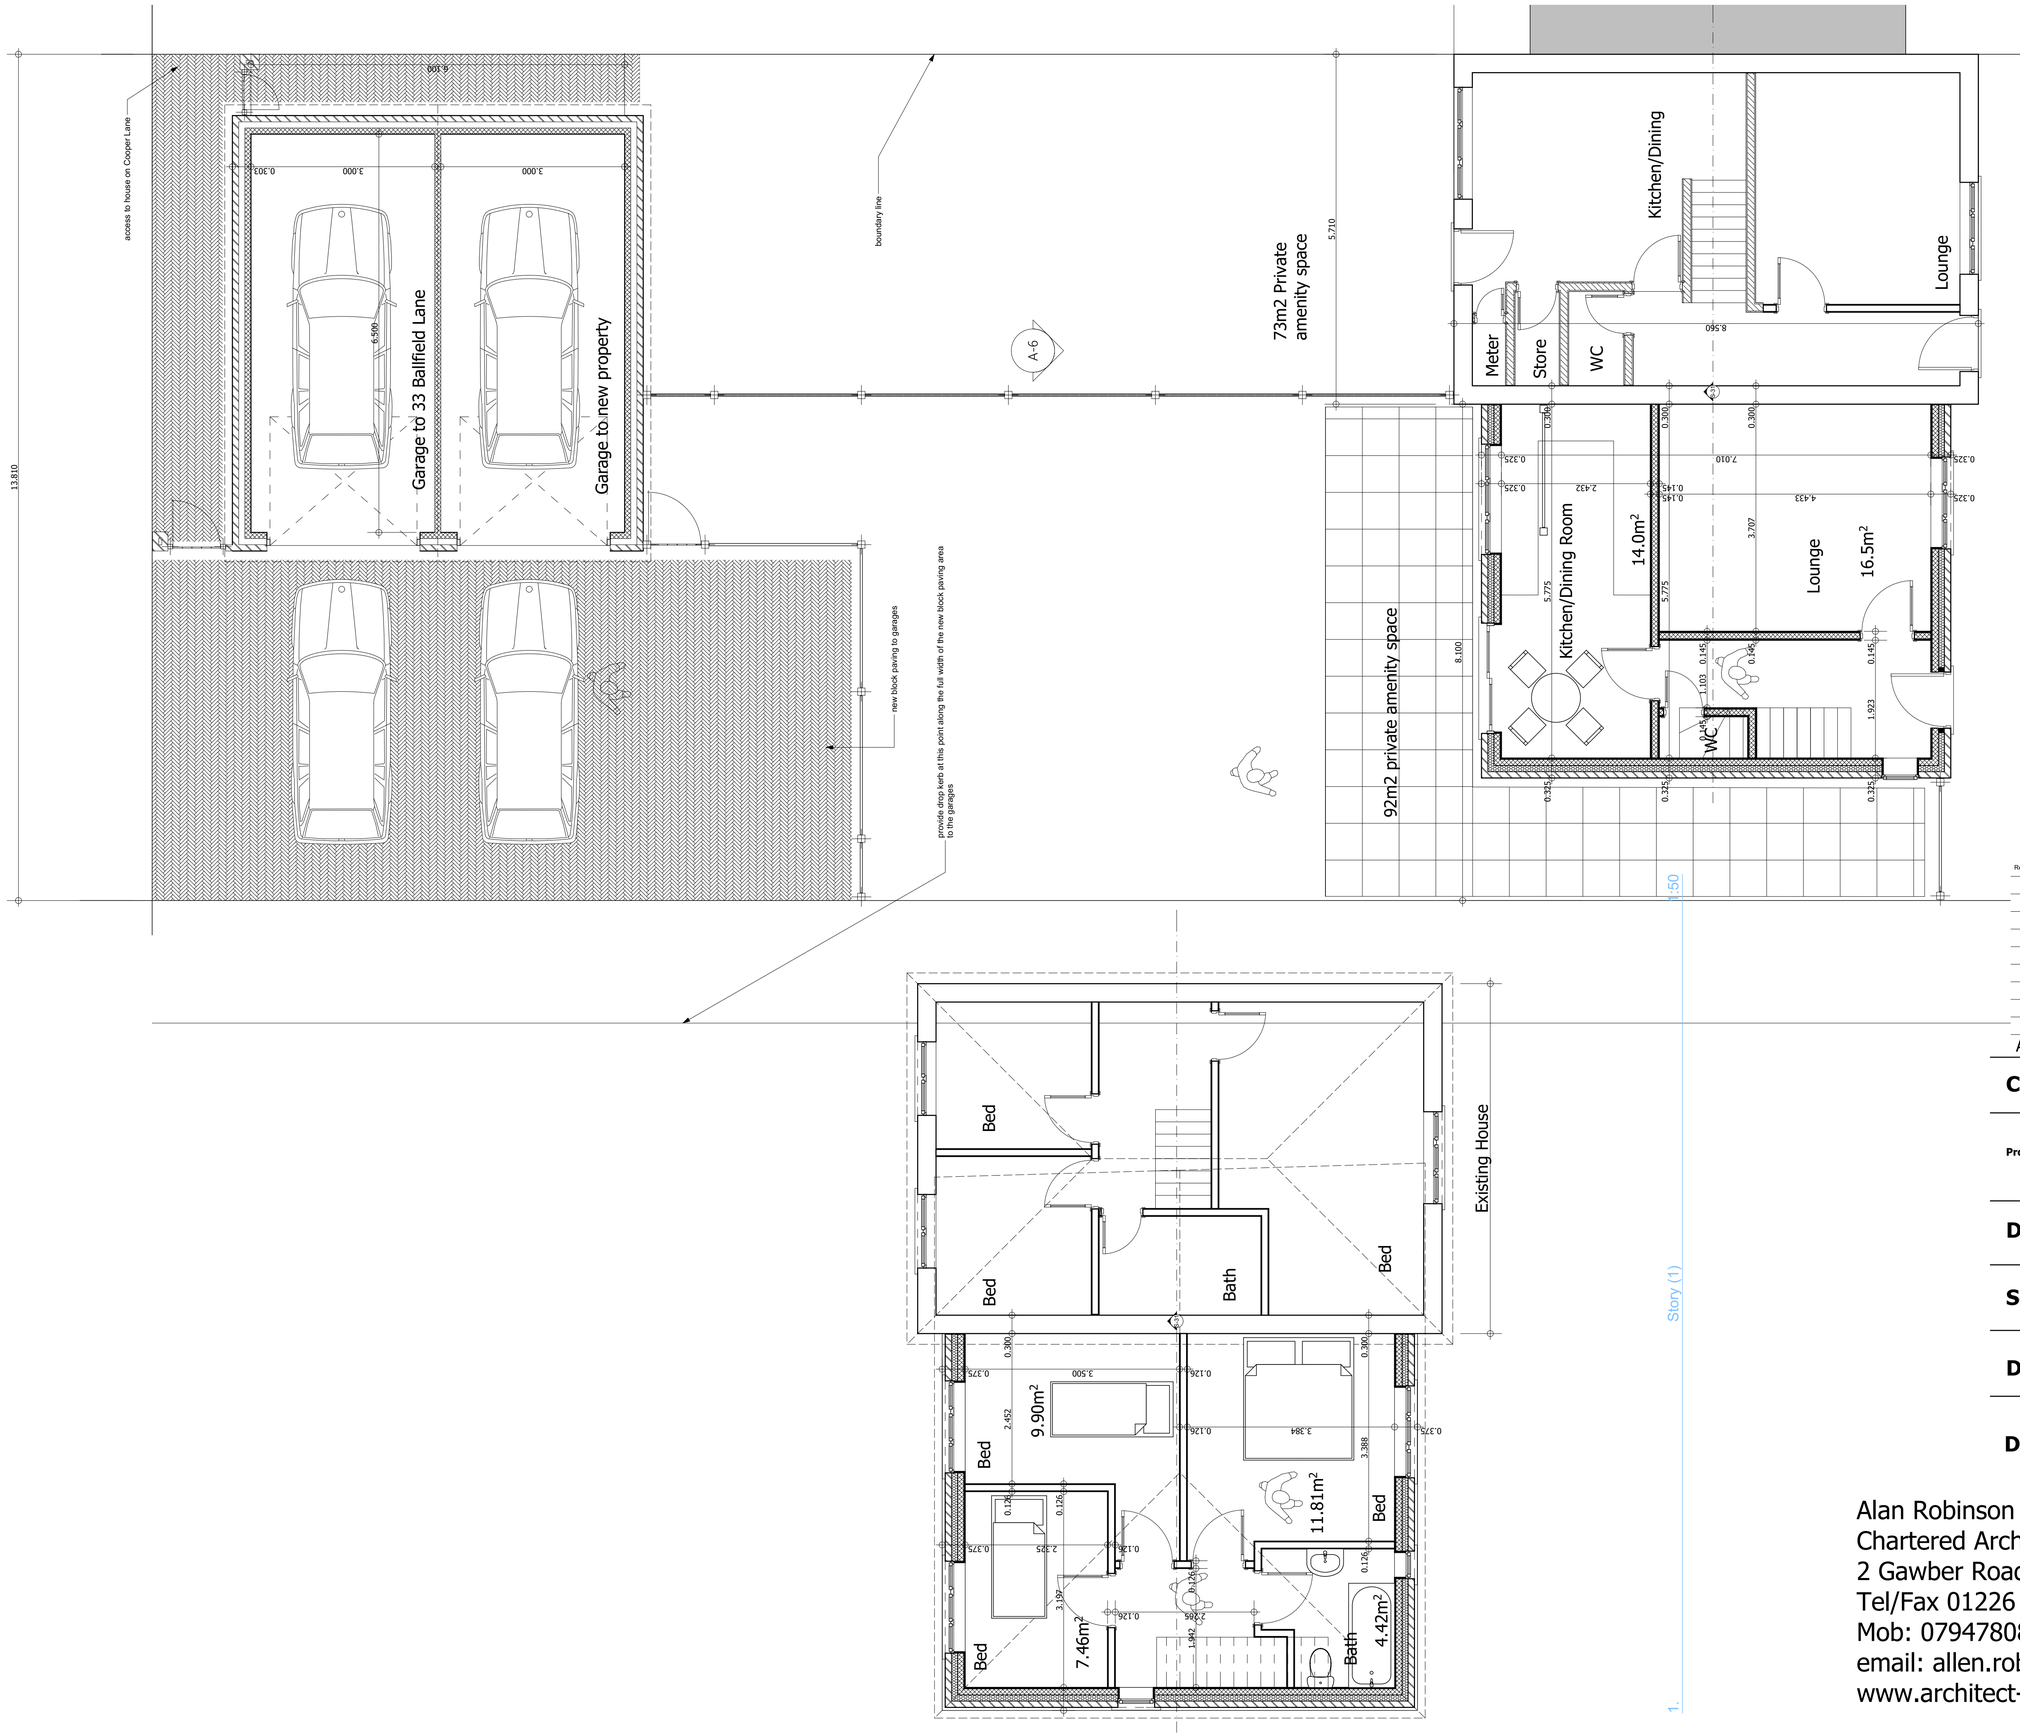

RevID	ChID	Change Name	Date
A		Garage width increased to 3.0m	2/8/16

Client: Mrs A Charlesworth

Project: Proposed Single Residential Dwelling at: Land adjoining 33 Ballfield Lane, Kexbrough

Drawing Title: As Proposed Plans

Scale: 1:50 **Date:**8/2/2016

Drawn By: AR **Rev:** A

Drawing Nr: 2

Alan Robinson
Chartered Architect BA Dip Arch RIBA BSc (Hons)
2 Gawber Road, Barnsley S75 2AF
Tel/Fax 01226 286066
Mob: 07947808933
email: allen.robinson@blueyonder.co.uk
www.architect-barnsley.co.uk