


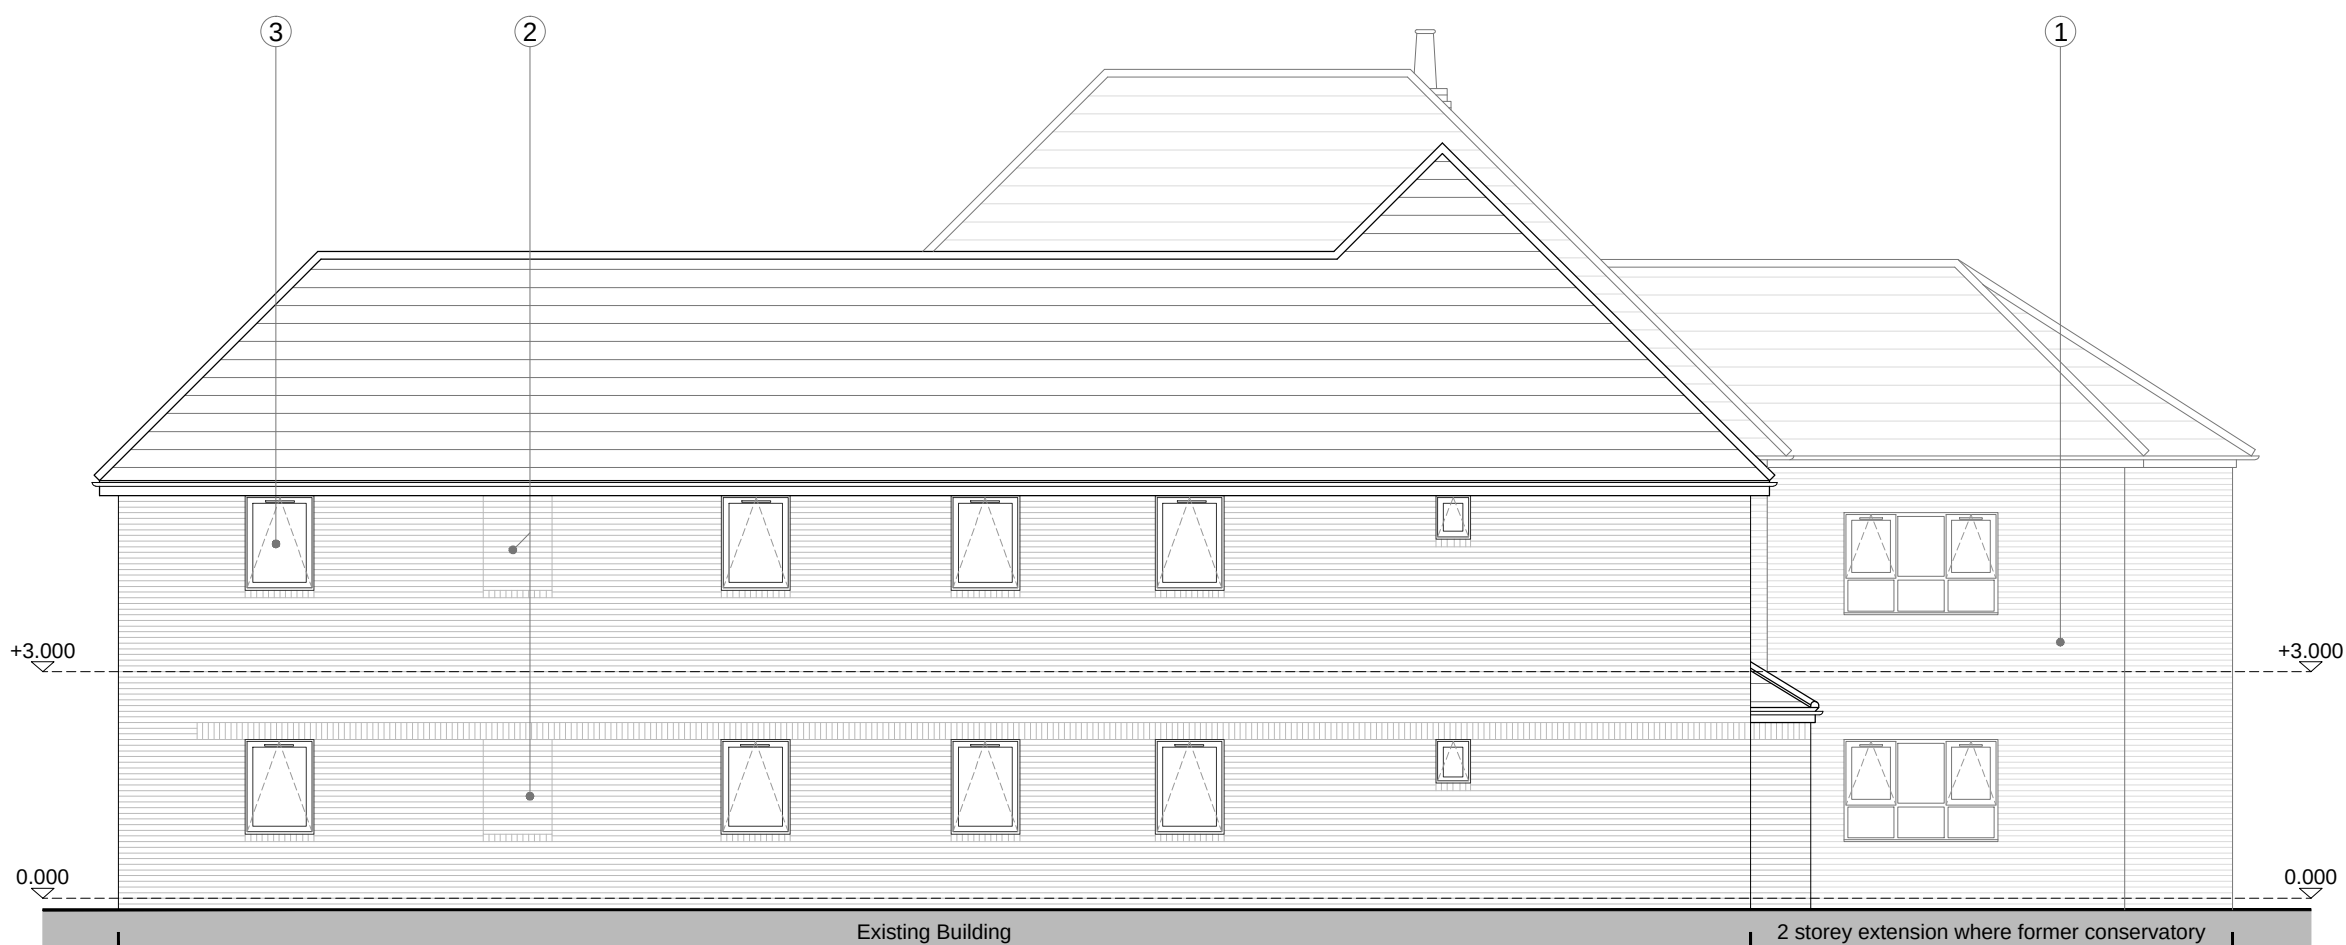

ELEVATION A-A AS PROPOSED




ELEVATION B-B AS PROPOSED



ELEVATION C-C AS PROPOSED




ELEVATION D-D AS PROPOSED

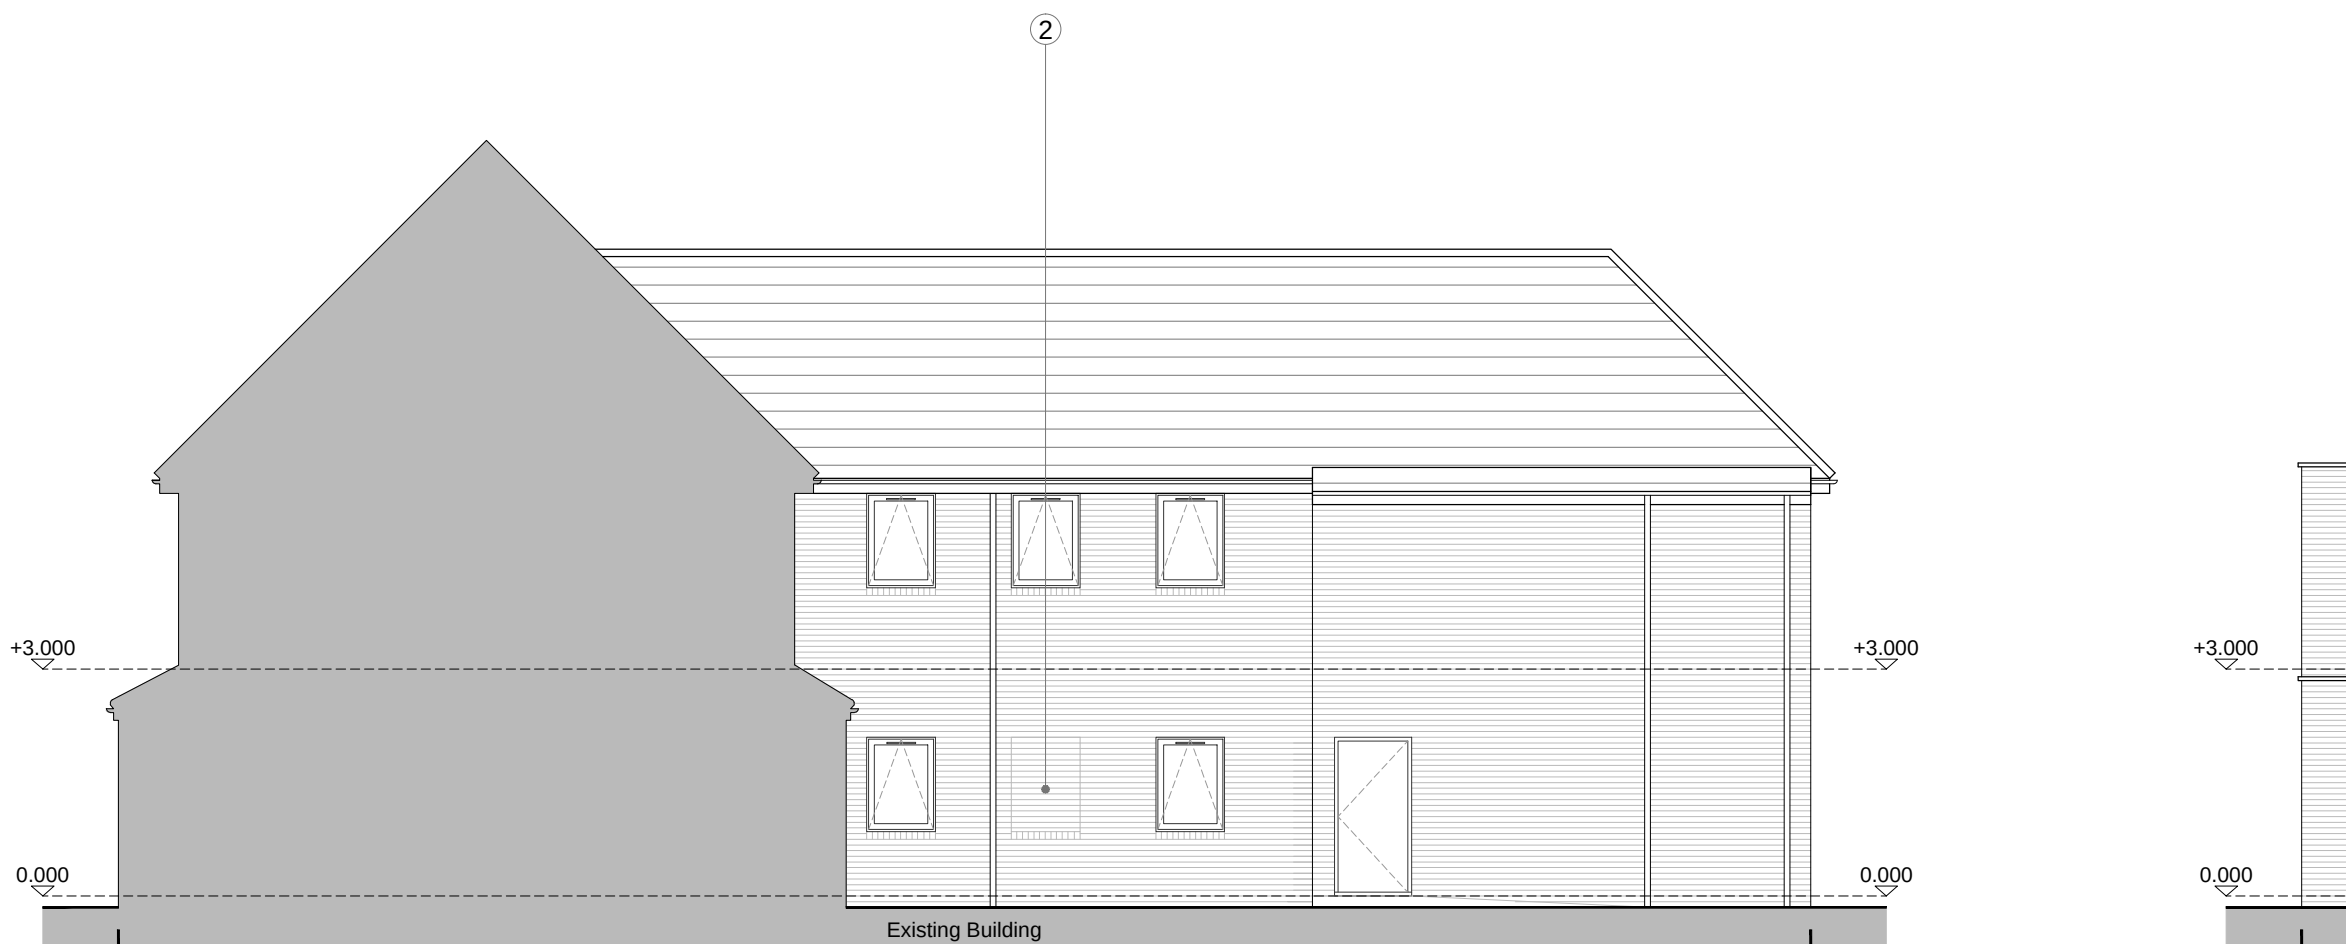

ELEVATION E-E AS PROPOSED



ELEVATION F-F AS PROPOSED

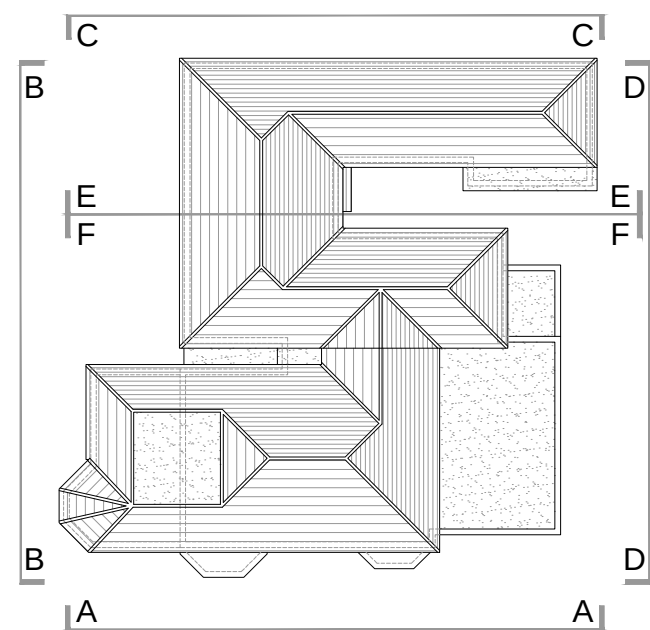

KEY PLAN (NTS)

Notes			
Do not scale, use figured dimensions only.			
All dimensions to be verified on site prior to the commencement of any work or the production of any shop drawing. All discrepancies to be reported to the Architect.			
This drawing is to be read in conjunction with all related Architect's and Engineer's drawings and any other relevant information.			
This drawing is copyright © of DWA Architects Ltd.			
date	revision		
-	-	-	-


PROPOSED BUILDING WORKS SCHEDULE

1. Remove existing single storey UPVC conservatory & form new build two storey extension in foot print. Brickwork to be red & matching existing building. Roof to be double pan concrete tile, colour brown & matching existing building. Windows to be UPVC colour white, matching existing building.
2. Infill existing window / door opening with red brickwork to match existing.
3. Form new opening for new UPVC window, colour white to match existing.
4. Form new opening for new UPVC doors, colour white to match existing.
5. Form enlarged opening for new aluminium double door, colour white.
6. Remove existing door & replace with new UPVC window, colour white.

DWA ARCHITECTS

DWA

DWA Architects Ltd
Renaissance House
1 St Mary's Court
York
YO24 1AH
Telephone
01904 544400
Facsimile
01904 544449
Email
york@dwa-architects.co.uk
Website
www.dwa-architects.co.uk

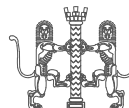

Client			
WNF Group Ltd			
Project			
Care Home Redevelopment, Willoughby House, St John's Road, Cudworth, Barnsley, S72 8DE			
Drawing Title			
Elevations - As Proposed			
Scale			
1:200 @ A3		Date	
1:100 @ A1		17.10.13	
Drawn by		Checked by	
NMJ			
Job No.		Drawing No.	
M5505		73	
		Rev	