


THIS DRAWING IS COPYRIGHT, AND REMAINS THE PROPERTY OF HTC ARCHITECTS. IT MUST NOT BE REPRODUCED, USED, DISCLOSED OR TRANSMITTED TO THIRD PARTIES IN ANY FORM, IN WHOLE OR IN PART, WITHOUT PRIOR WRITTEN PERMISSION.

DO NOT SCALE!
ALL DIMENSIONS SHOULD BE CHECKED ON SITE BEFORE WORK COMMENCES

SUBJECT TO HGV TRACKING CHECK

INLINE WITH TOPOGRAPHICAL SURVEY, LANDFORM SURVEY DATED 03.07.15 DRAWING NUMBER 001

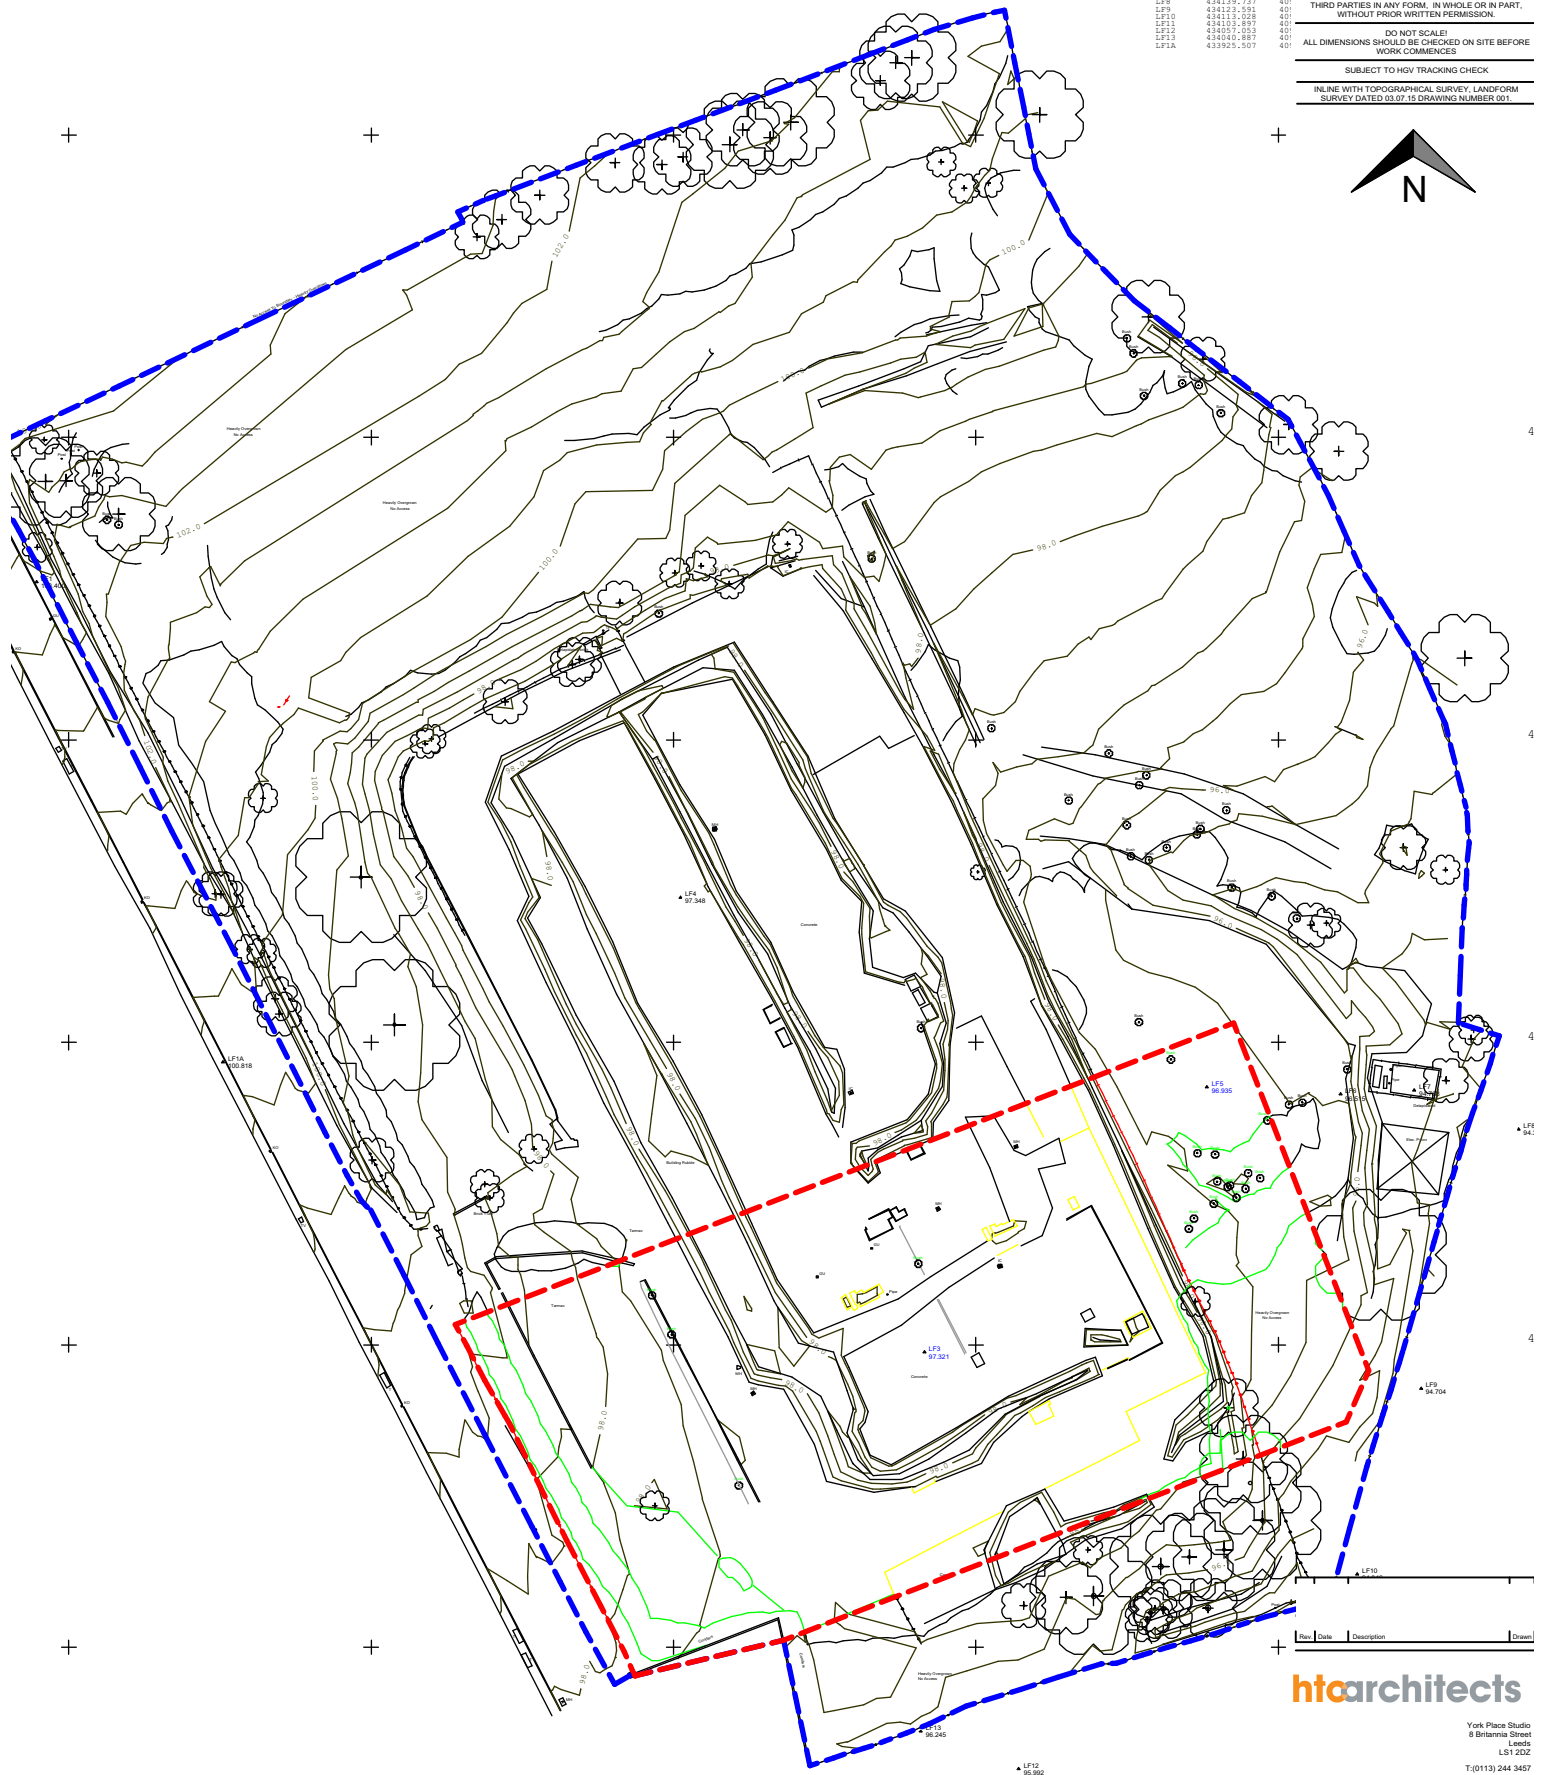

Rev	Date	Description	Drawn
-----	------	-------------	-------

htcarchitects

York Place Studio
8 Britannia Street
Leeds
LS1 2DZ
T: (0113) 244 3457

W: www.htcarchitects.co.uk
E: info@htcarchitects.co.uk

client
Lidl UK GmbH



project
**New Store
Wakefield Road,
Mapplewell**

drawing title
Site Location Plan

date **July 2017**
status **Planning Issue**
scale **1:1250 @ A4**
drawn **AB** checked **LS**
job no. **1744** dwg no. **P405** rev. -