

Openreach Structures

Joint Box

Manhole

Pole

Pole (planned)

Duct Tee

Reducer

Cabinet

Openreach Spans / Ducts

Duct

Duct (planned)

Developer-Proposed Structures

Duct Tee

Joint Box

Reducer

Developer-Proposed Spans / Ducts

D54 (90mm duct)

D54 (90mm duct)

D56 (50mm duct)

Developer-Proposed Equipment

AGG

CBT8

SPLITTER (C)

Address/Plot Number


1

A1

Splitter/CBT Ref

THE FOUNTAIN INN, PENISTONE, 33 WELLTHORNE LANE, PENISTONE, SHEFFIELD, S36 7GJ

10m

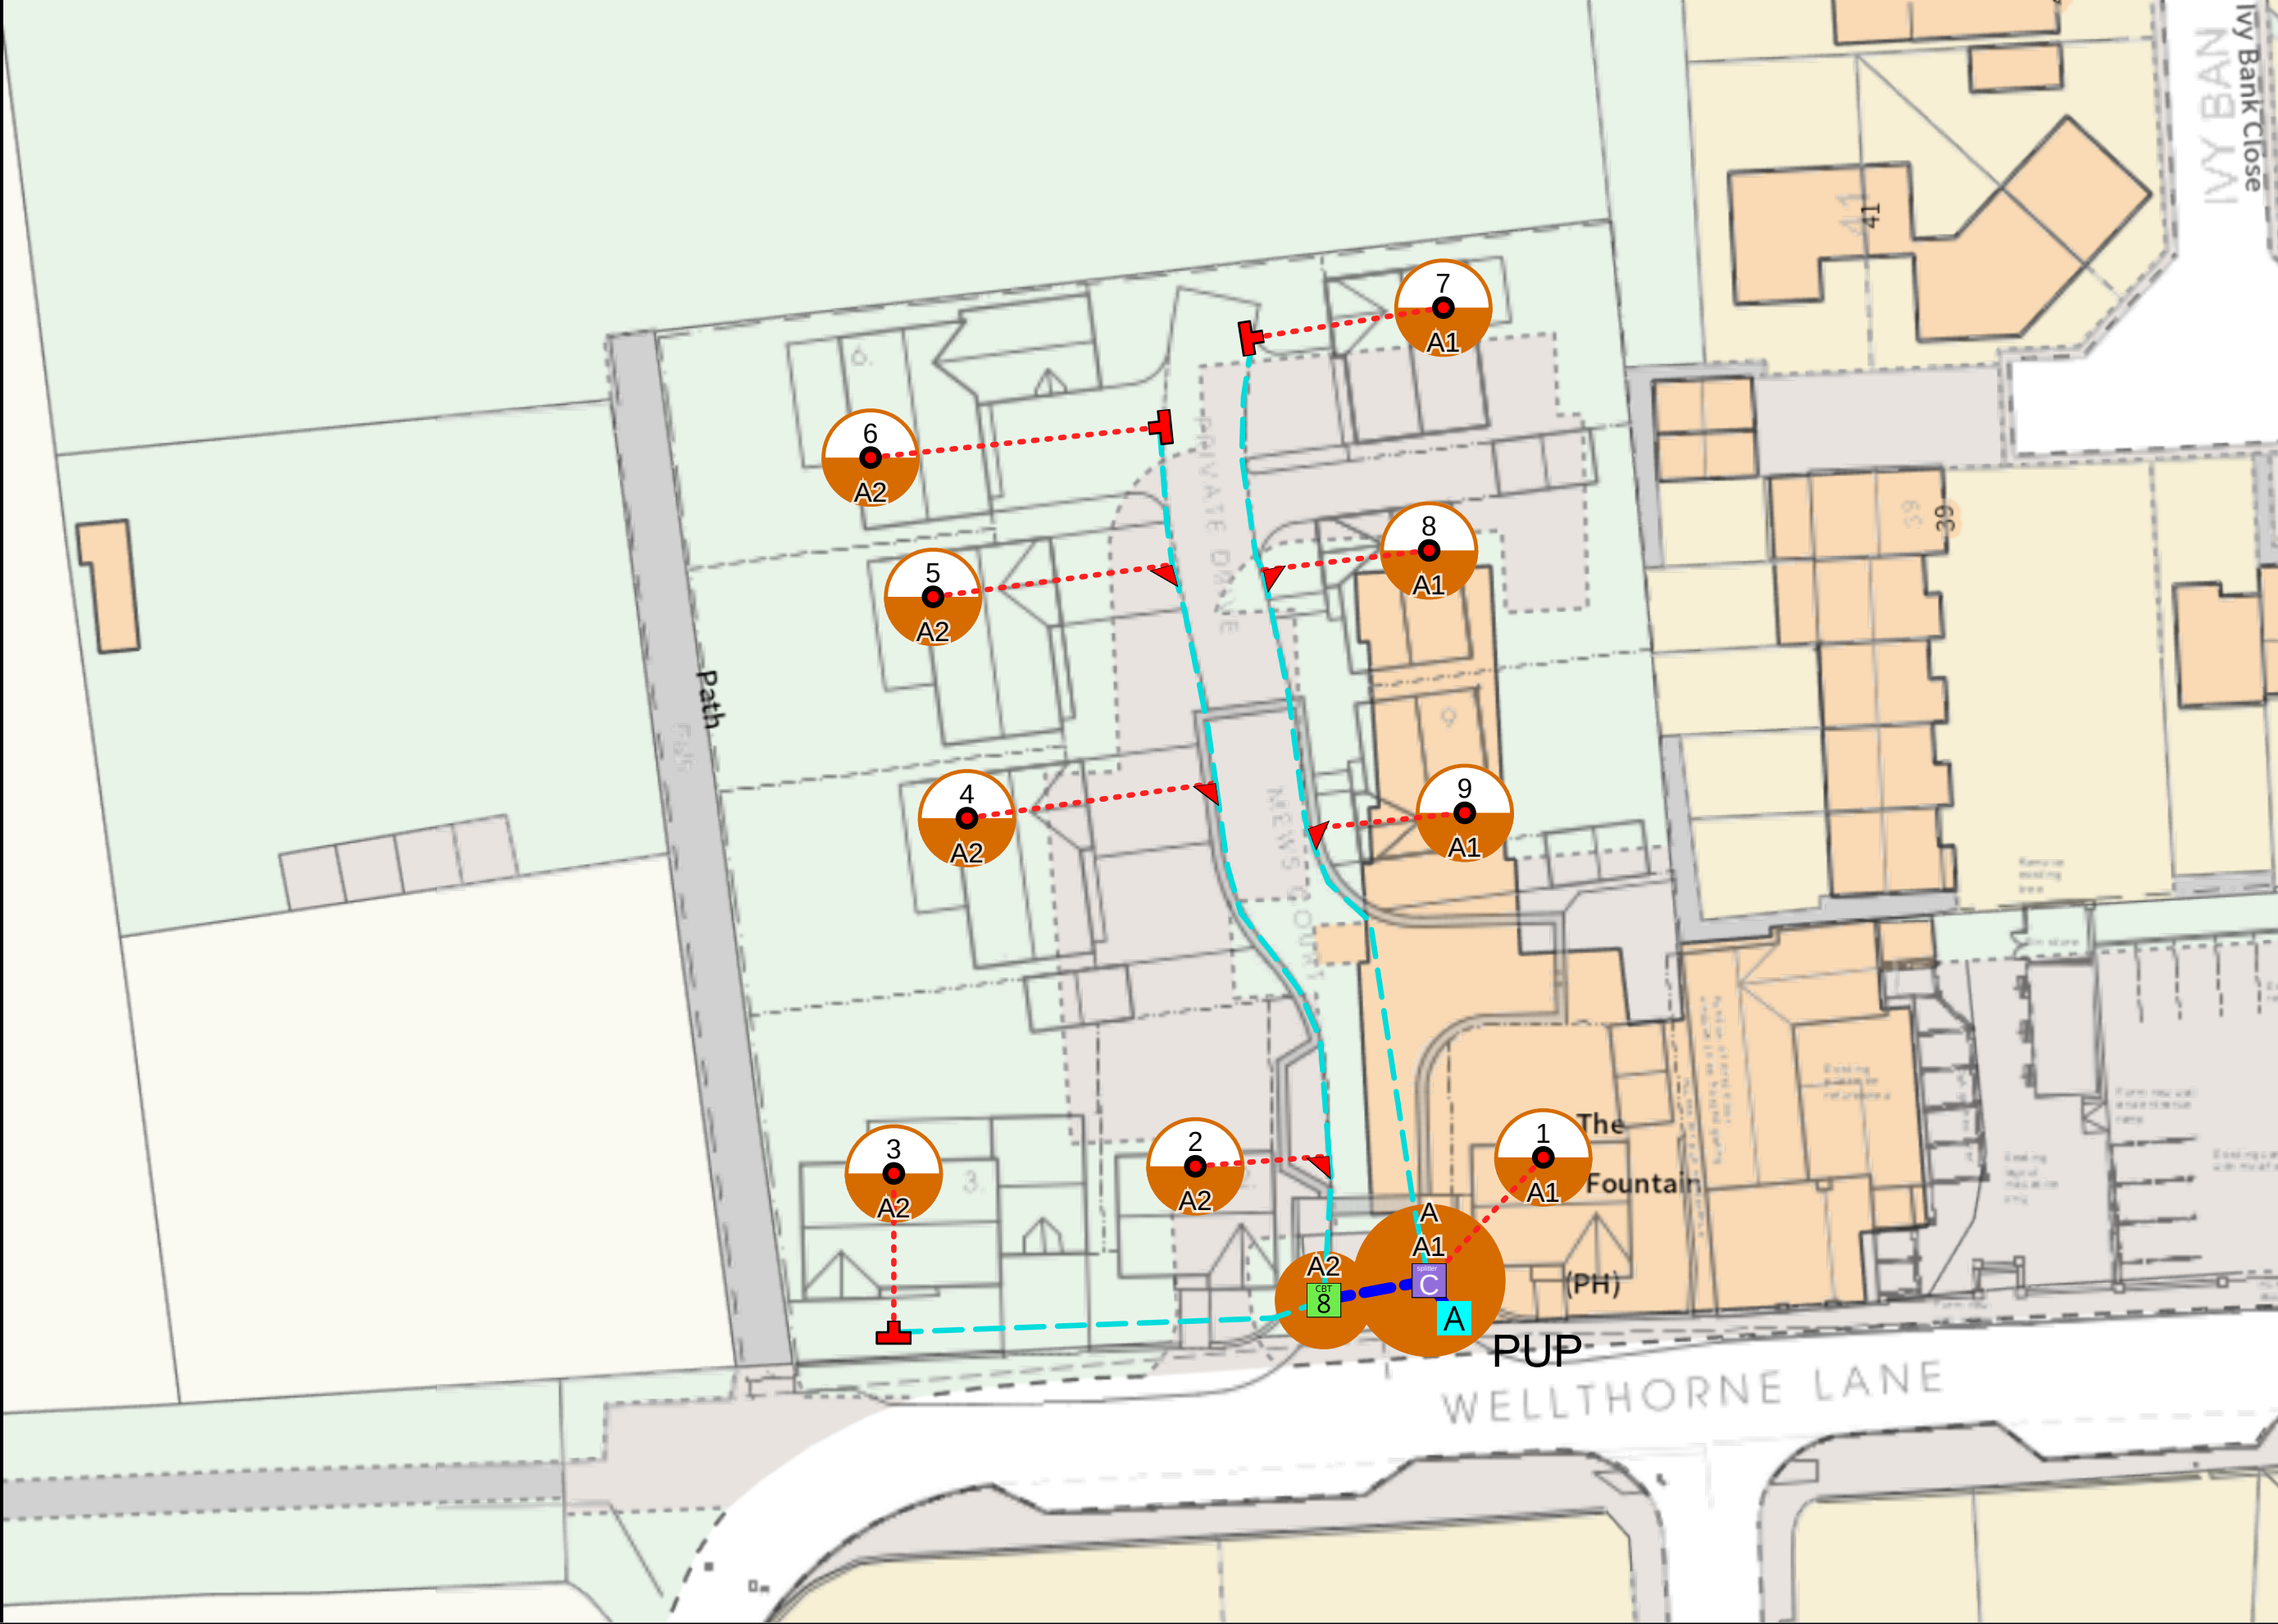

Plant On Map

Work Order Name: PBR/00C

Proposal: OPENREACH CONNECTORISED FIBRE NETWORK

Self-Install: No

Important Notice - BT's joint boxes (JB and JUF) must be constructed in non carriageway situations only. If there is any deviation from this please contact your newSite Representative before work commences

Exchange Area:
Planned By: Pam Steadman
NSI: PBR/00C
Onsite Project ID: FKAND
Grid Ref: 421747406247
Date: 14/5/2021 19:25:21