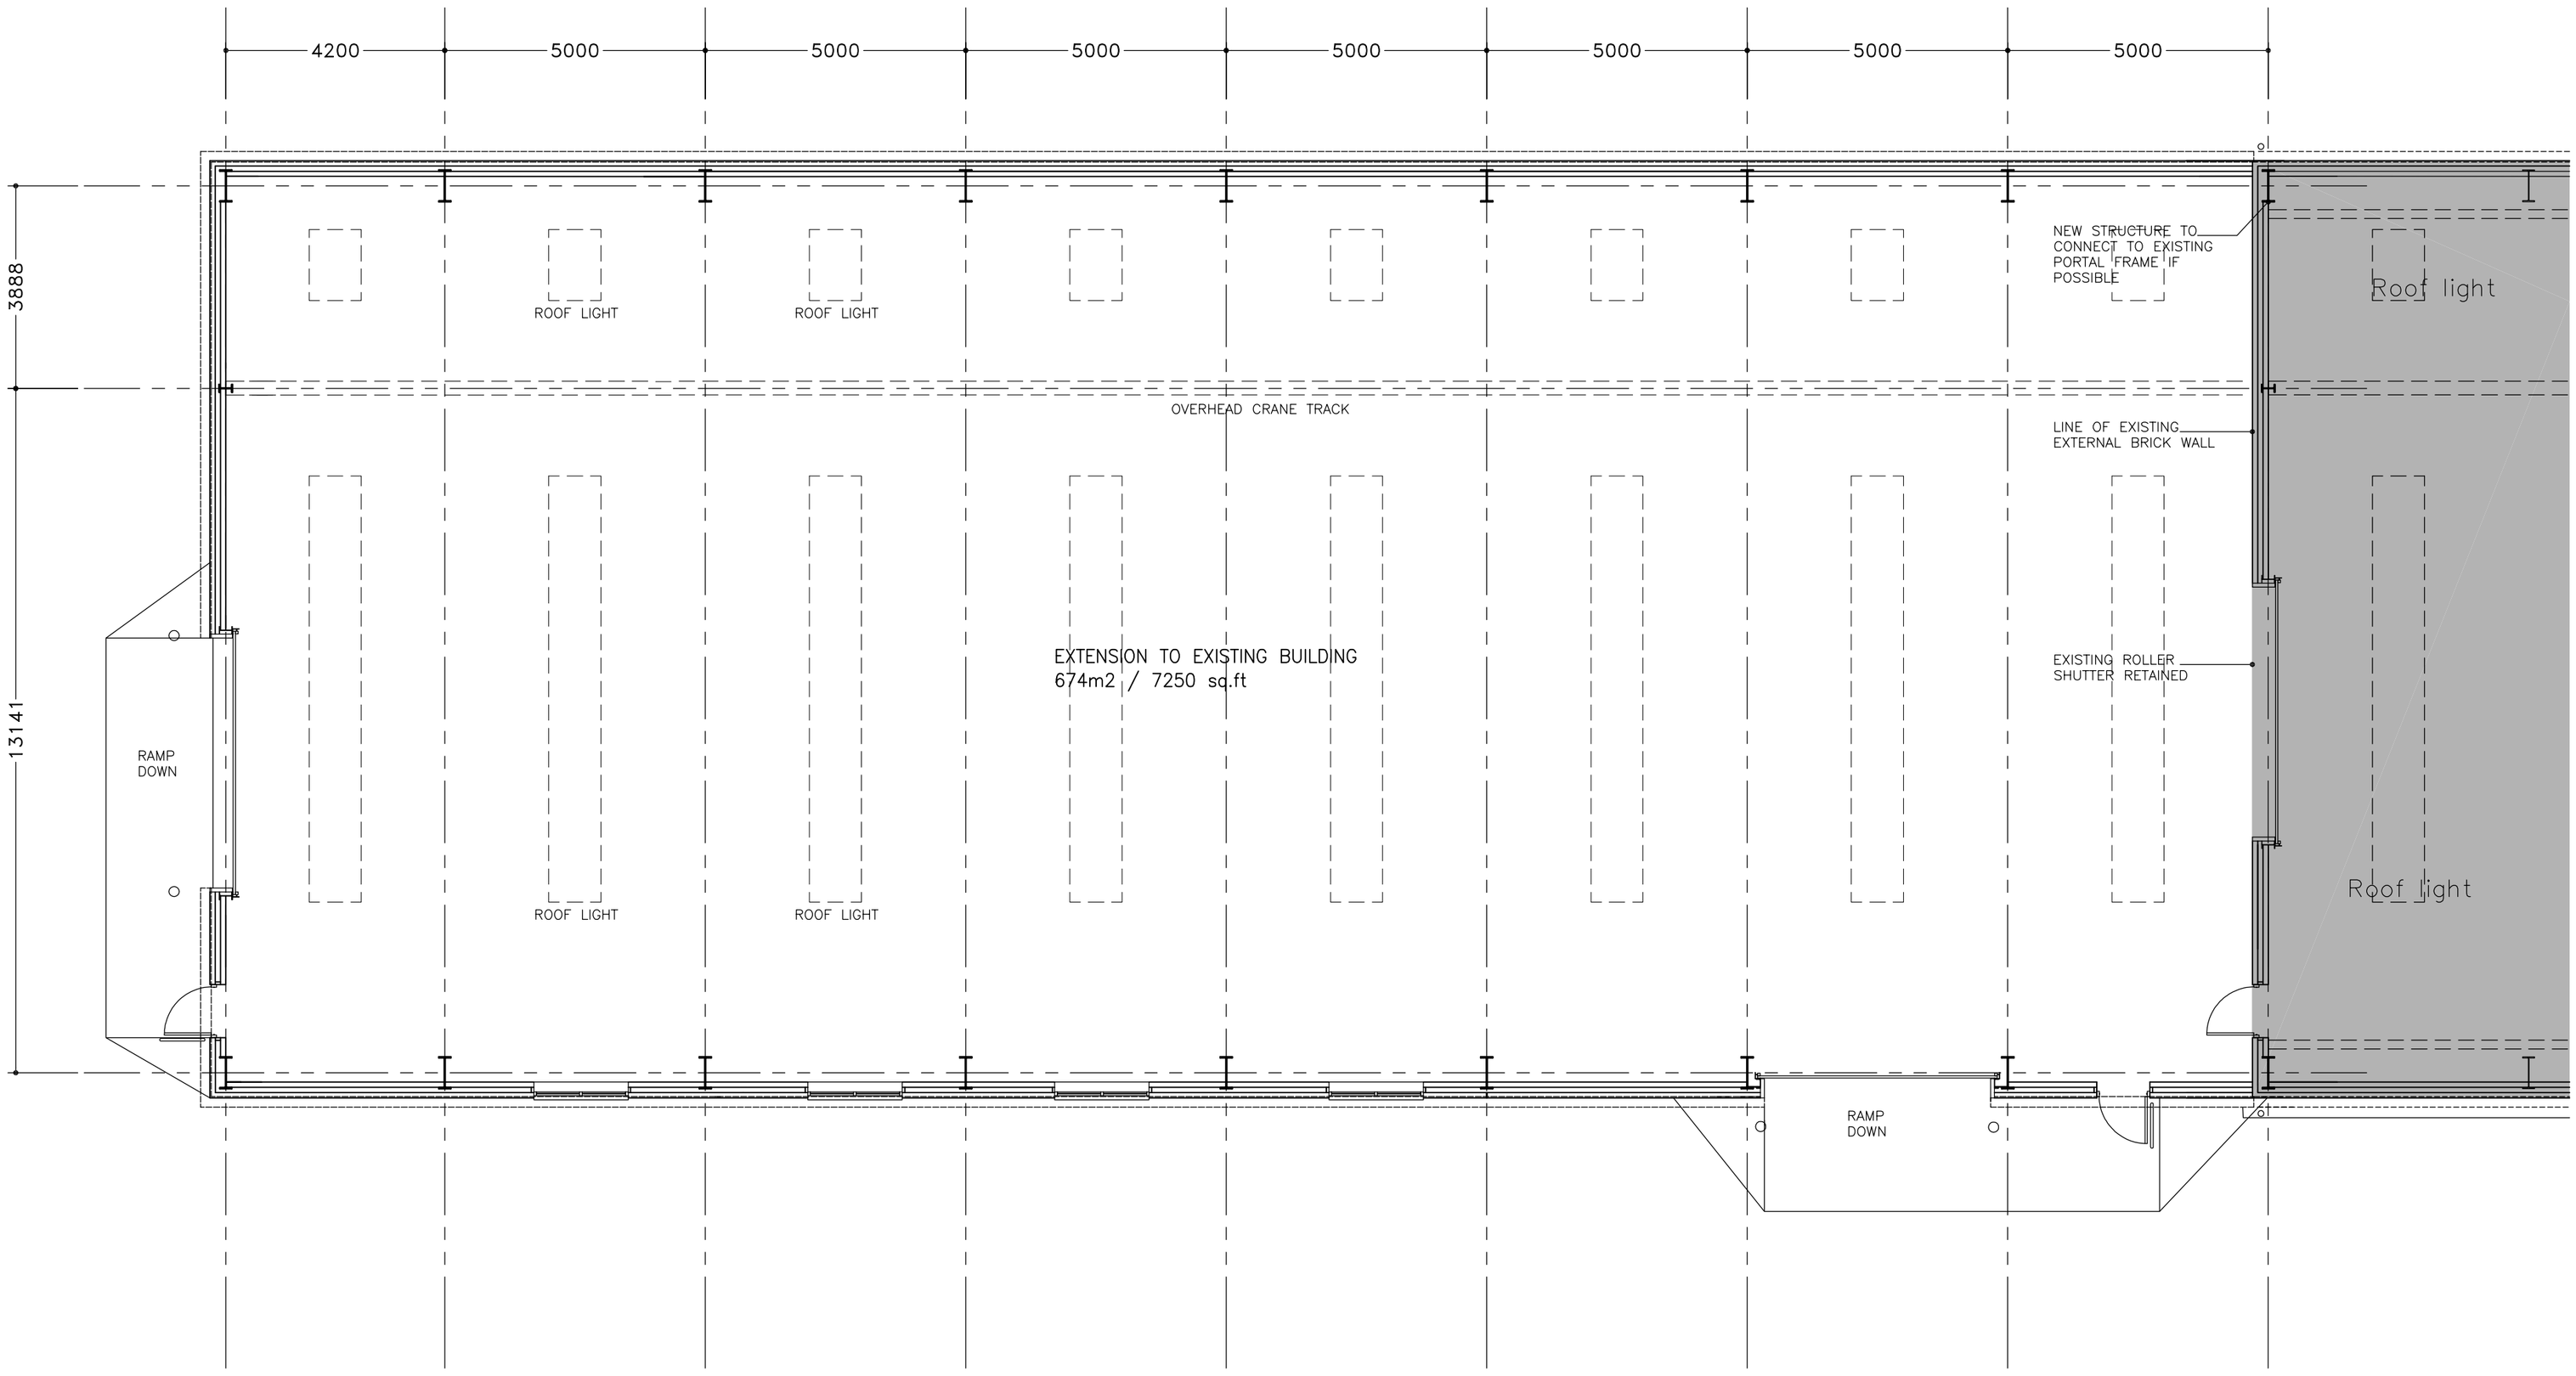


NOTES

1 ALL WORK TO BE CARRIED OUT IN ACCORDANCE WITH THE BUILDING REGULATIONS AND THE REQUIREMENTS OF THE LOCAL AUTHORITY.

2 NO DIMENSIONS TO BE SCALED FROM THIS DRAWING.

3 THE CONTRACTOR SHALL VERIFY ALL LEVELS AND DIMENSIONS ON SITE BEFORE COMMENCEMENT OF WORK.

4 ON SITE ALTERATIONS TO THE CONSTRUCTION OR FINISHES SHOWN OR IMPLIED ON THIS DRAWING MUST BE DRAWN TO THE ATTENTION OF THE ARCHITECT BEFORE SUCH WORK IS IMPLEMENTED.

5 ALL TIMBERS REQUIRE PRESERVATIVE TREATMENT

© COPYRIGHT RESERVED

Rev	Date	Details

Drawing Status:

PRELIMINARY

Progressive Design & Build

The Office, Marsden Gate Farm, Sowood, Halifax, West Yorkshire HX4 9LD.
Tel01422 416107

Client:
DR Baling Wire Manufacturers Ltd

Site:
Oxspring Wire Works,
Oxspring,
Penistone S36 8YW

Drawing Title:
Proposed Building Layout

Project Number:	Drawing Number:	Revision:
P474	10	-
Date:	Scale:	Drawn:
21-01-13	1:100 @ A2	IWW