
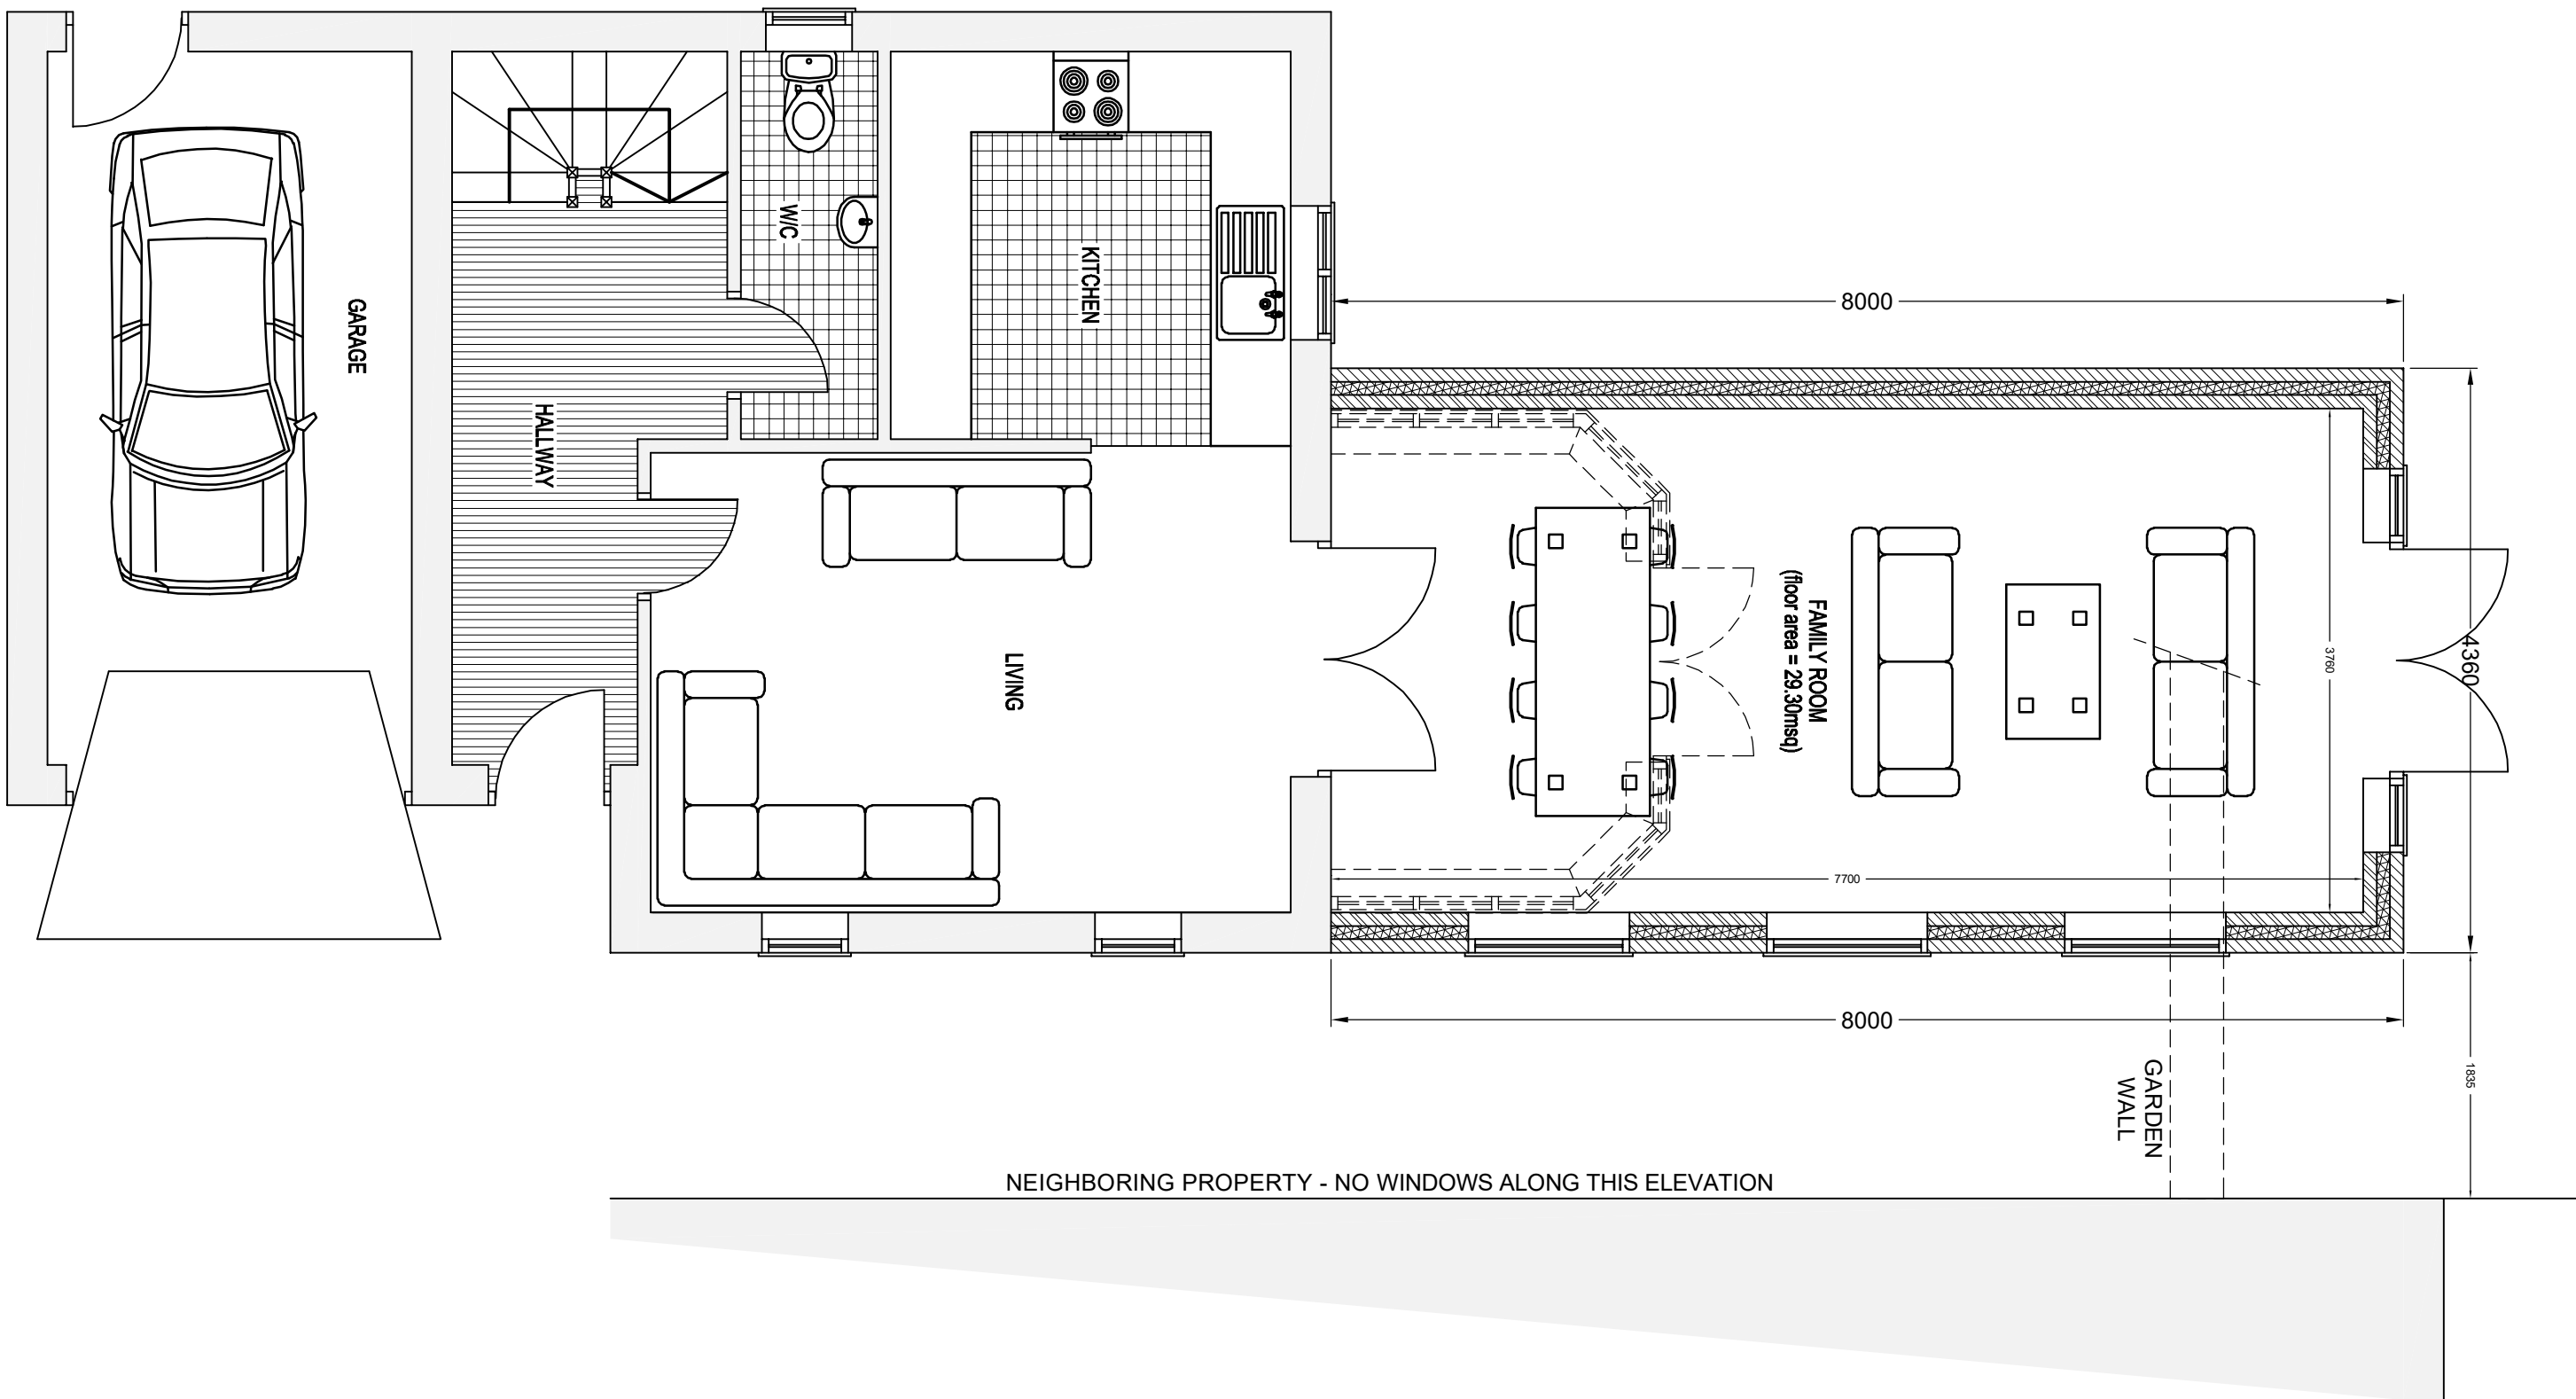
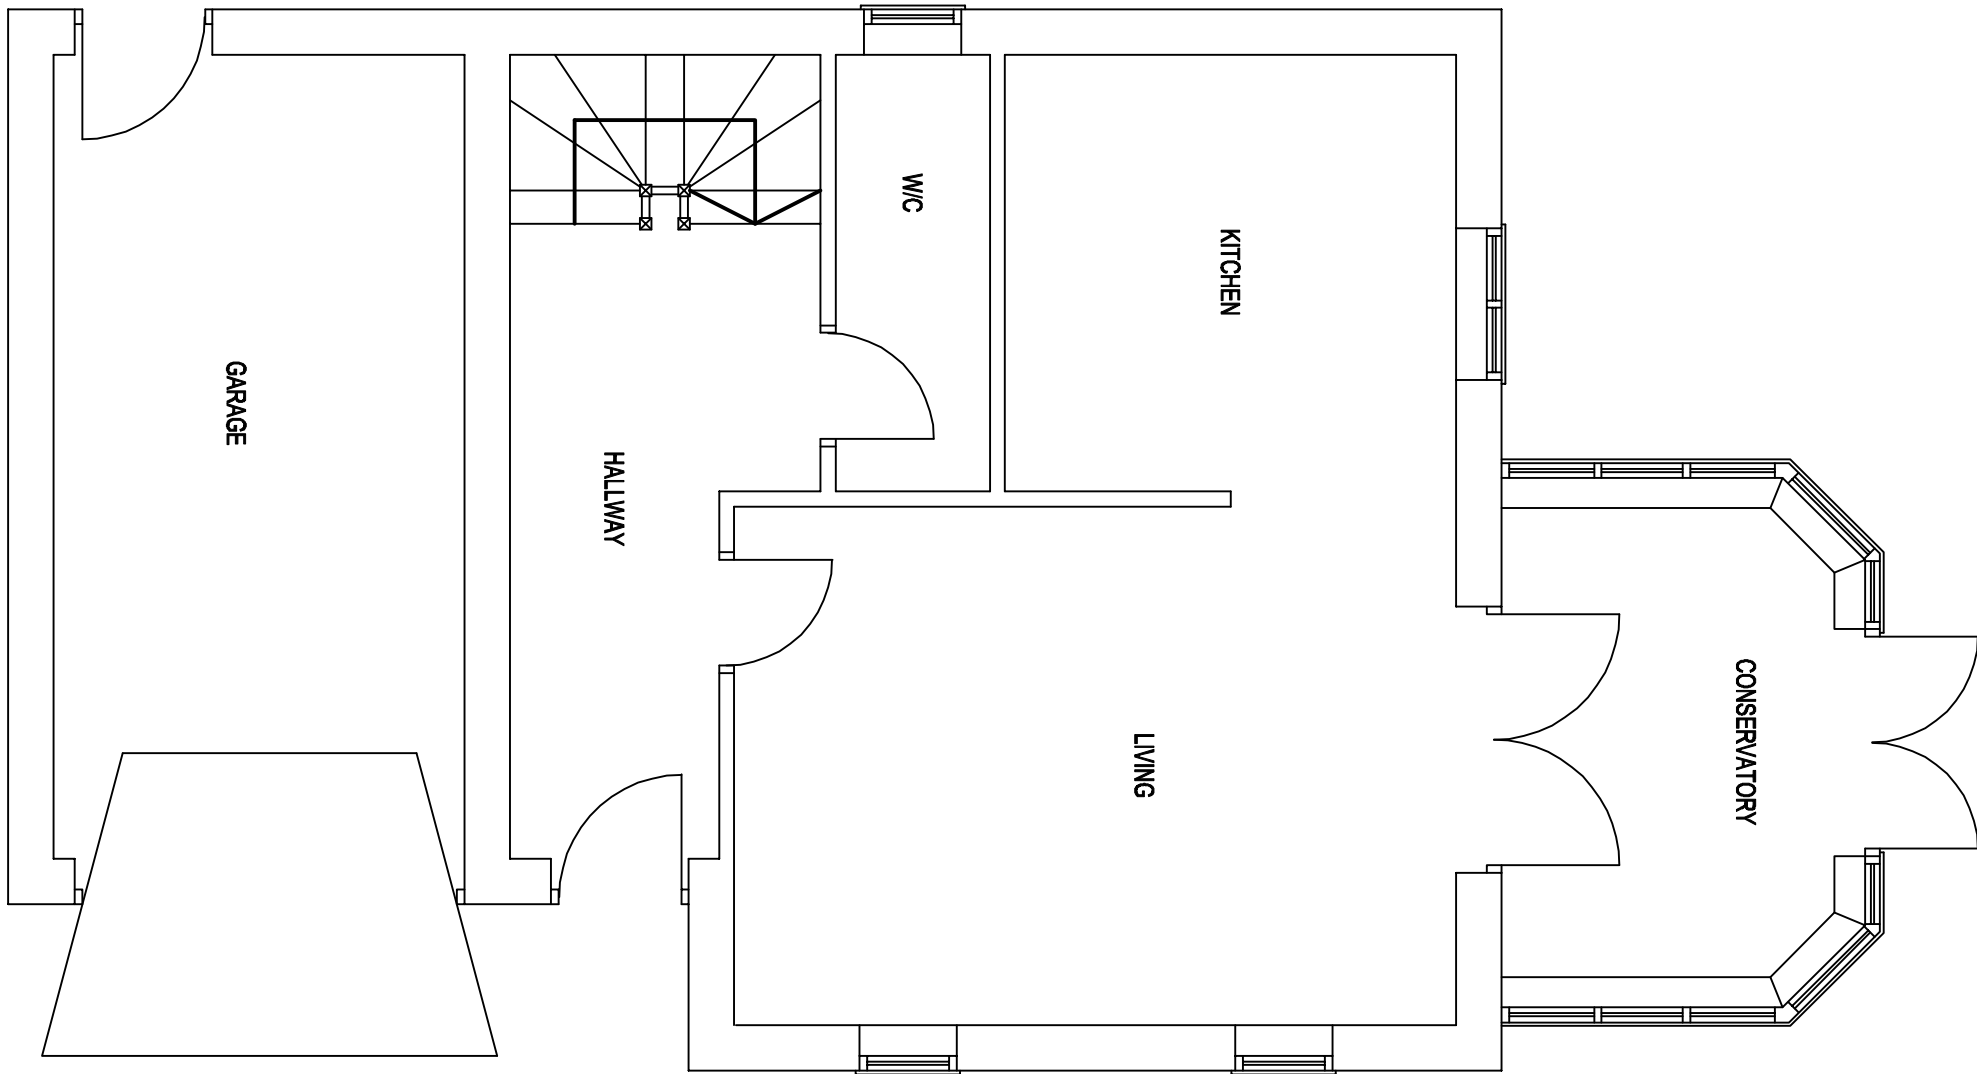
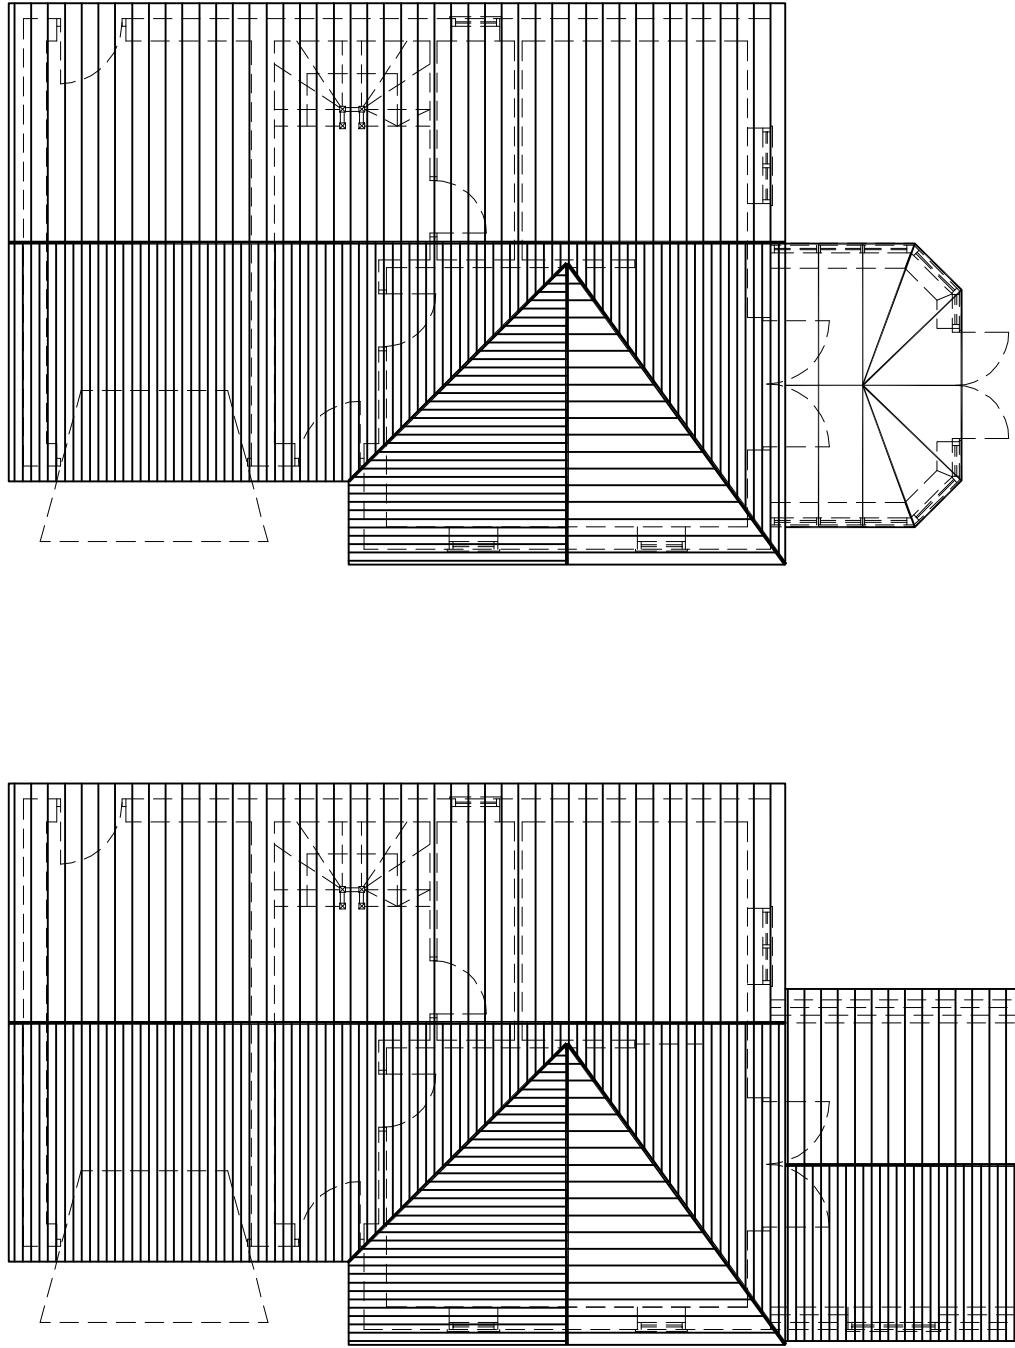
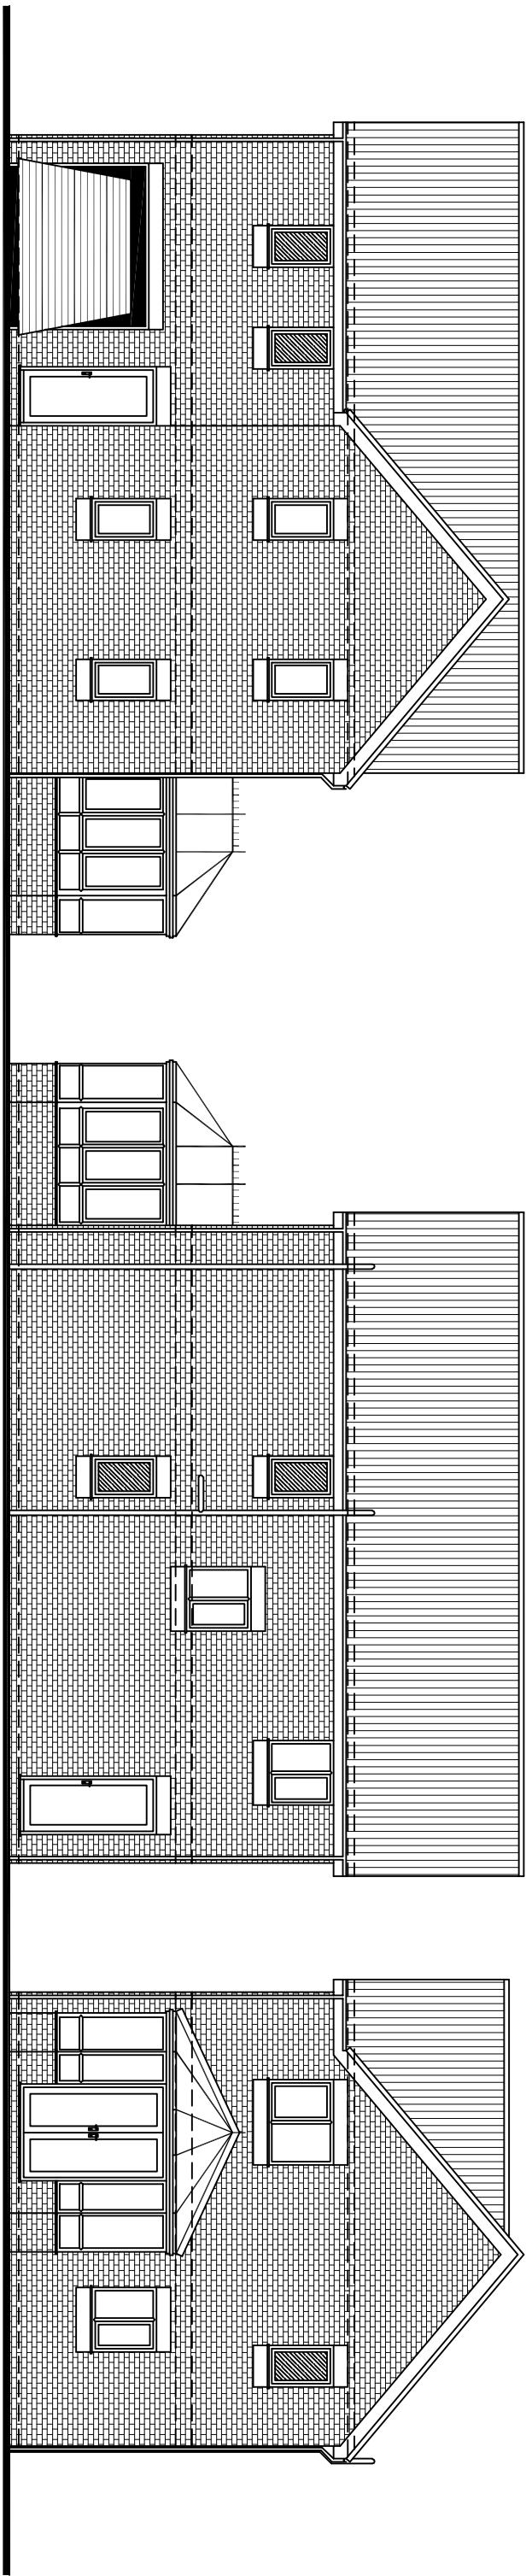


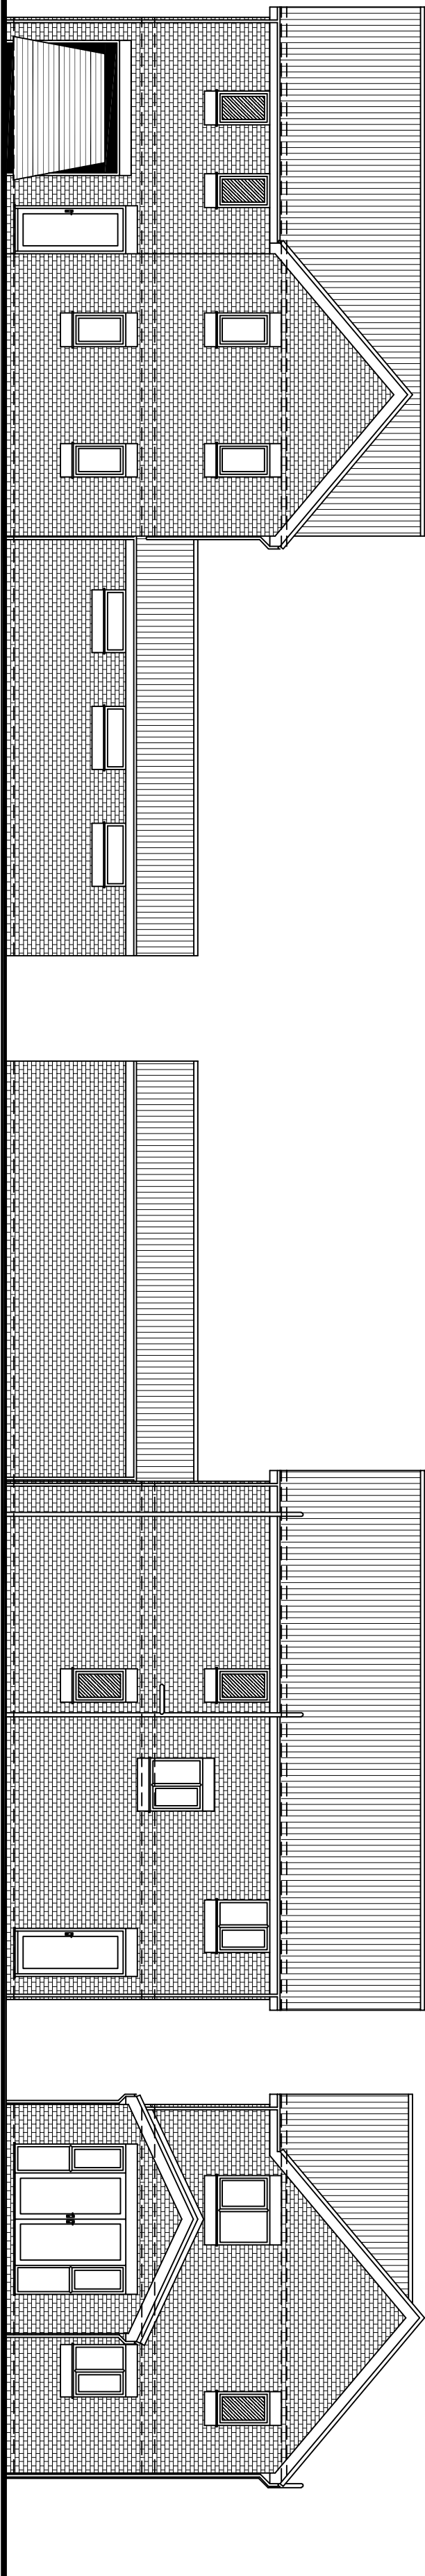

FOR PLANNING PERMISSION		JAN 17
REV.	MODIFICATIONS	DATE
A		
DESIGN & DRAUGHTING		
12 Goldcrest Walk Thorne Hesley Rotherham South Yorkshire S61 2TS		
tel: 01142 453116 07739 807560		
e-mail: alan@altdesignanddraughting.com		
for		
Client: Mr. & Mrs Andy Clarke		
Scheme: SINGLE STOREY SIDE EXTENSION		
35 Haverhill Grove Wombwell Barnsley S73 0DY		
Title: EXISTING AND PROPOSED DETAILS		
Drawn: Alan Thomas - January 2017		
Designed: Client Approval		
Drawing No. 09/17/13.01a		Sheet No. 1 of 1
FOR PLANNING PERMISSION		Status