



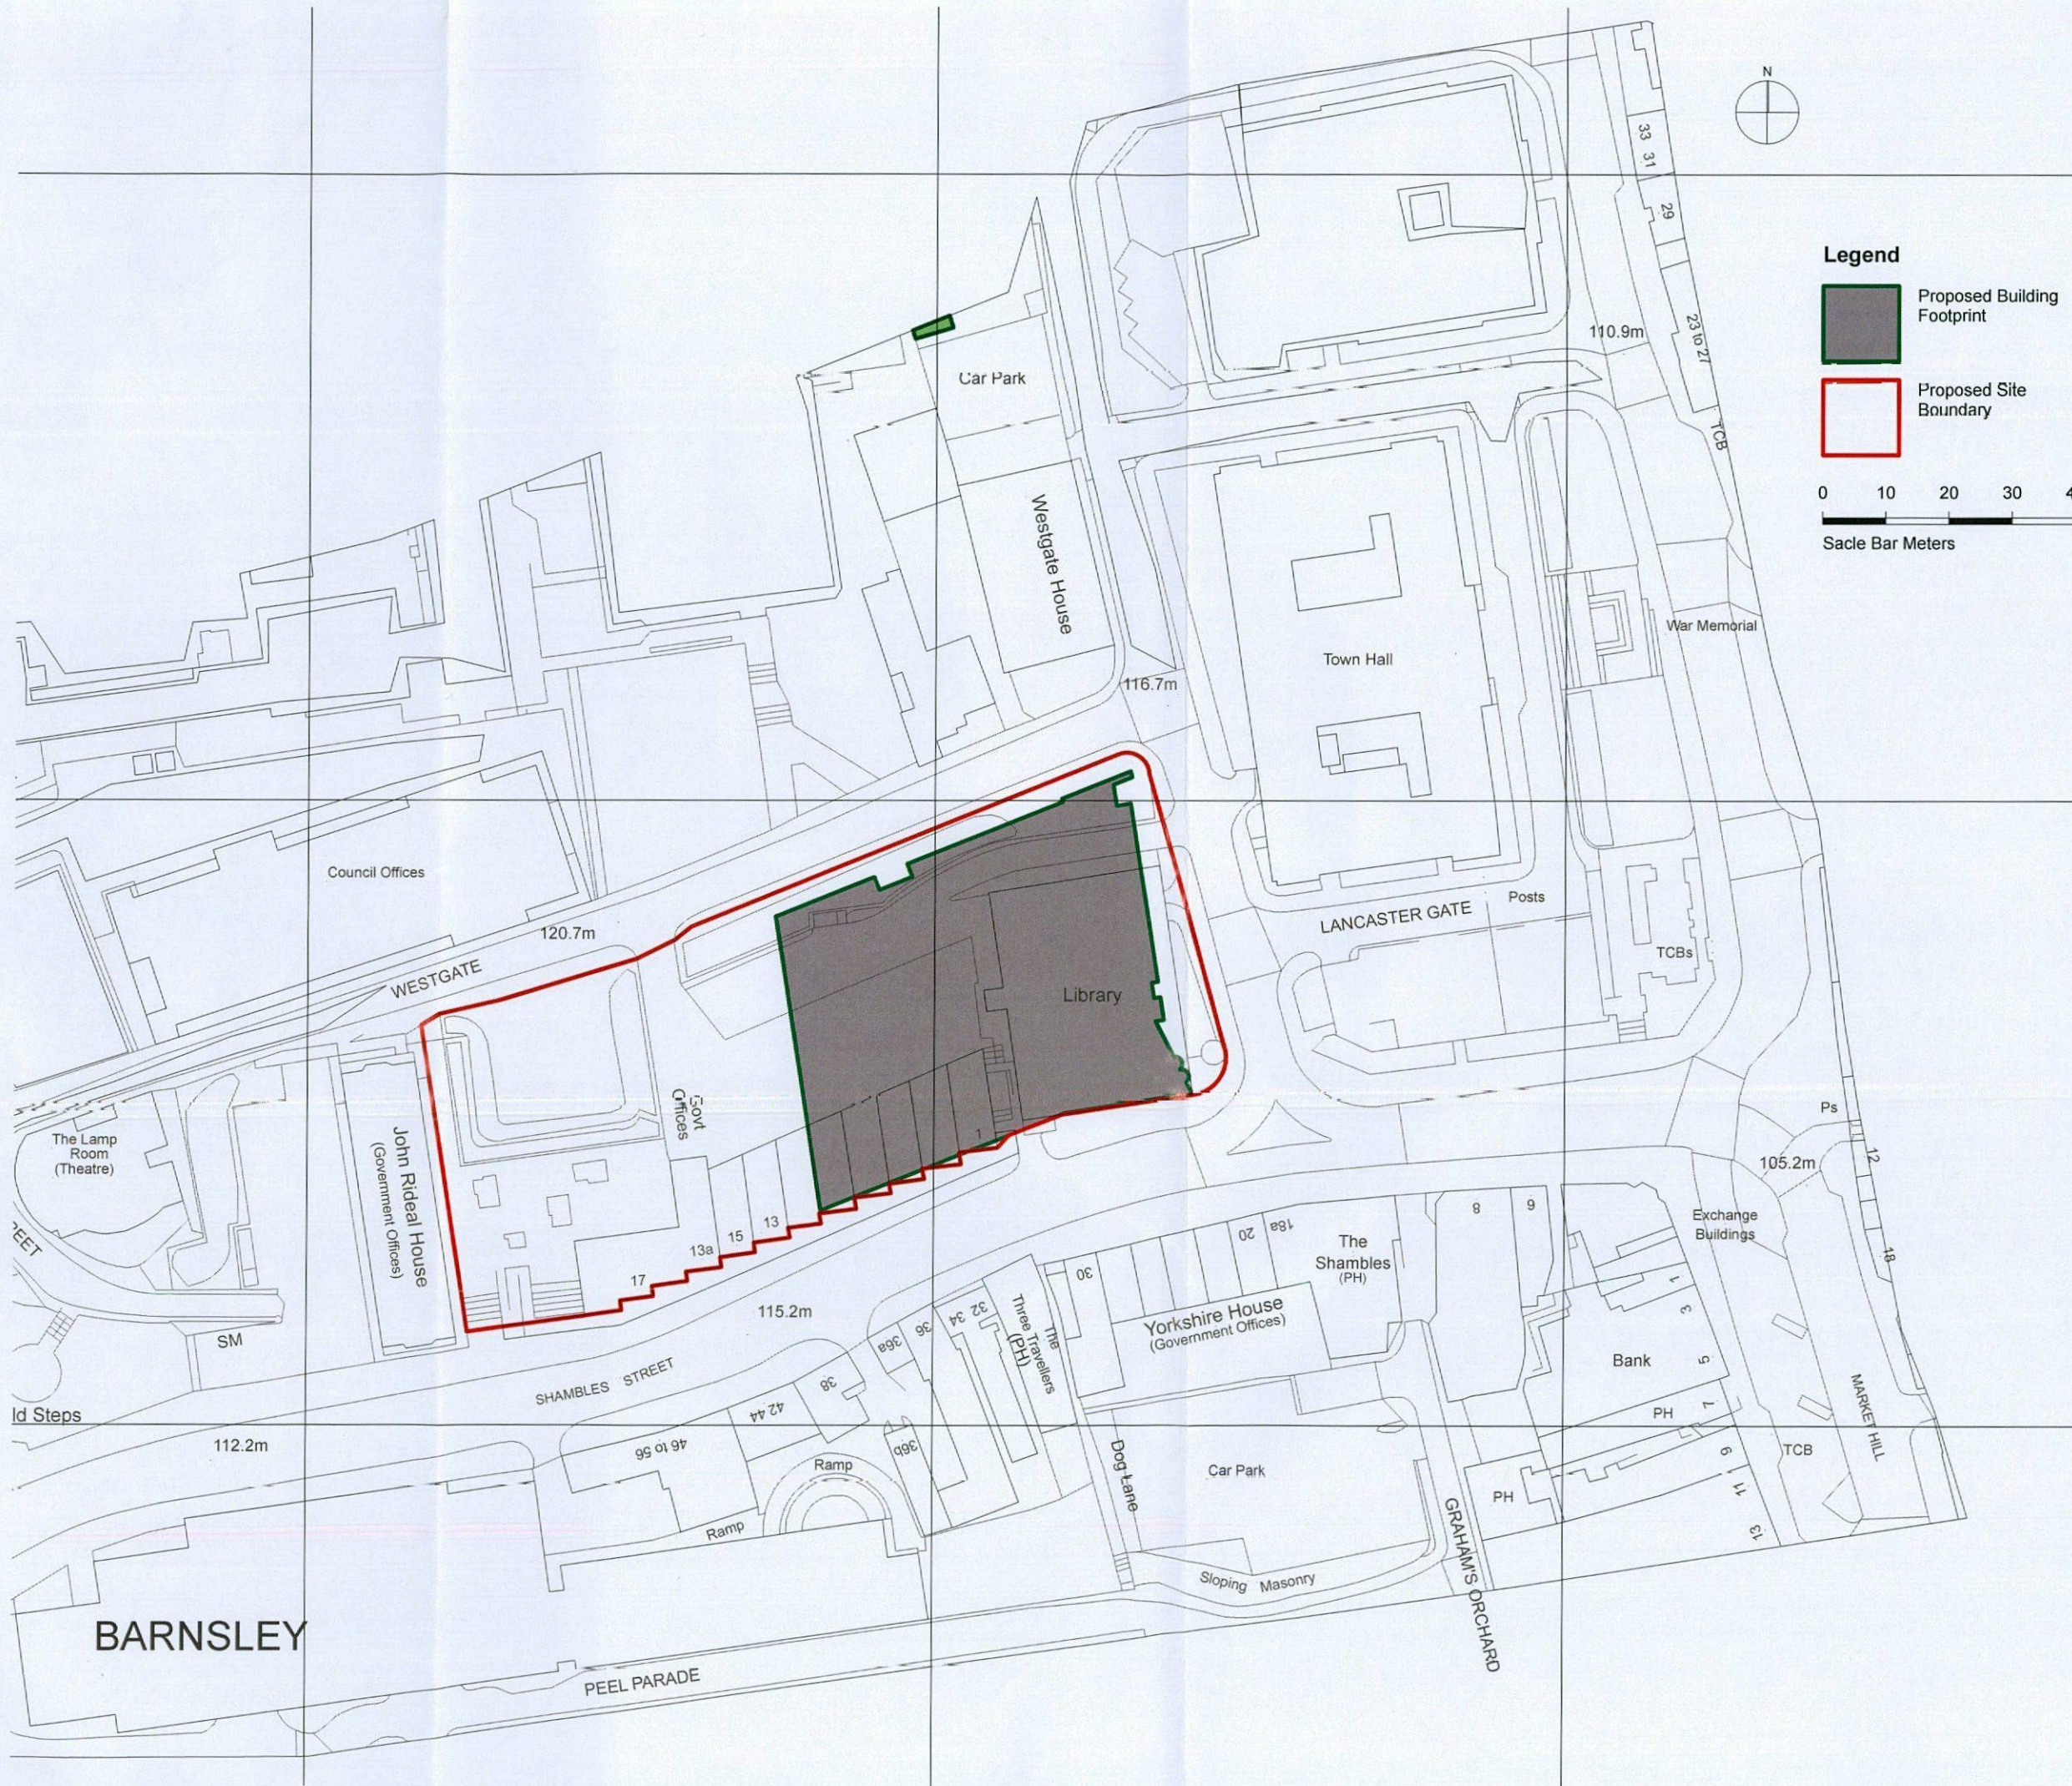

Legend

- Proposed Building Footprint
- Proposed Site Boundary

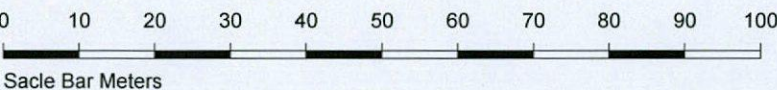

P1 Planning Issue	RB MD 28.09.15
revision/description	drawn checked date

Bond Bryan Architects

the church studio springvale road sheffield S10 1LP

t +44(0)114 266 2040 w www.bondbryan.com

f +44(0)114 268 7021 tw @bondbryan

e Barnsley-
Sixthform@bondbryan.co.uk

PRELIMINARY

Barnsley College 6th Form Centre

BARNSELY COLLEGE

Site Location Plan Signage Application

bba project ref	scale	purpose of issue
13-133	1:500 @A1	PRELIMINARY

drawing/document no.	project originator	zone	level	type	role	number	status	rev
----------------------	--------------------	------	-------	------	------	--------	--------	-----

BSC - BBA - Z0 - ZZ - DR - A - 01030 D2 P1

This document is © Bond Bryan Architects Ltd. If in doubt ASK. Drawing measurements shall not be obtained by scaling. Verify all dimensions prior to construction. Immediately report any discrepancies on this document to the Architect. This document shall be read in conjunction with associated models, specifications and related consultant's documents.

