


Front Elevation




Rear Elevation



Side Elevation

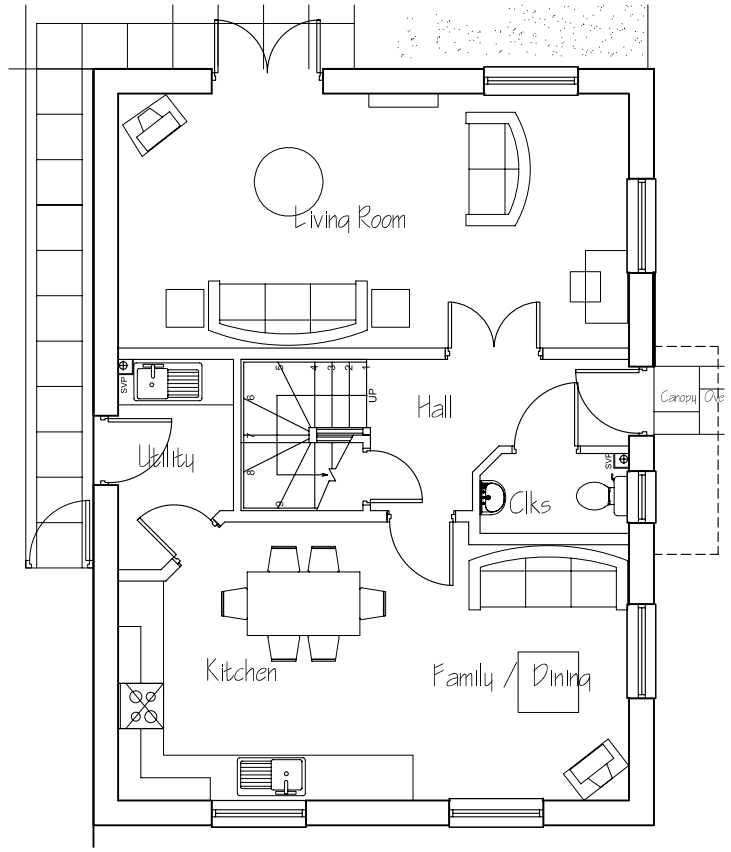

Ground Floor Plan

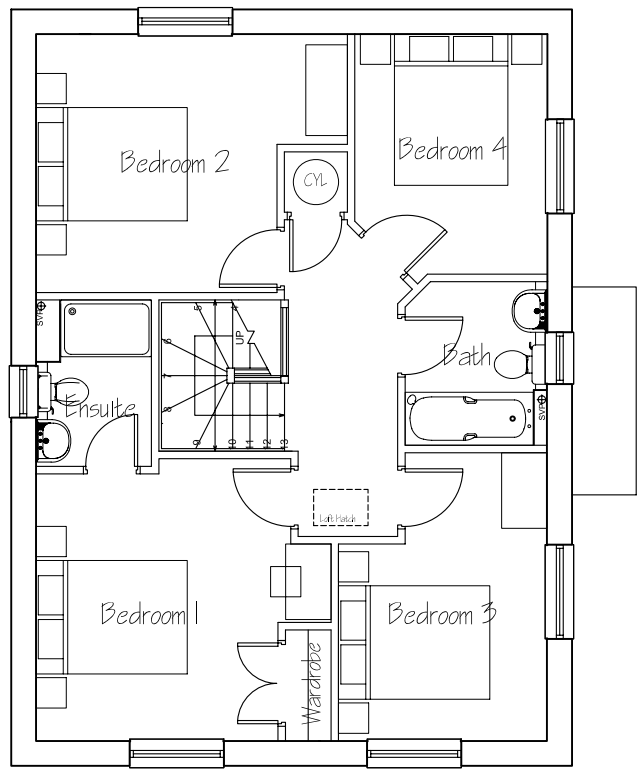

First Floor Plan



Side Elevation

'Gloucester' House Types 1:100

CALA

CALA Management Limited

JOB TITLE

GLOUCESTER - 1359 sqft

DRAWING TITLE

PLANS & ELEVATIONS

SCALE: 1:100 SHEET SIZE: A3 DATE: JUNE 06

DRAWN BY:	PRELIMINARY	FINAL
CHECKED BY:		

SITE	McCOSKER	VER	MOD	DRG No.	REV	PLOT
			A	PD1	A	

Copyright Cala Management Limited