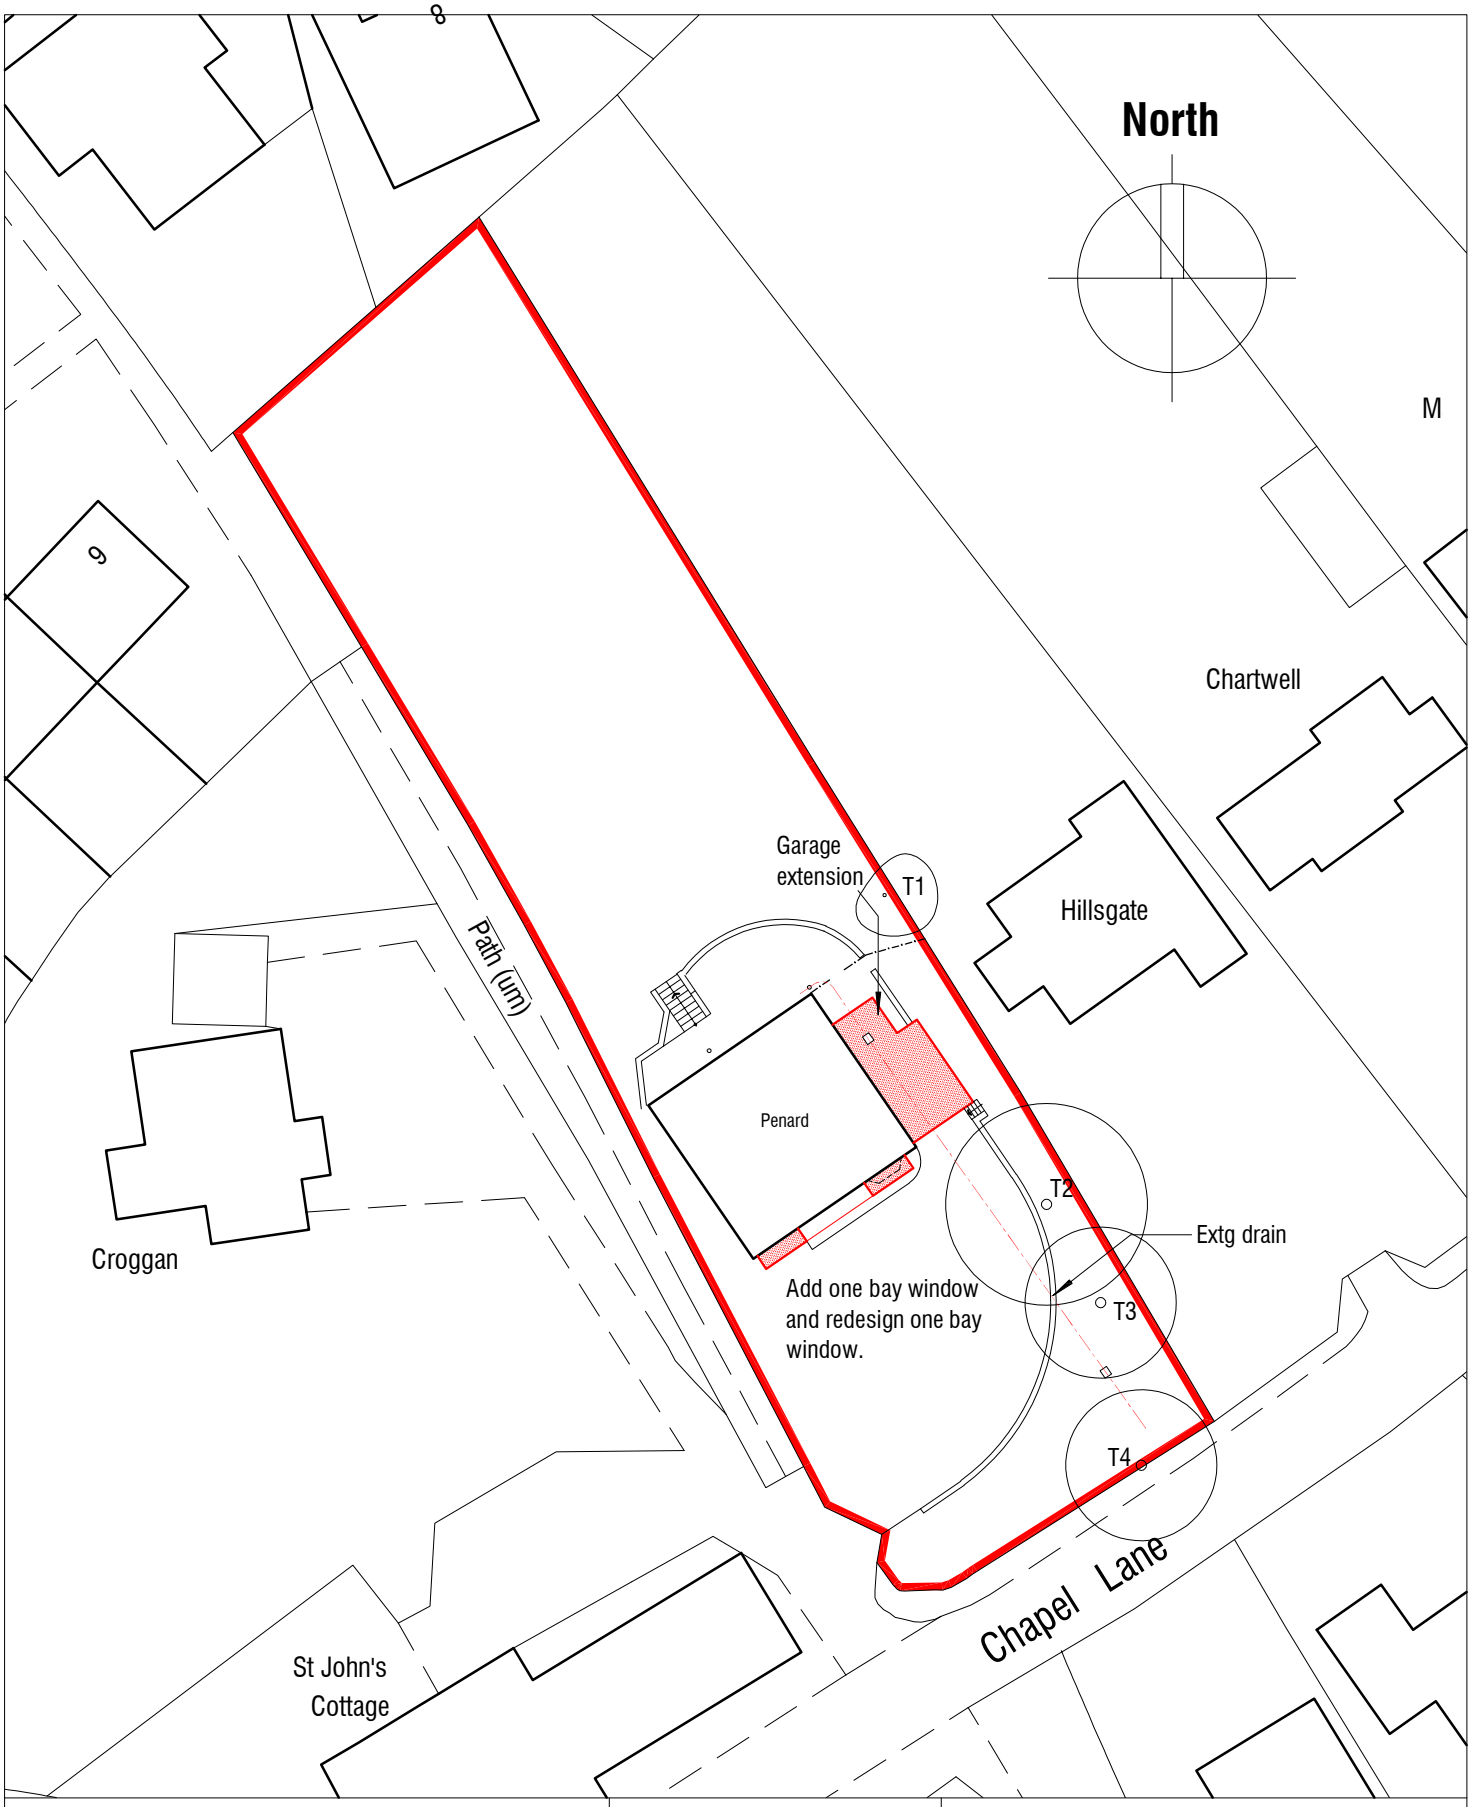


PENARD
CHAPEL LANE
PENISTONE
S36 6AQ

BLOCK PLAN

Scale 1:500

Date May 2019

Ref 18.30

Drwg No **BP1**

mboothdesign
architectural design and building consultants

Fairfield House
Berneslai Close Barnsley
S70 2FL
T: 01226 286256
M: 07881898300
E: mboothdesign@btconnect.com