


PROPOSED FRONT ELEVATION

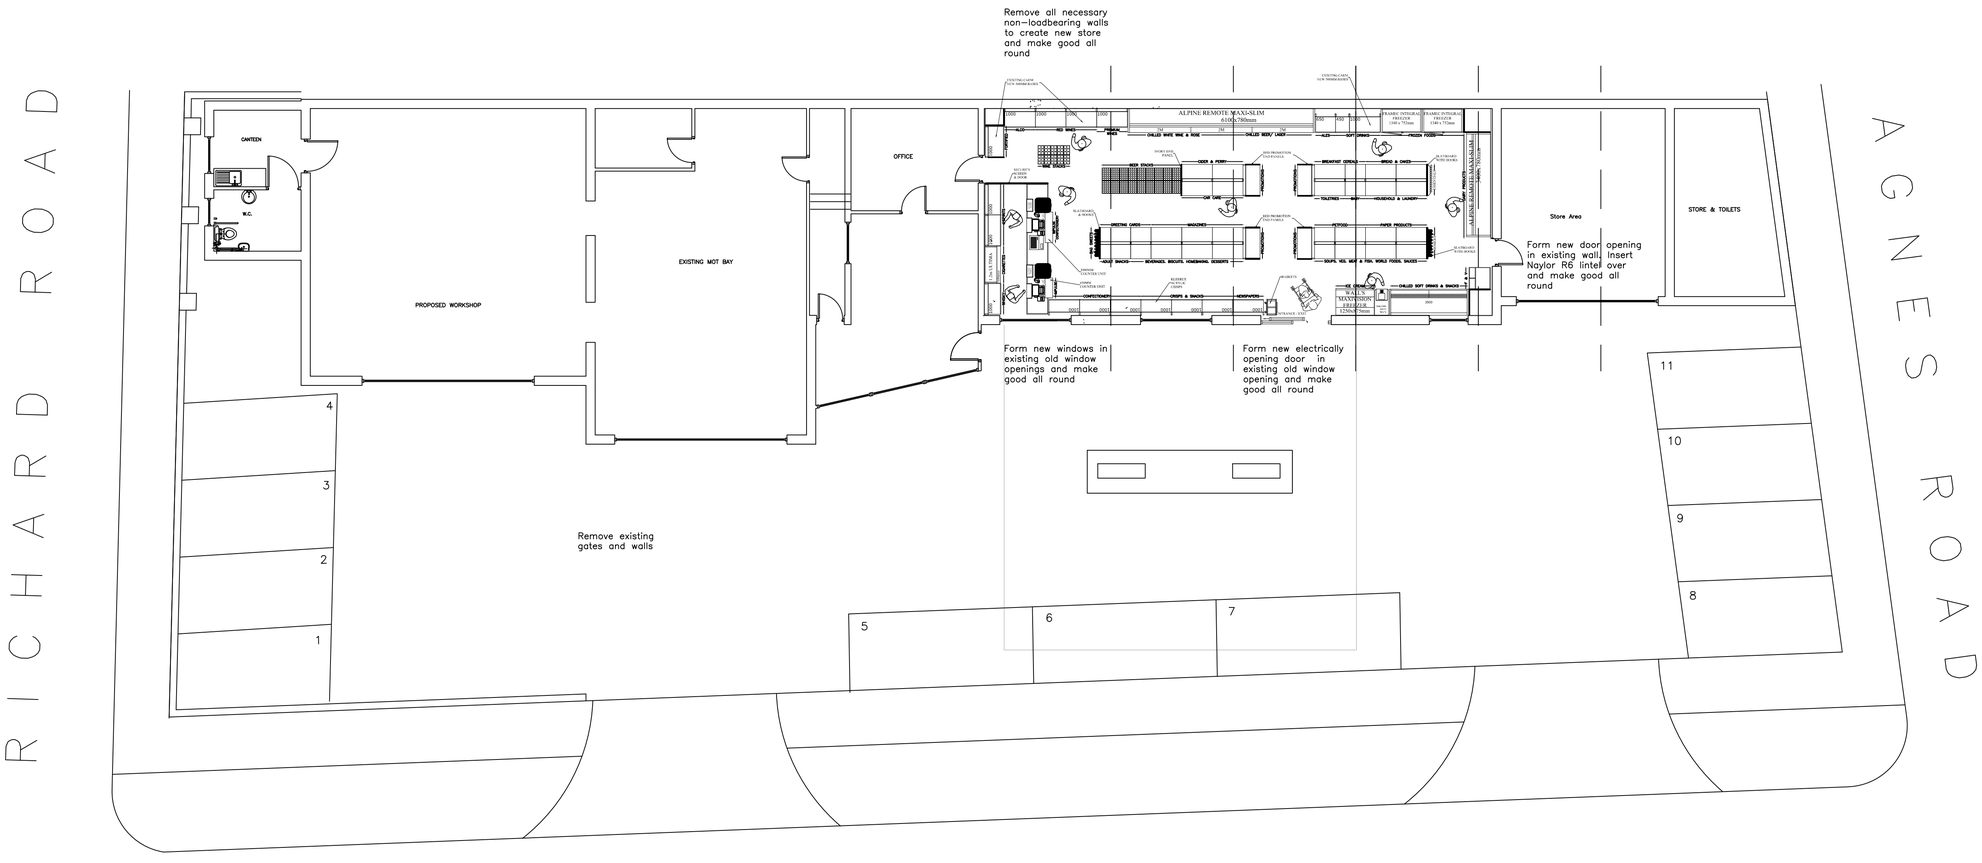

Actual depth of foundations to be determined on site.
All work to be to the satisfaction of the local authority.
All dimensions to be checked on site and any discrepancies must be notified immediately
All dimensions are in millimetres unless otherwise stated.
Information given on this drawing is subject to local authority approval.
Do not scale this ~~drawing~~.

PROJECT MANAGEMENT services
CHARTERED BUILDING CONSULTANTS
4 HUDDERSFIELD ROAD,BARNSLEY,SOUTH YORKSHIRE S70 2LT
TELEPHONE (01226) 286276
FAX (01226) 731265 E–mail: info@pmsdesign.co.uk

CLIENT

MR R THOMPSON

~~PROPOSED~~ ELEVATIONS

PROJECT

CHANGES TO ELEVATIONS AT CENTRAL GARAGE
DARTON
BARNSLEY ROAD
DARTON

COPYRIGHT © Project Management Services 2011

FILE NAME	DWG.No	SCALE	DATE	DRAWN	REV.
Bob Thompson Darton Shop	2316/02	1:100	22–06–11	DE	