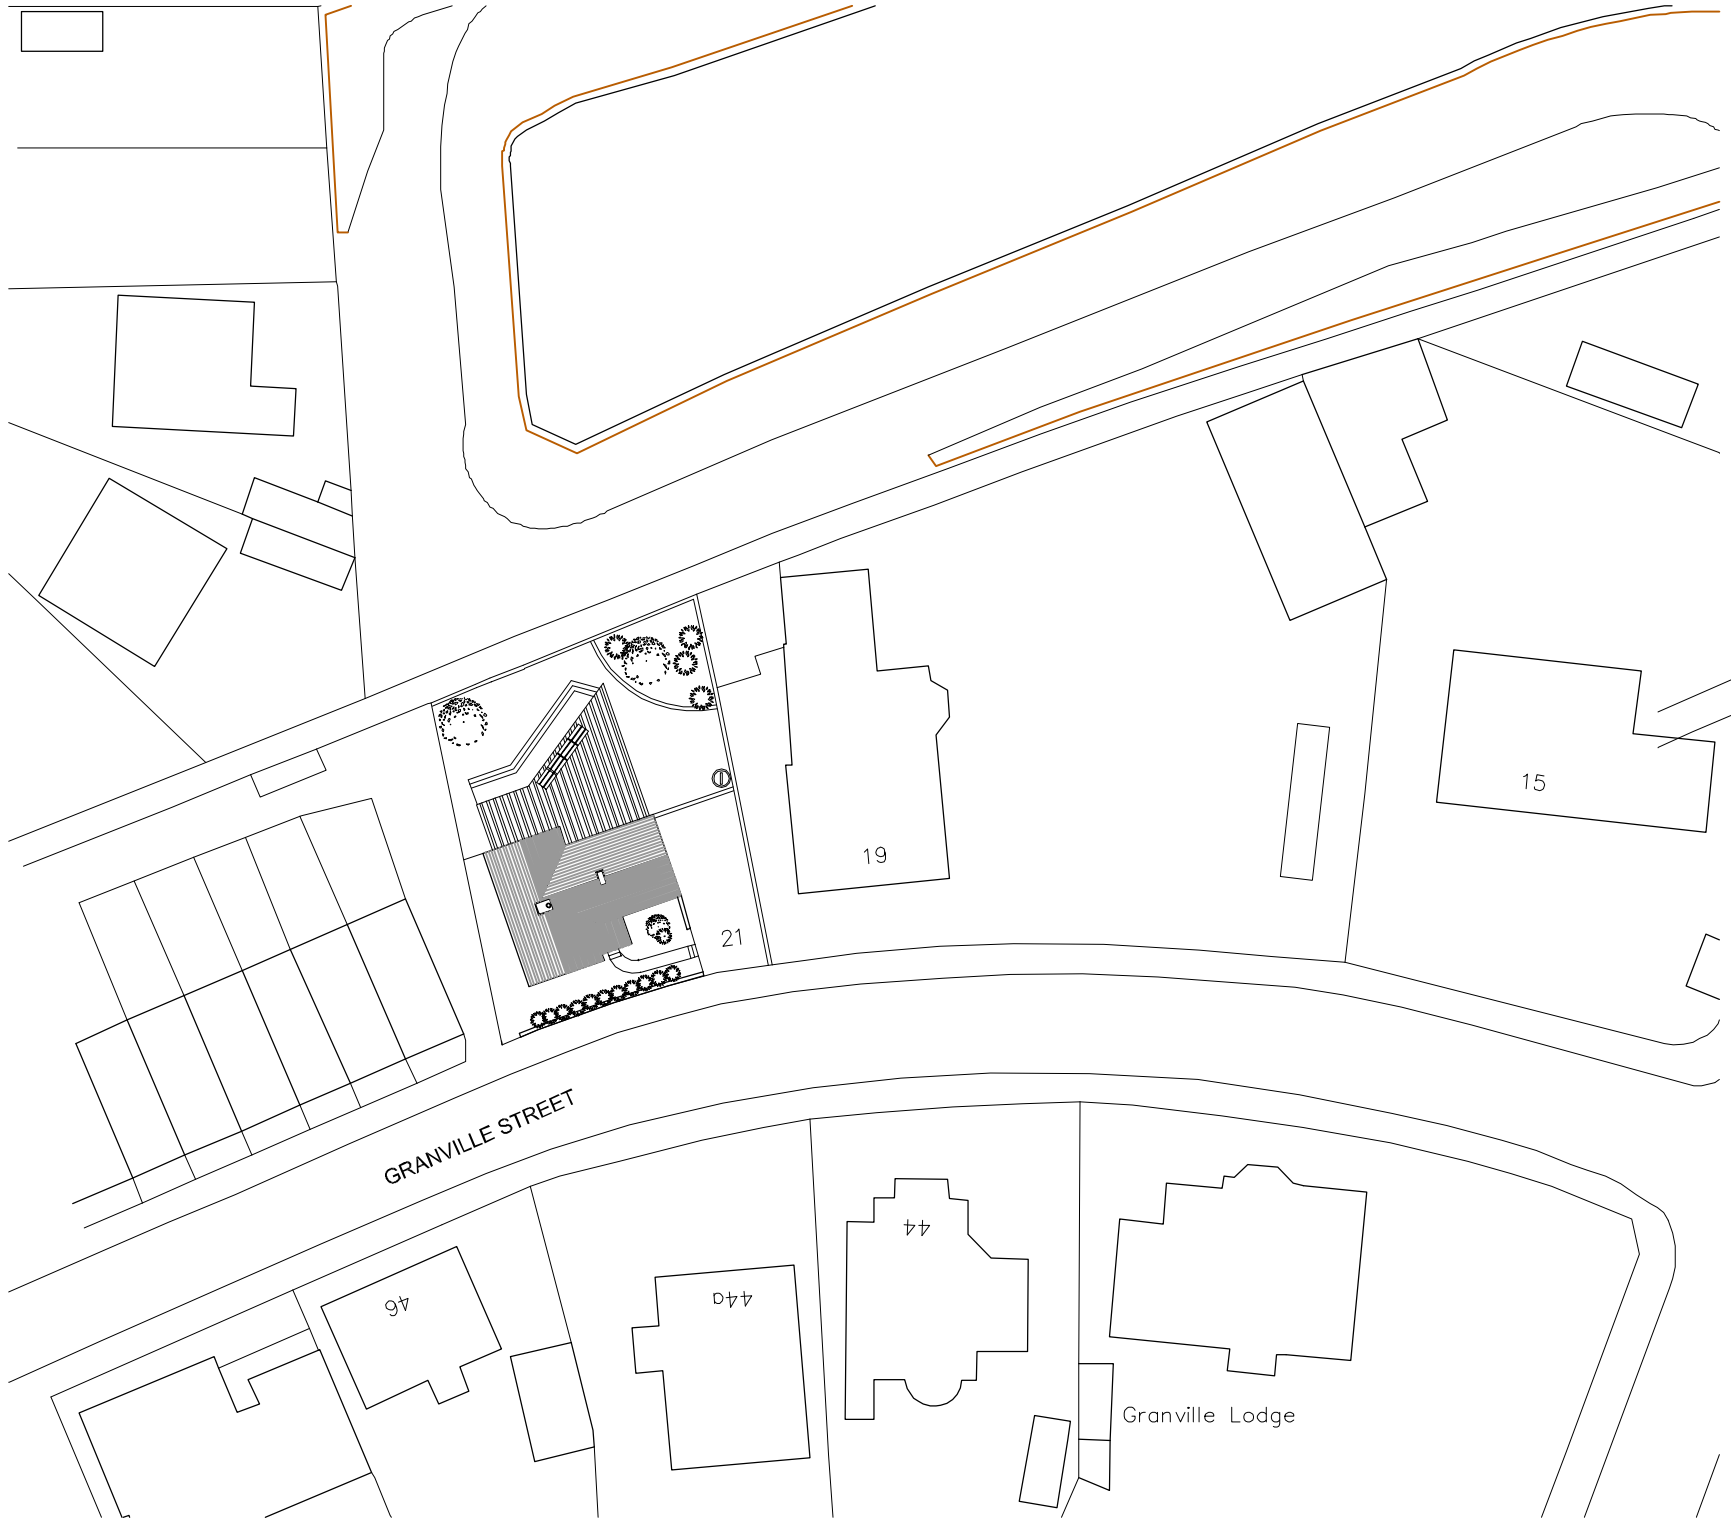

SITEPLAN 1:500

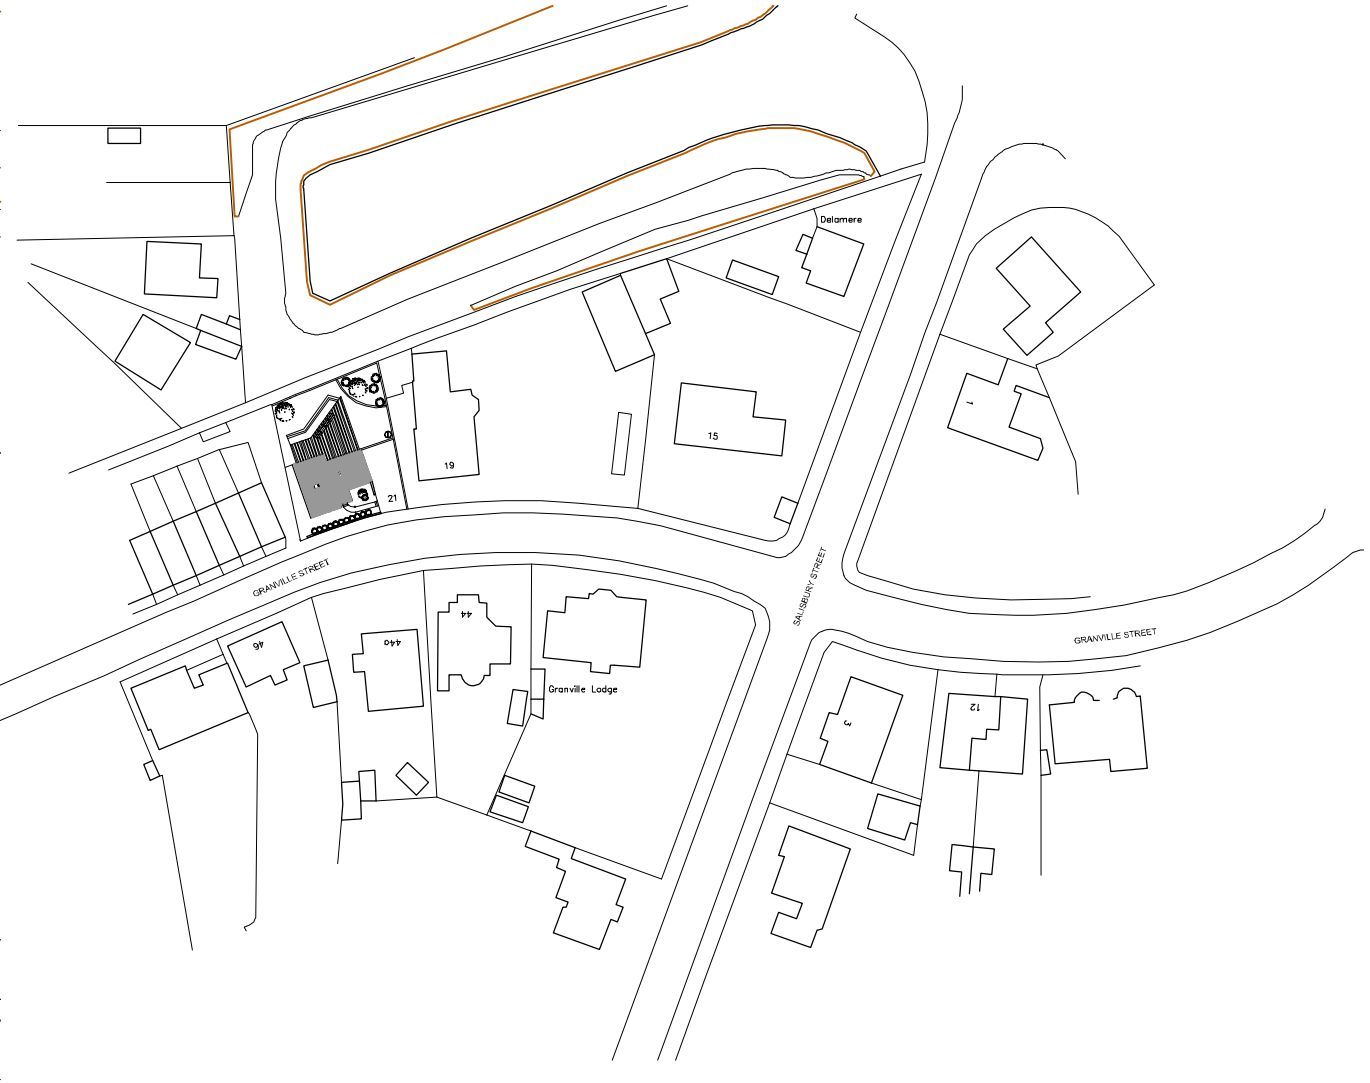

SITE LOCATION 1:1250

Coda Studios Ltd
Hope Works, 25 Mowbray St, Sheffield, S3 8EL
t:0870 990 3095 f: 0870 990 3096
e:information@codastudios.co.uk

DRAWN	CHECKED	DATE	SCALE	REVISION
JH	–	09/2008	1:100/1:200	-

Client	SIMON
Job	21 GRANVILLE STREET
Title	SITE AND LOCATION PLANS
Dwg. No.	1583-006

© COPYRIGHT EXISTS ON THE DESIGNS AND INFORMATION SHOWN ON THIS DRAWING
The Contractor must verify all dimensions on site before making shop drawings or commencing work of any kind. No dimensions to be scaled from this drawing.