

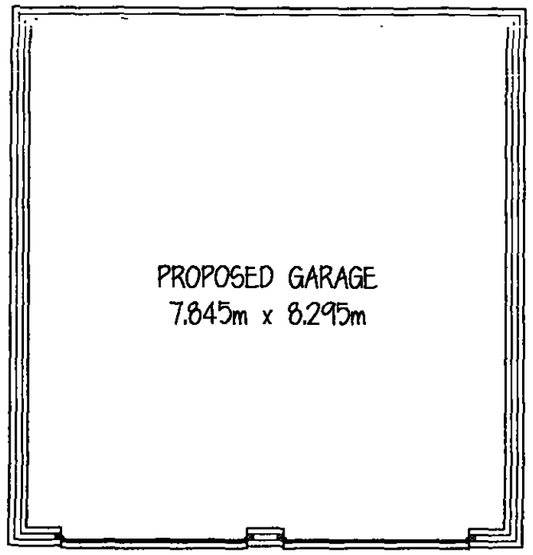


PLAN


ROOF - concrete interlocking tiles to match dwelling
WALLS - brickwork to match dwelling

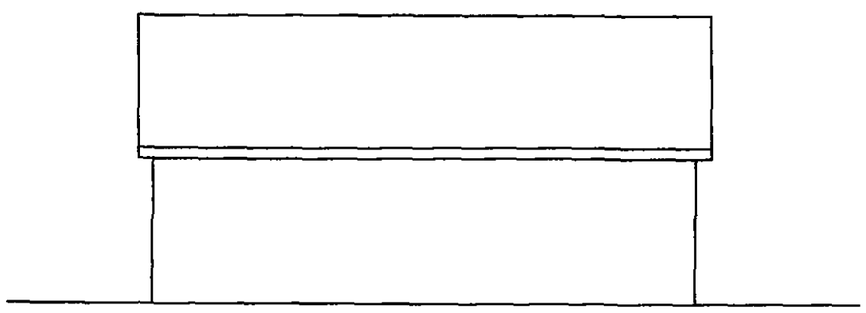


SIDE ELEVATION

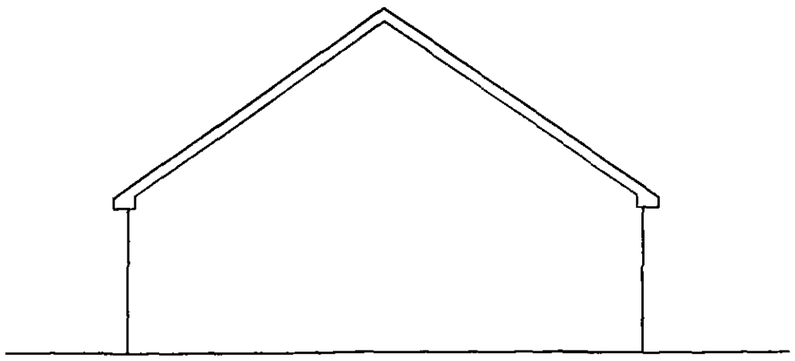

REAR ELEVATION

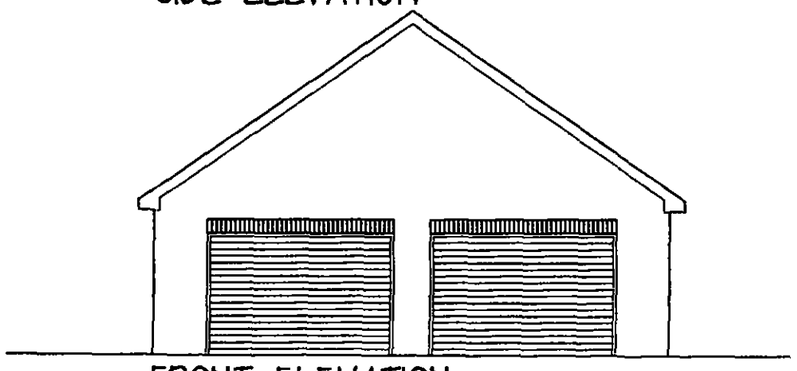

FRONT ELEVATION

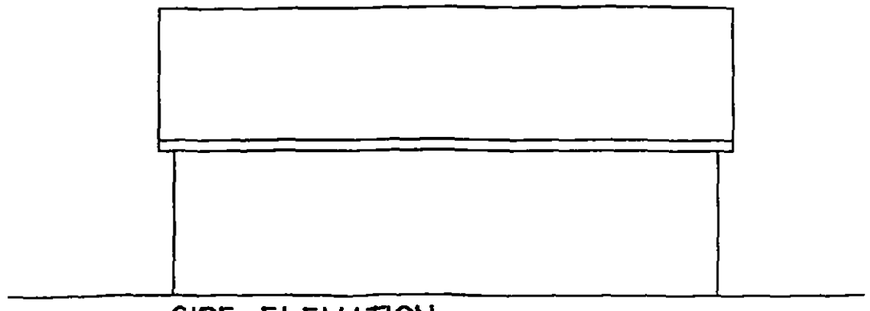

SIDE ELEVATION


Mr R BURSTYN

PROPOSED GARAGE
3 PARKSIDE MEWS
WORSBRO BRIDGE

PLAN & ELEVATONS

1:500@A3 JULY12

Peter Thompson M.C.I.A.T.
Linwood
Barnsley Road tel & fax
Dodworth 01226
Barnsley S753JR 201391

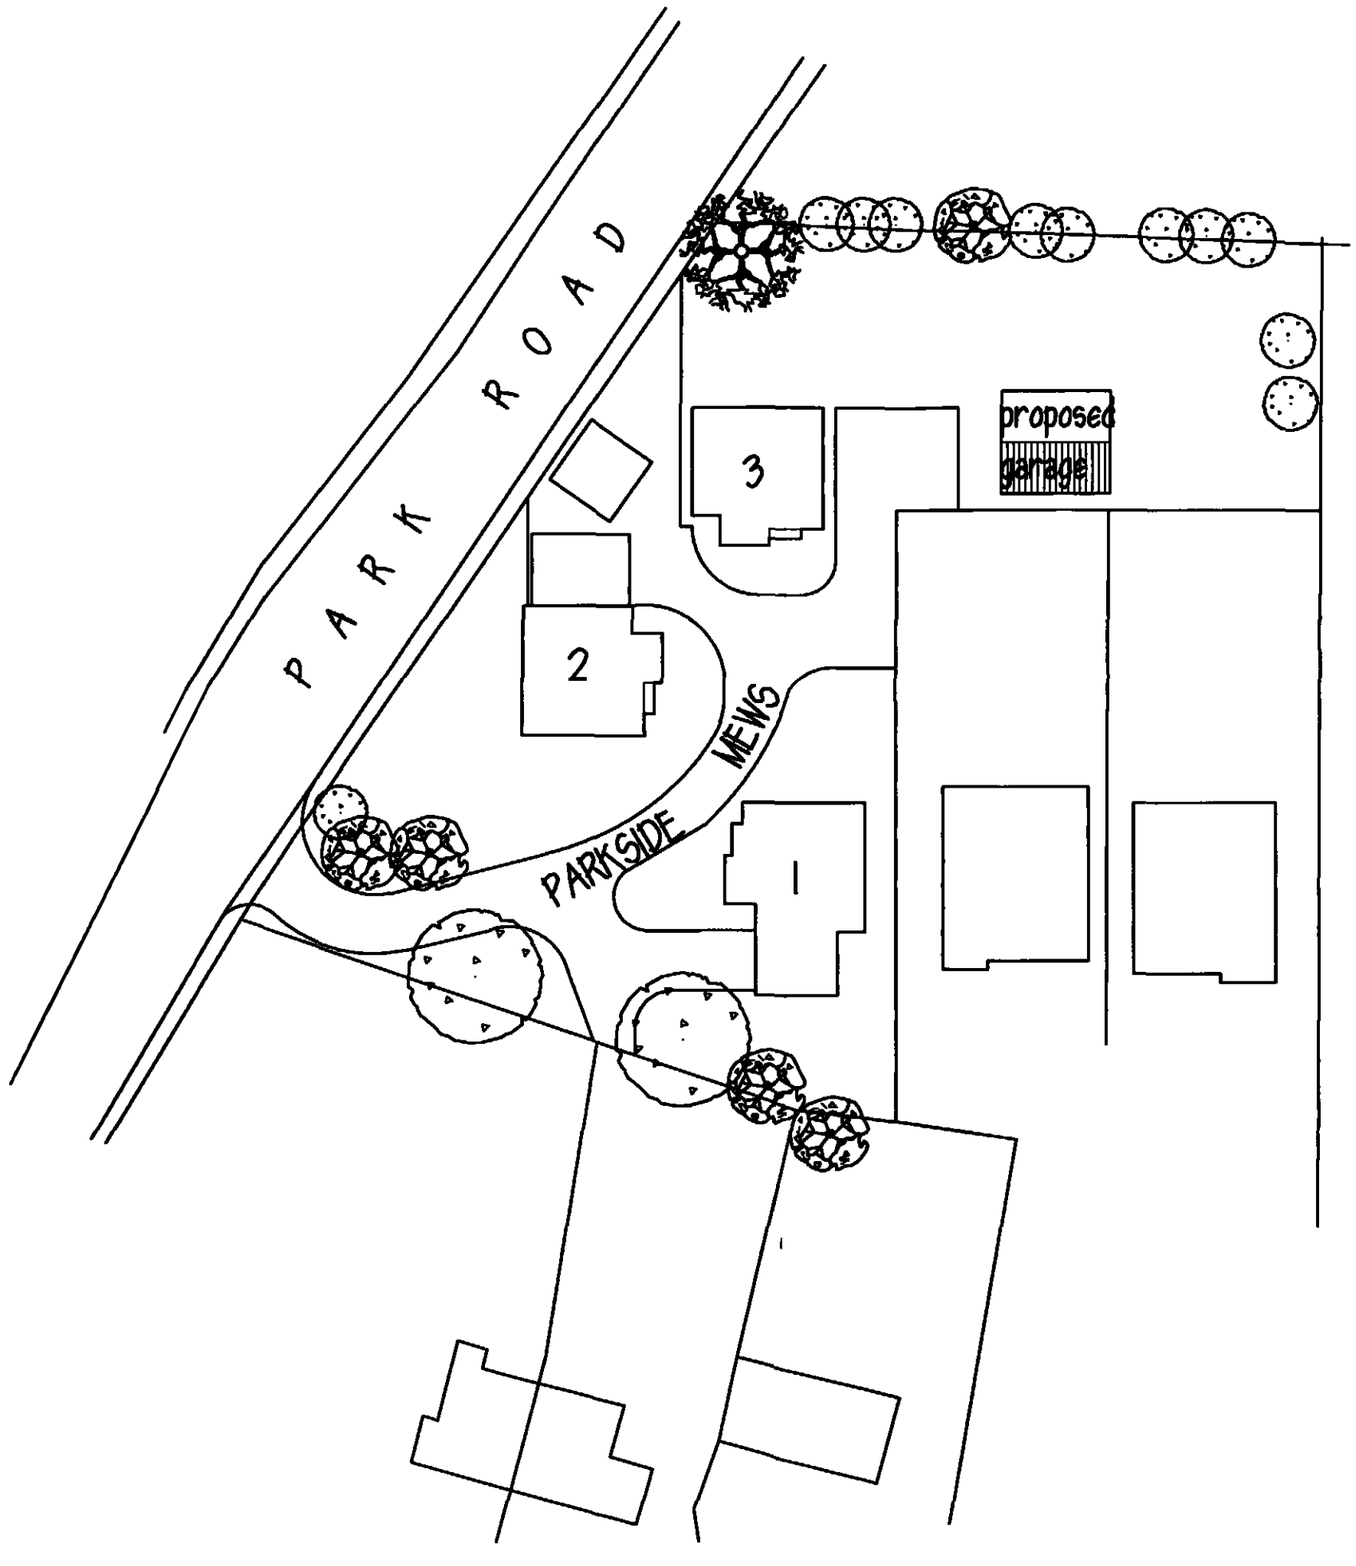

Mr R BURSTYN

PROPOSED GARAGE
3 PARKSIDE MEWS
WORSBRO BRIDGE

SITE PLAN

1:500@A3 JULY12

Peter Thompson M.C.I.A.T.
Linwood
Barnsley Road
Dodworth
Barnsley S753JR
tel & fax
01226
201391