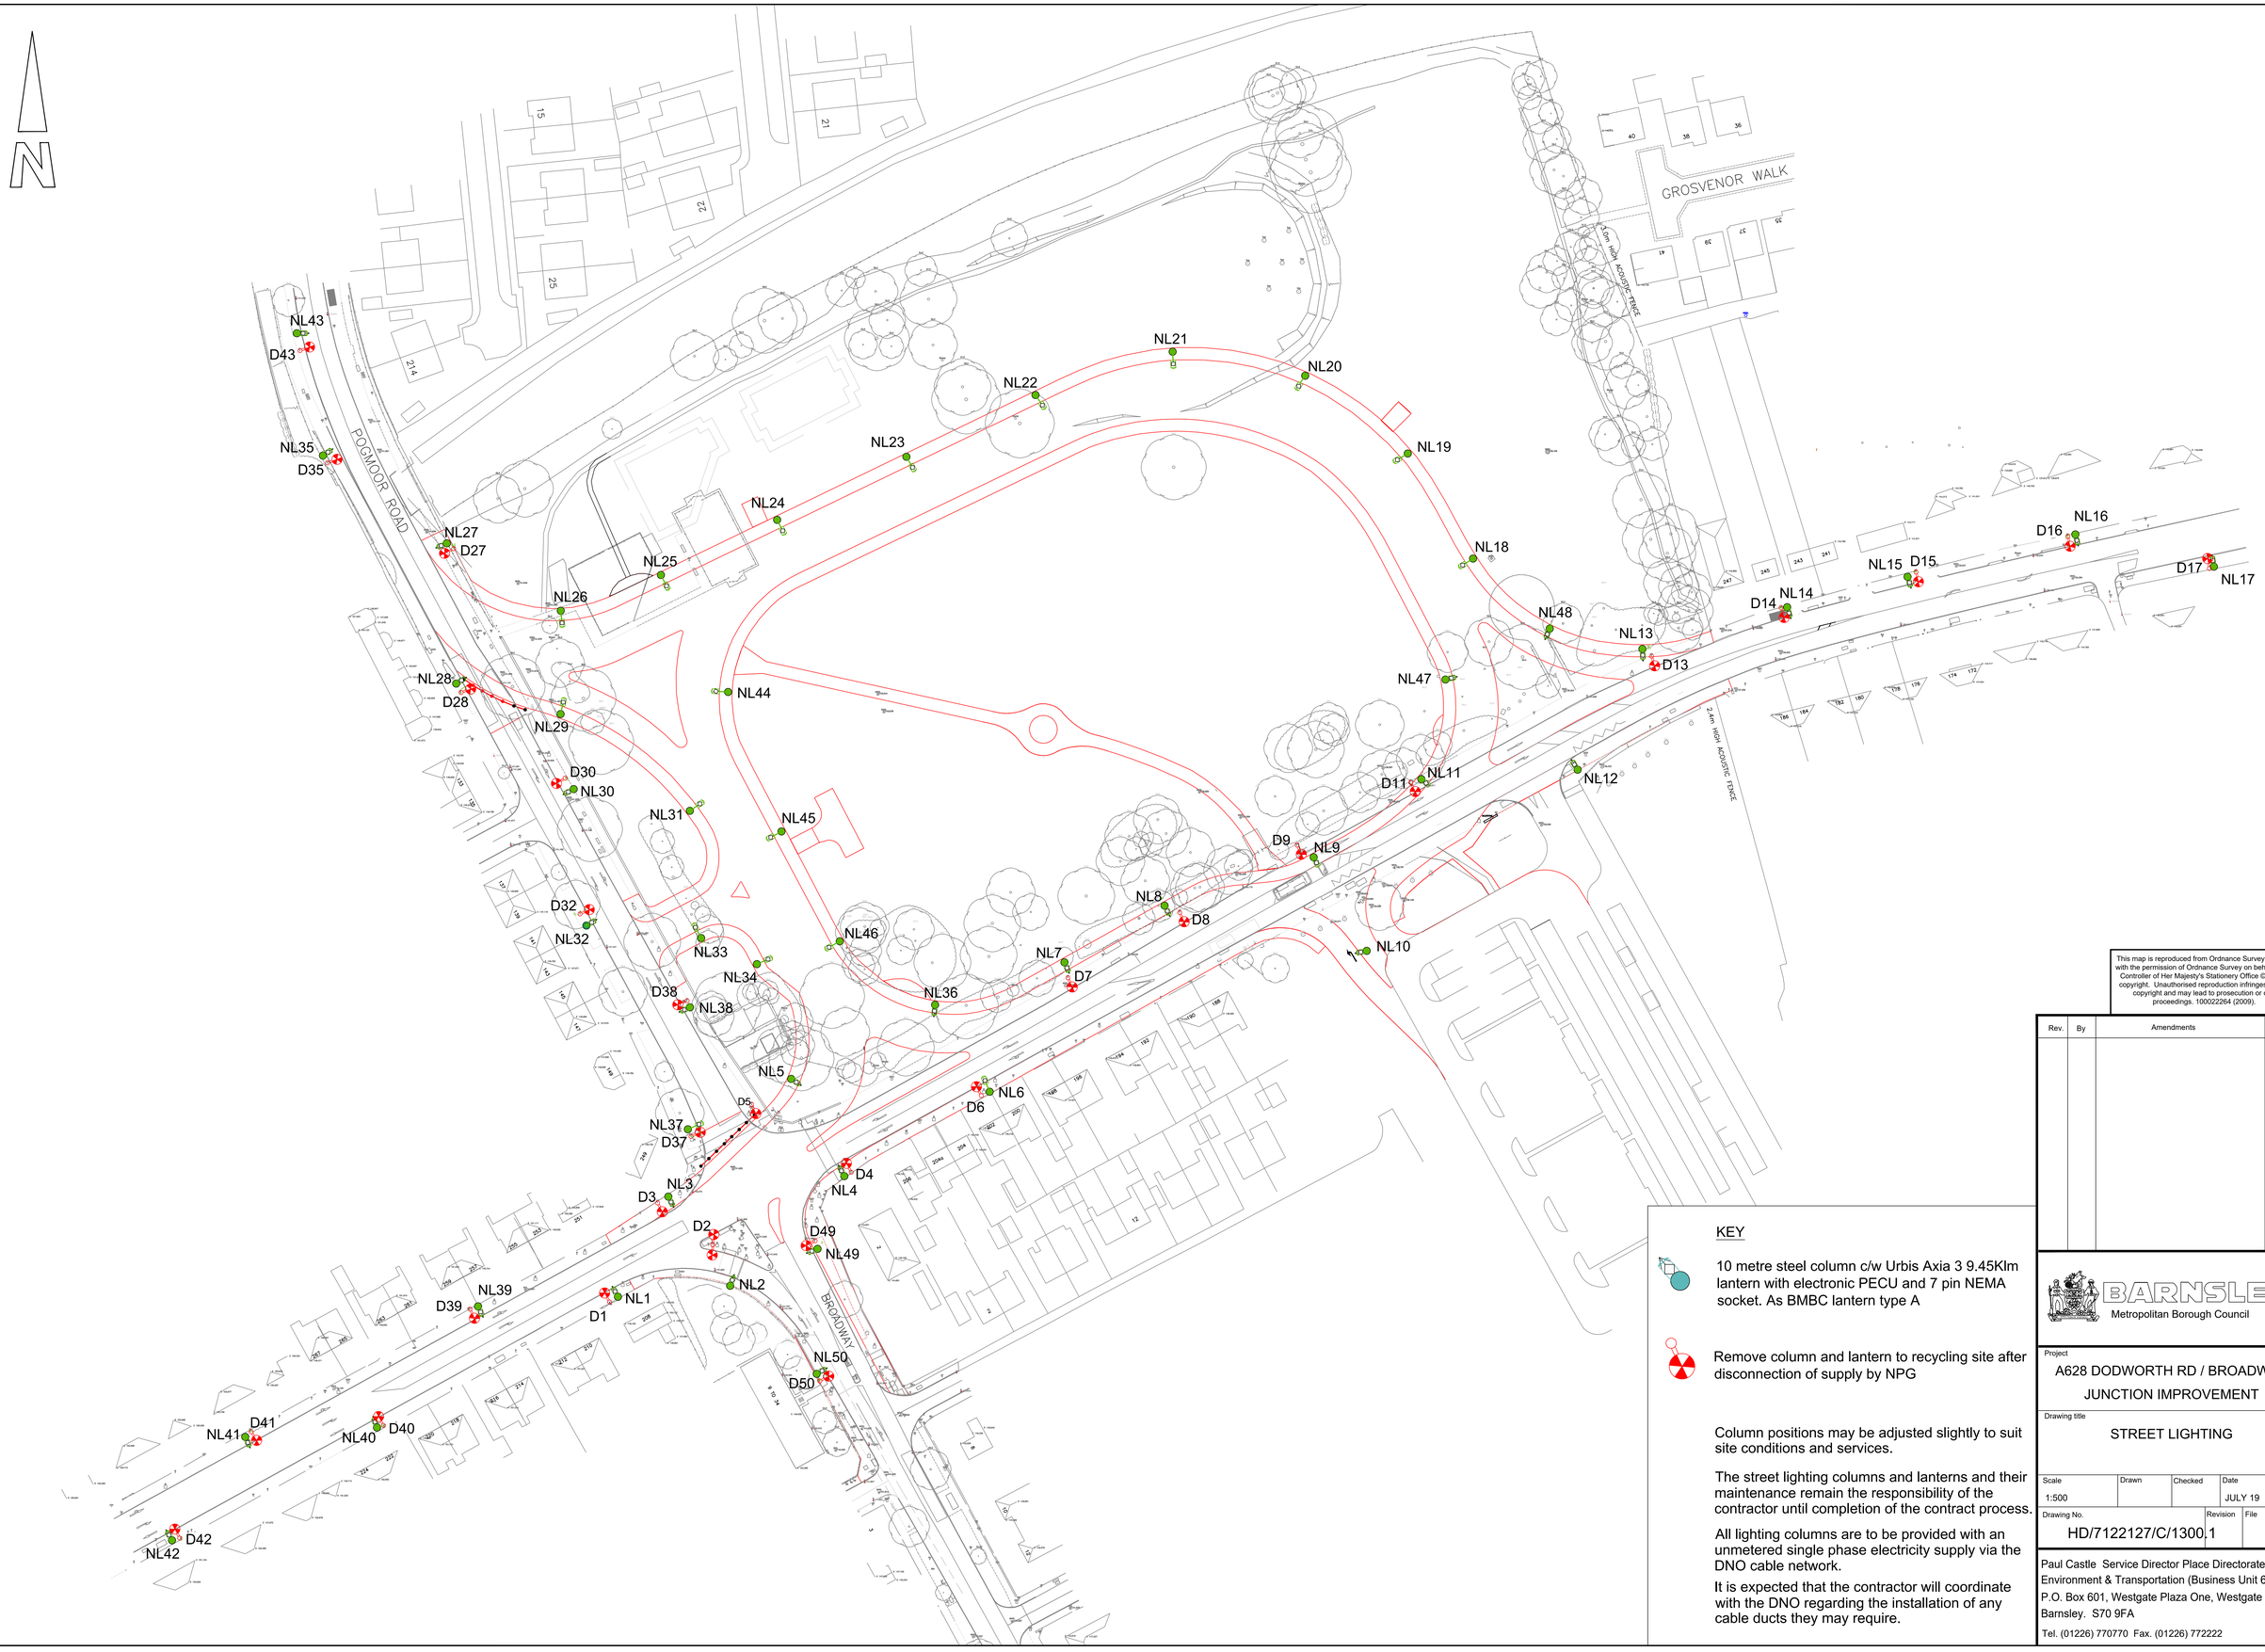


This map is reproduced from Ordnance Survey material with the permission of Ordnance Survey on behalf of the Controller of Her Majesty's Stationery Office © Crown copyright. Unauthorised reproduction infringes Crown copyright and may lead to prosecution or civil proceedings. 100022264 (2009).

Rev.	By	Amendments	Date

KEY

10 metre steel column c/w Urbis Axia 3 9.45Klm lantern with electronic PECU and 7 pin NEMA socket. As BMBC lantern type A

Remove column and lantern to recycling site after disconnection of supply by NPG

Column positions may be adjusted slightly to suit site conditions and services.

The street lighting columns and lanterns and their maintenance remain the responsibility of the contractor until completion of the contract process.

All lighting columns are to be provided with an unmetered single phase electricity supply via the DNO cable network.

It is expected that the contractor will coordinate with the DNO regarding the installation of any cable ducts they may require.

BARNSLEY
Metropolitan Borough Council

Project
A628 DODWORTH RD / BROADWAY
JUNCTION IMPROVEMENT

Drawing title
STREET LIGHTING

Scale	Drawn	Checked	Date
1:500			JULY 19

Drawing No.	Revision	File
HD/7122127/C/1300	1	

Paul Castle Service Director Place Directorate
Environment & Transportation (Business Unit 6)
P.O. Box 601, Westgate Plaza One, Westgate
Barnsley. S70 9FA
Tel. (01226) 770770 Fax. (01226) 772222