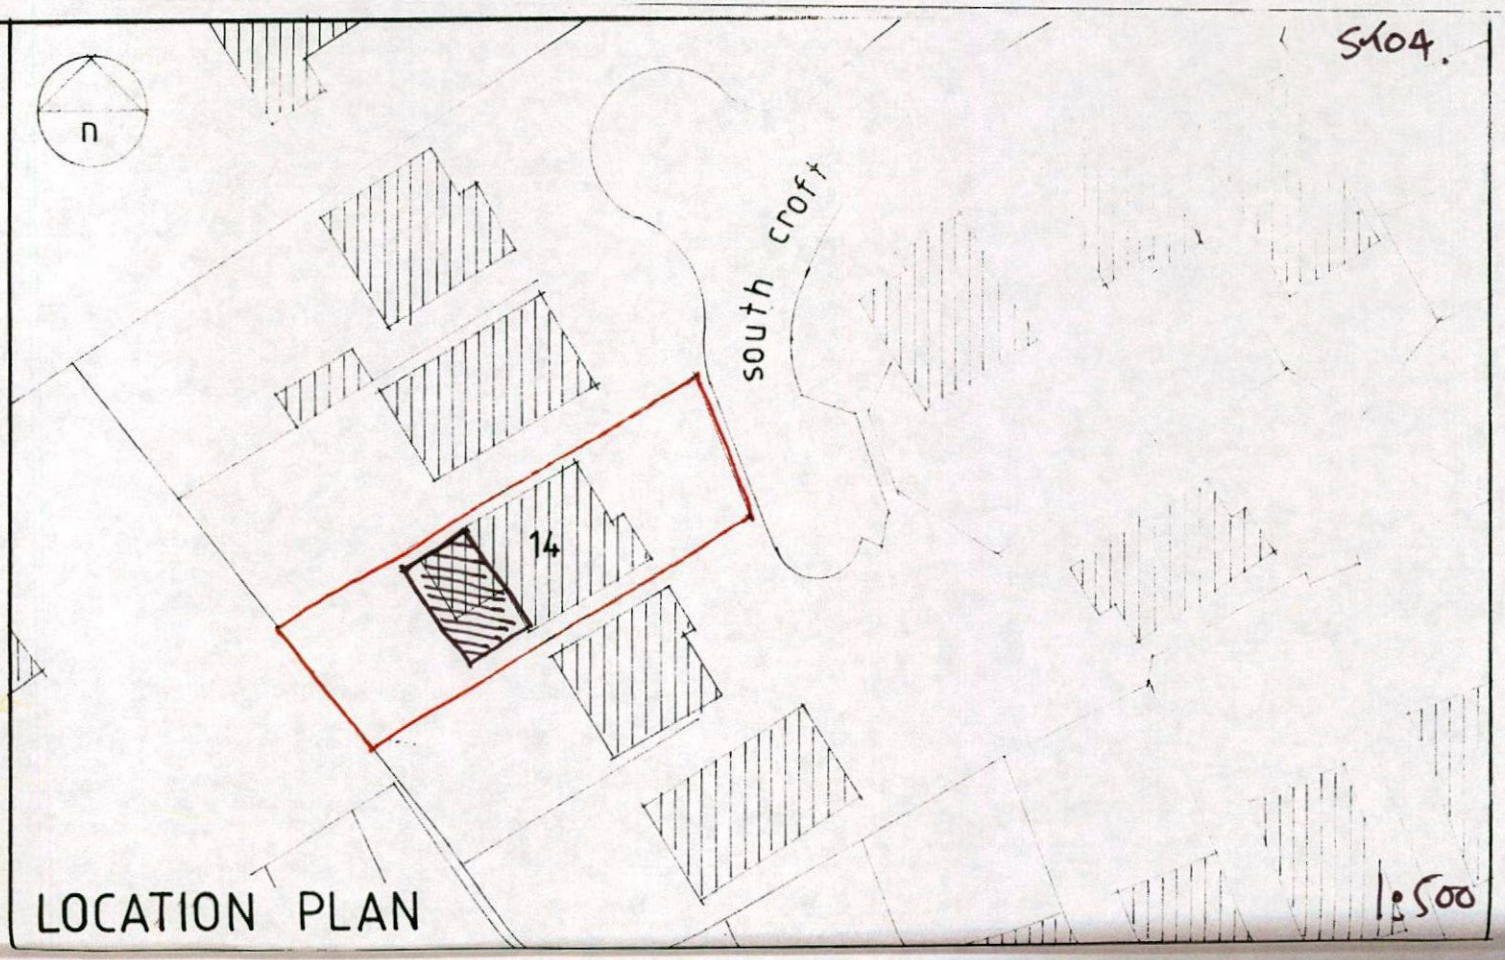

S104.
n
south croft
14
LOCATION PLAN
1:500