



NO CENTRAL MULLION DUE TO  
ESCAPE APERTURE REQUIREMENT

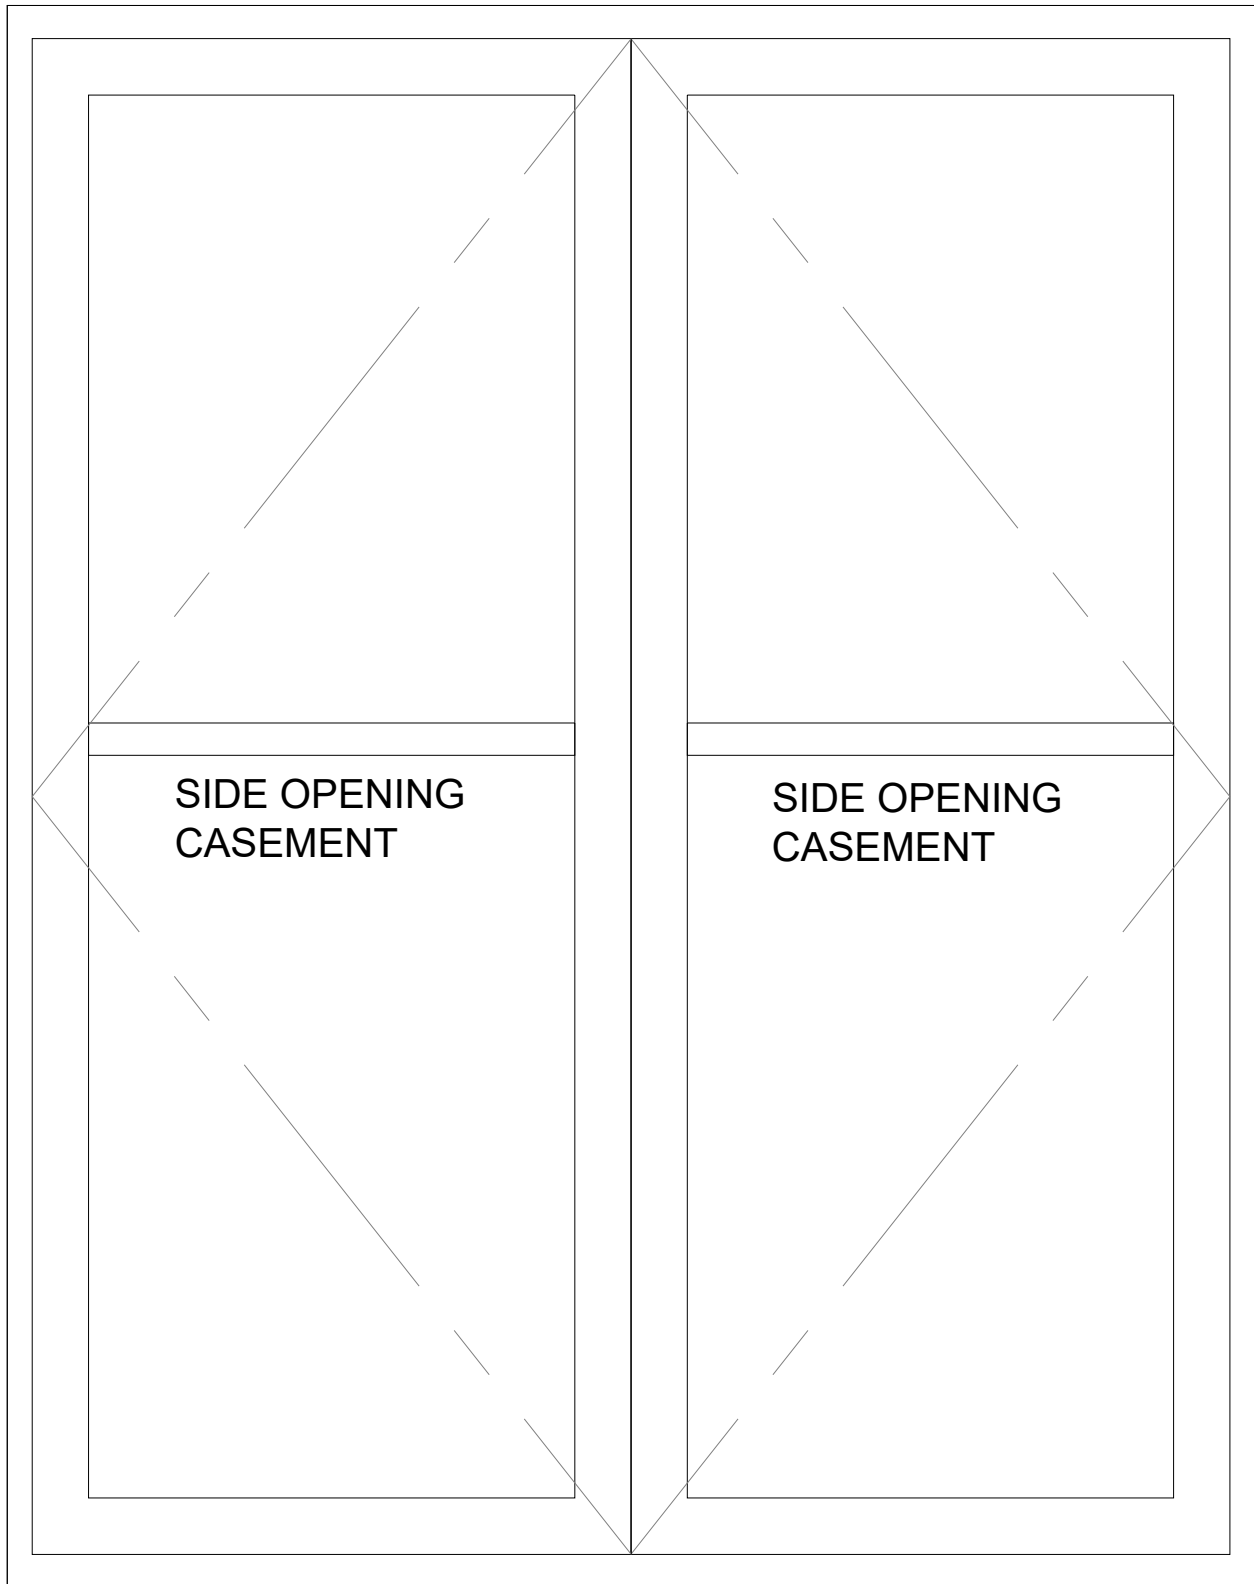

typical means of escape window

NOTE PLANNING STIPULATION FOR  
ALL DOORS AND WINDOWS TO BE SET  
75MM INTO REVEAL

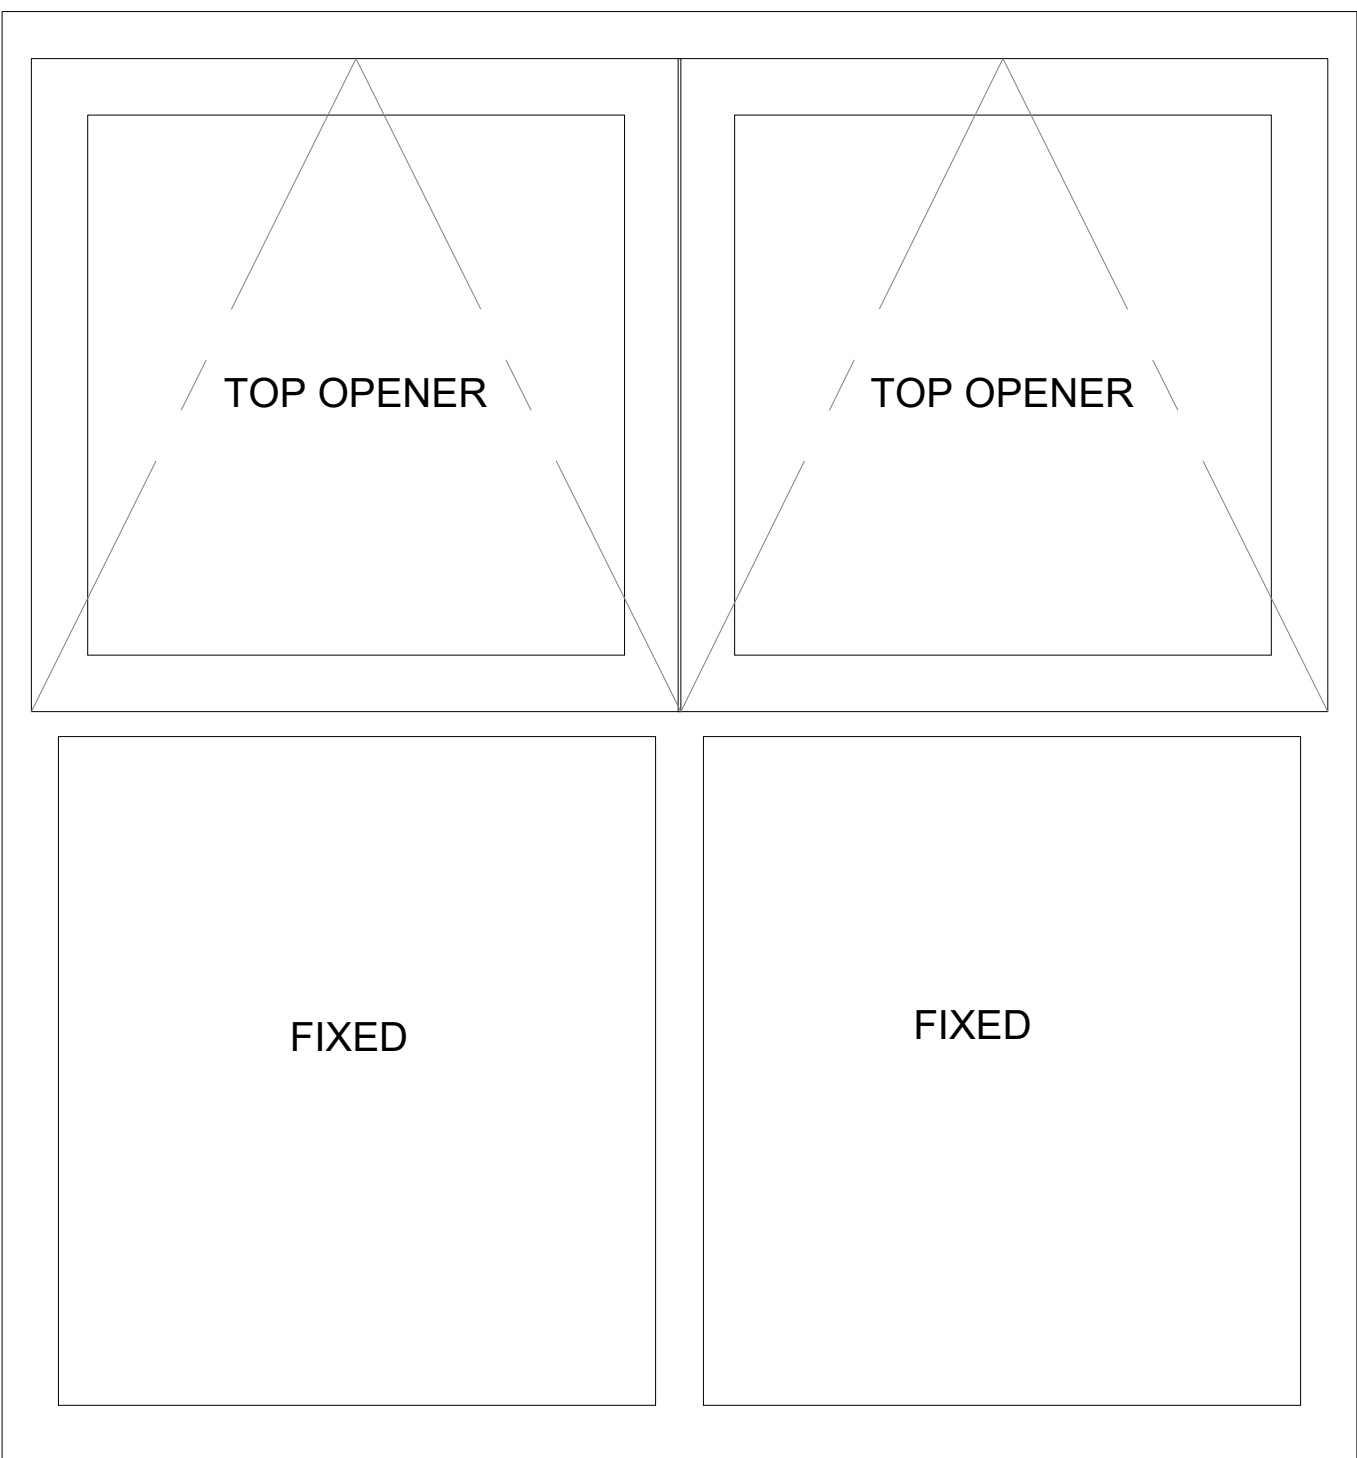


Opening Frame section size 57 x 57mm  
with pencil rounded arrises  
draught striping internally

Frame section size 95 x 69 with pencil rounded  
arrises

typical top opening window


NOTE PLANNING STIPULATION FOR  
ALL DOORS AND WINDOWS TO BE SET  
75MM INTO REVEAL

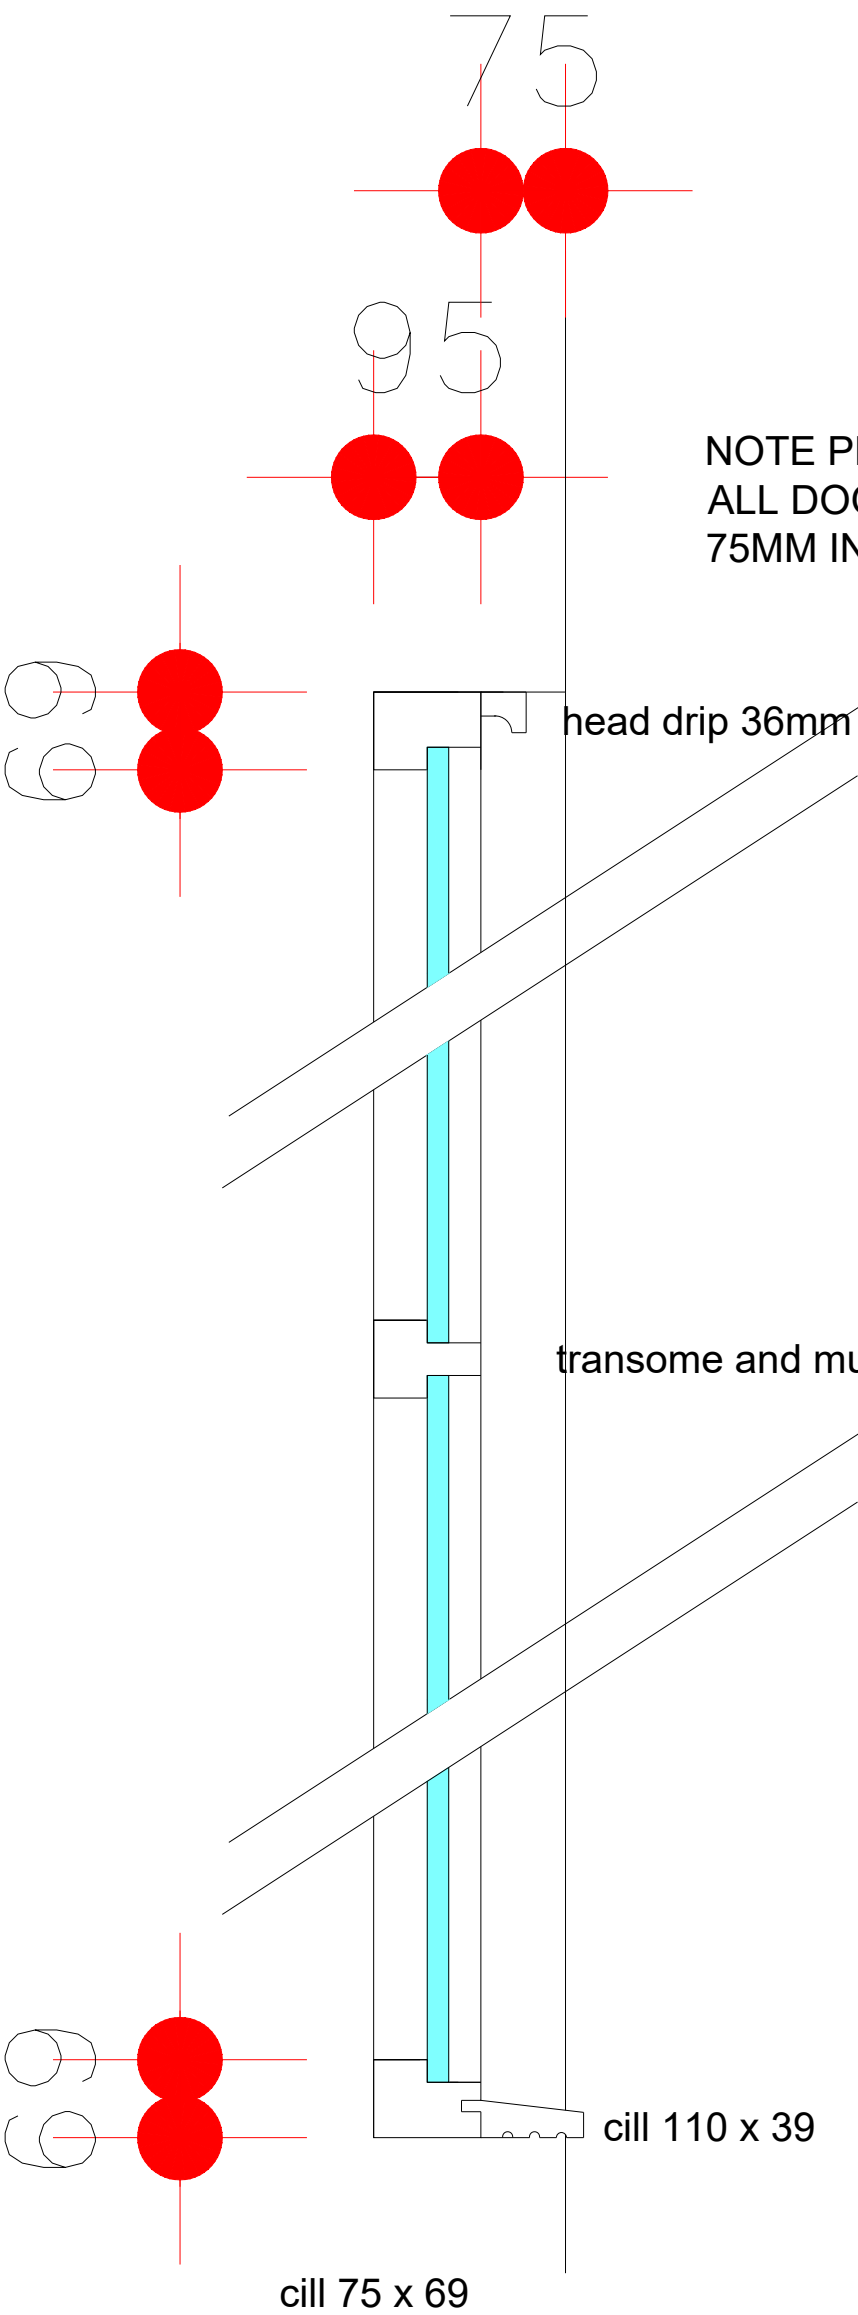

NOTE PLANNING STIPULATION FOR  
ALL DOORS AND WINDOWS TO BE SET  
75MM INTO REVEAL

section-fixed window

double glazed hermetically sealed units

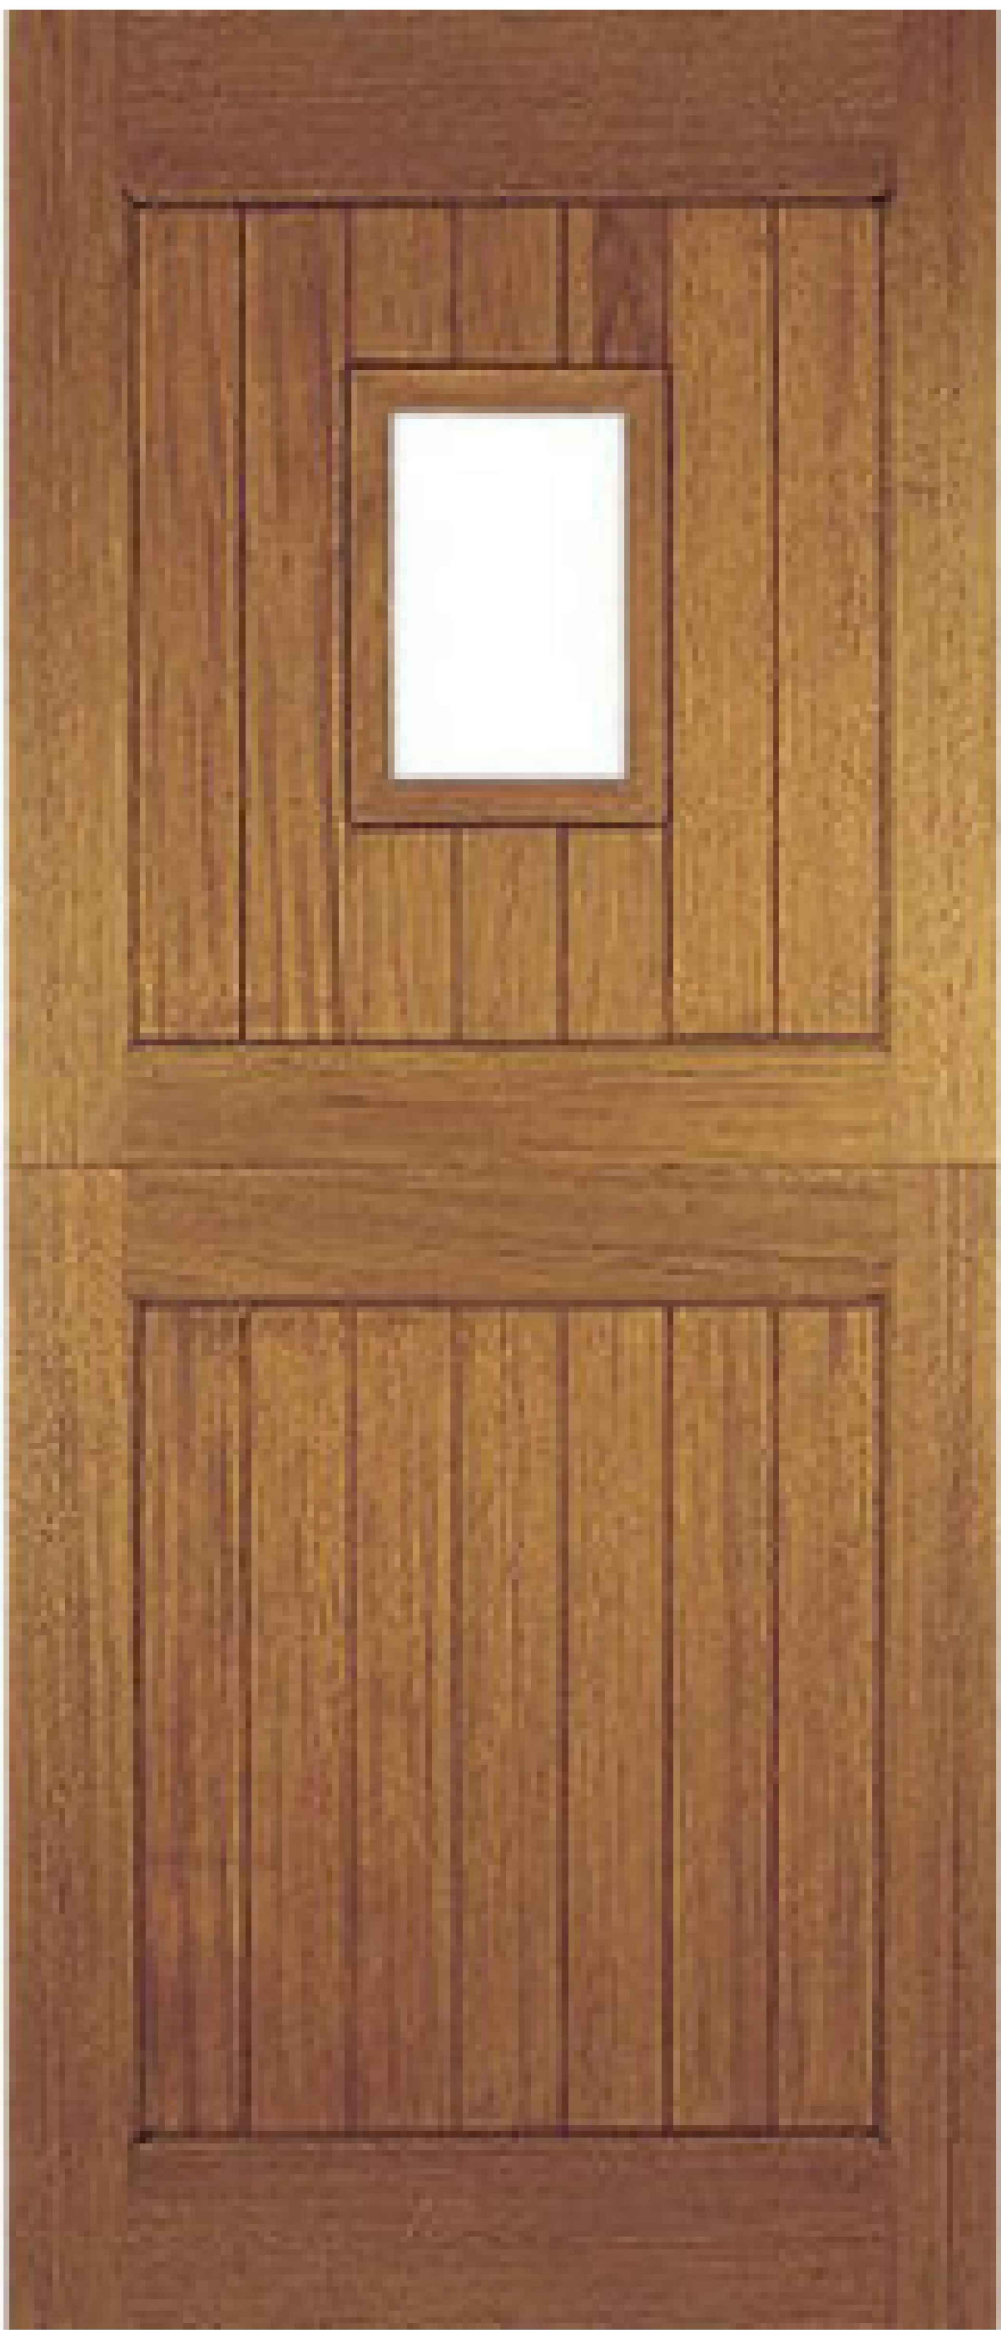

STABLE DOOR DESIGN  
WITH STIPPOLYTE GLAZED  
APERTURE

joinery section sizes as follows  
door and window heads and jambs ex 90 x 57  
softwood  
Door cill exitex storm cill 150 x 44  
Opening casment ex 57 x 57 softwood

Any glazing within critical locations (AD K4  
Diagram 5.1) must be safety glazing in  
accordance with BS 6206:1981 and BS EN  
12600.  
All windows and doors to be preservative treated  
timber clear stained

new door in timber

NOTE PLANNING STIPULATION FOR  
ALL DOORS AND WINDOWS TO BE SET  
75MM INTO REVEAL

J MURRAY  
4 BROOKSIDE CLOSE, HACKENTHORPE  
SHEFFIELD S12 4LE 0114 247 0602

TITLE  
installation of velux windows  
two storey rear extension, garage  
new boundary wall and gate  
Bank House Farm, Barnsley Road  
Silkstone S75 4FZ  
CLIENT Mr C Carr

window drawing

DATE 21/3/2022 SCALE 1:50@A1

DRAWING No.  
c/21/P4

REVISION | | | | | | |