
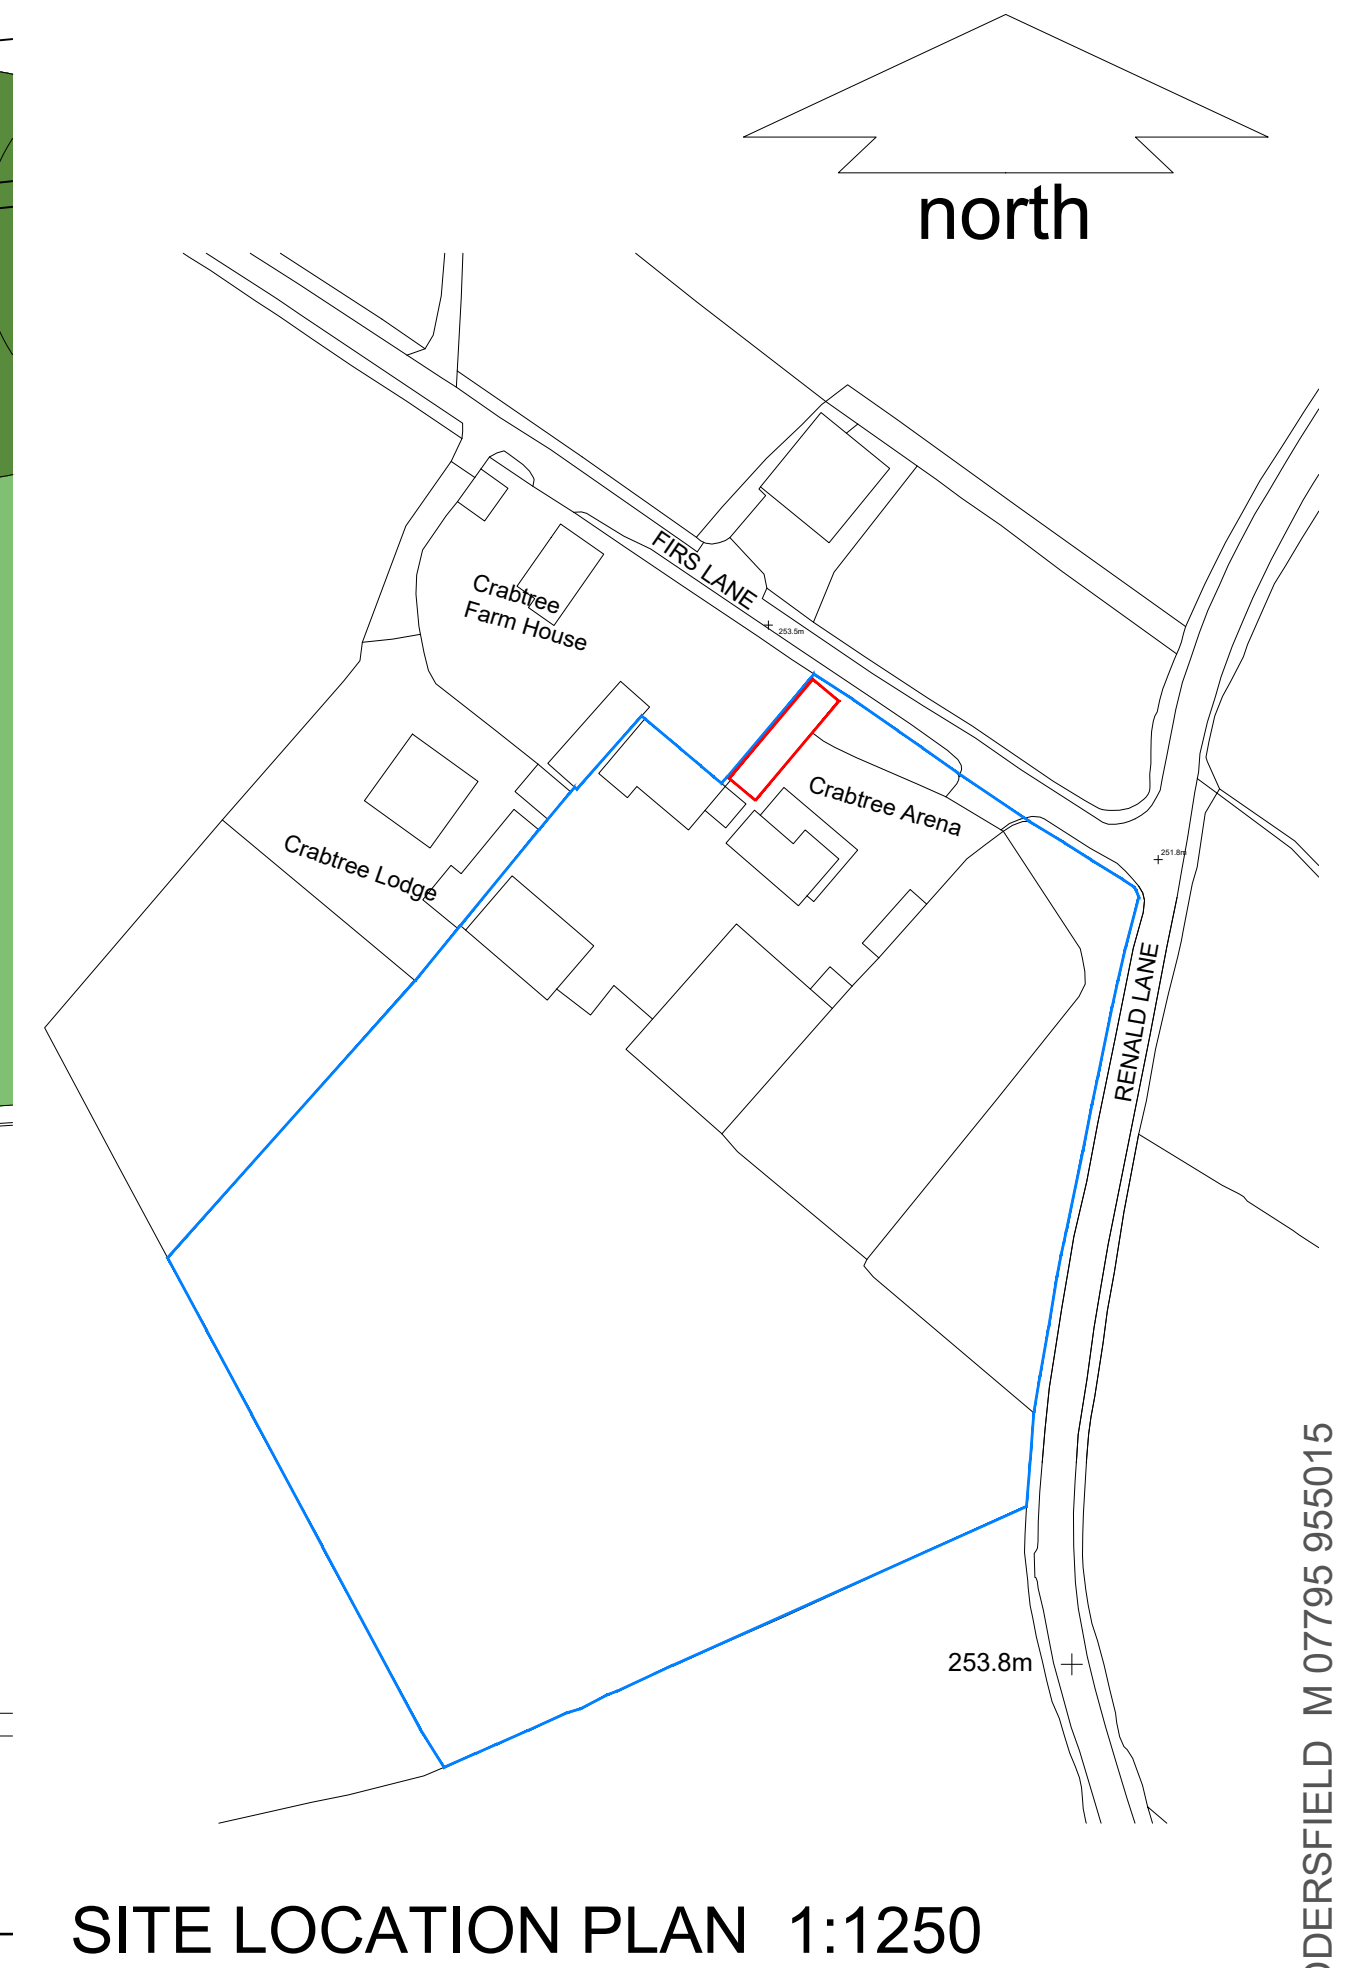
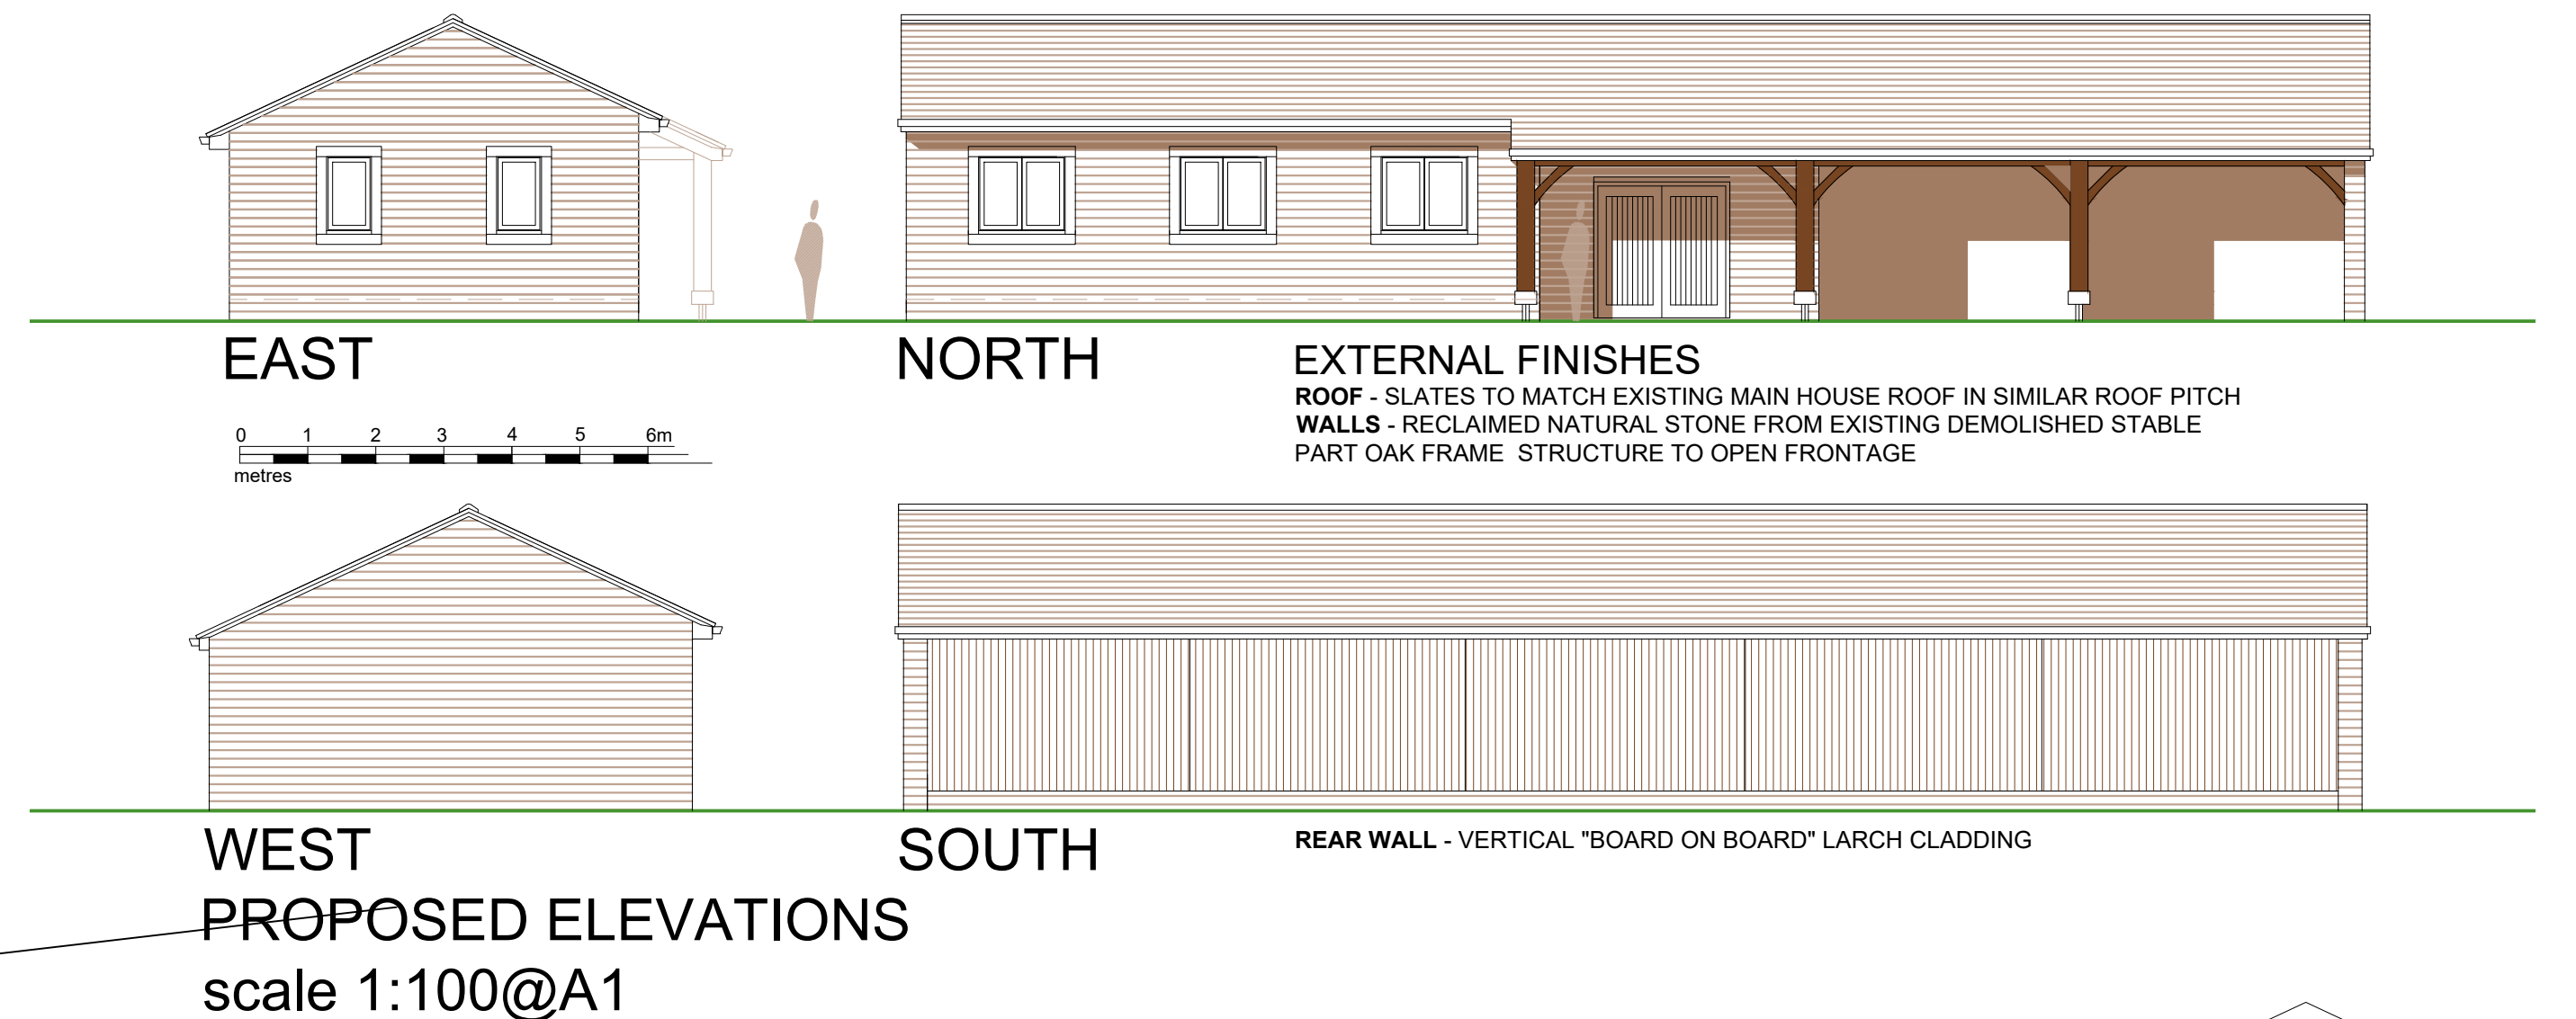


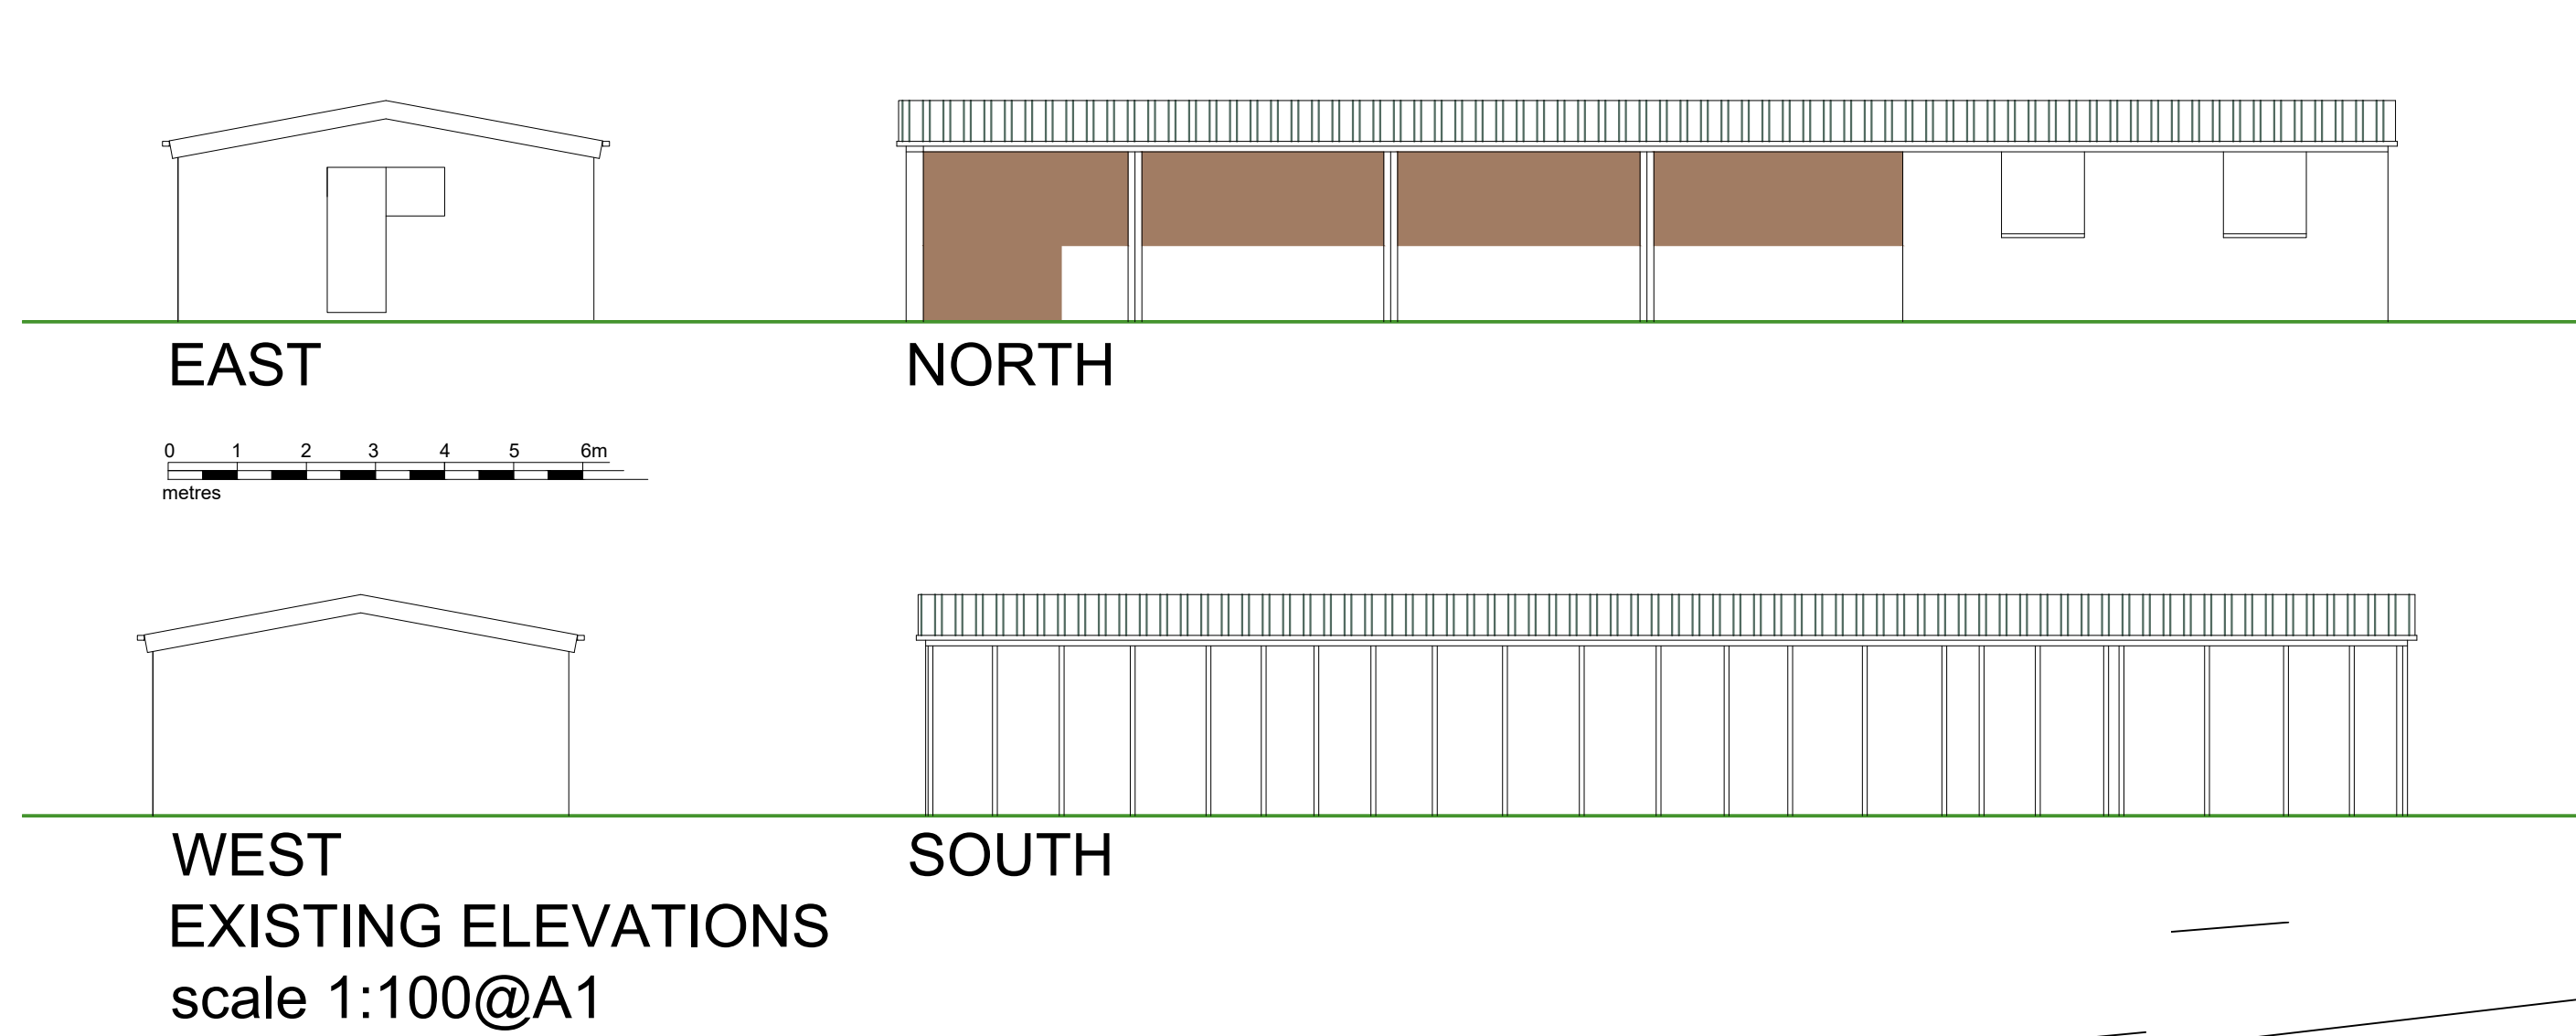

EXISTING PLAN STABLE BUILDING
scale 1:100 @A1

PROPOSED REPLACEMENT OF EXISTING STABLE BUILDING
CRABTREE ARENA FIRS LANE HOYLANDSWAINE S36 7JG

PROPOSED PLAN REPLACEMENT BUILDING
scale 1:100@A1

PLANNING APPLICATION

Proposals March 2026

A1

Dwg.no 01