




EXISTING SECTION A - A

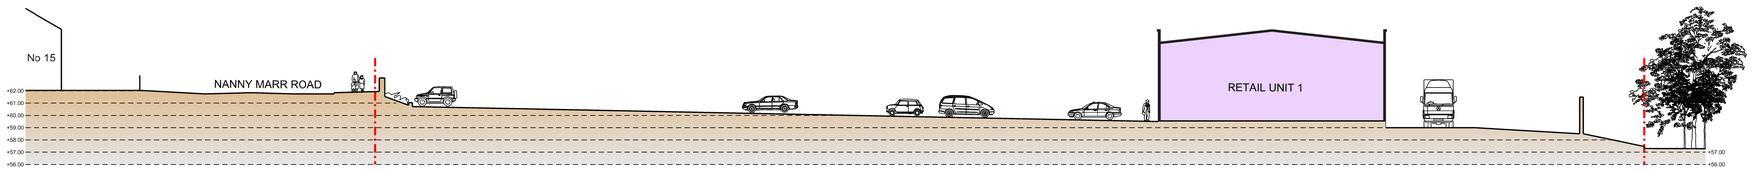


PROPOSED SECTION A - A

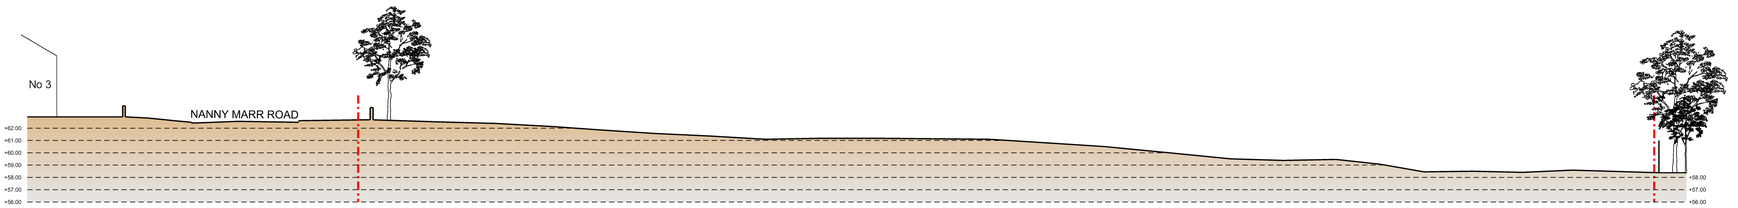


EXISTING SECTION B - B

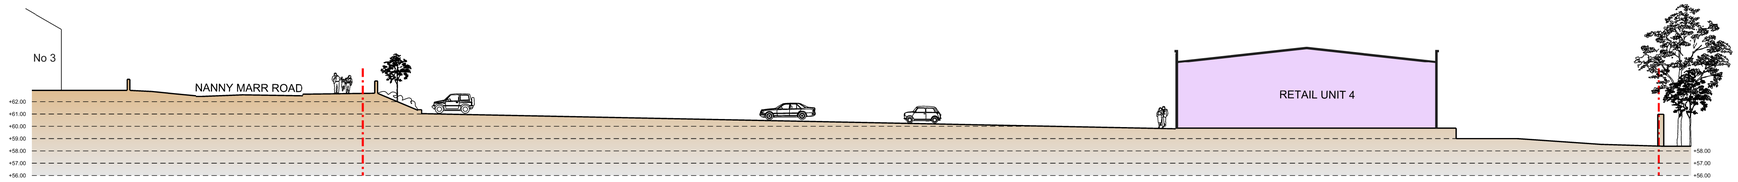


PROPOSED SECTION B - B

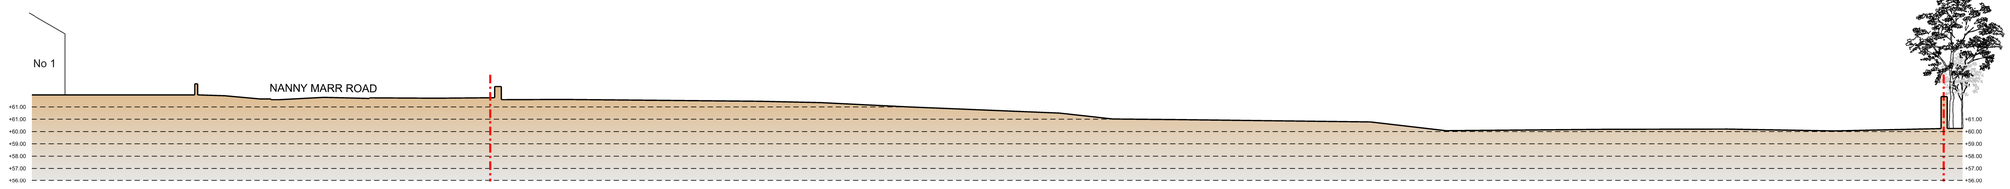

EXISTING SECTION C - C

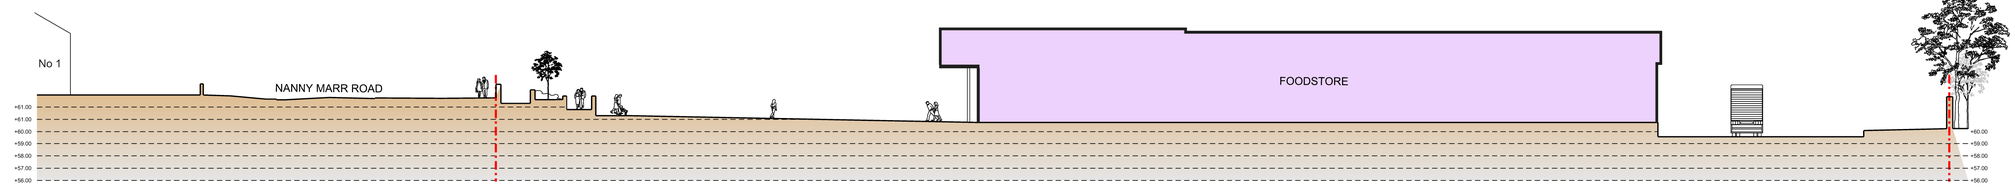

PROPOSED SECTION C - C

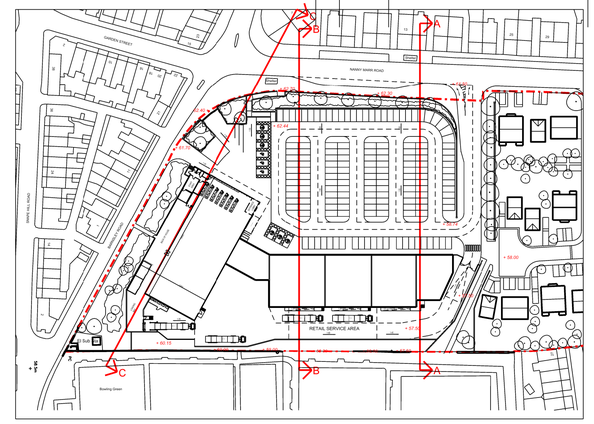

LOCATION PLAN (1:1250)

Architects are to be notified of any discrepancies.
Contractors must check all dimensions on site.
This drawing is subject to copyright laws and is for use on this project only.
This drawing is to be used solely for the information as titled only.
For other information refer to the latest revision of any cross referenced drawings.
To be read in conjunction with relevant design standards/protocols

Rev	Date	Description	Drn	Ckd
#	23.07.14	First issue	RKS	CG

Amendments

Status: PLANNING

Client: PEVERIL SECURITIES LTD

Project name: FOULSTONE SCHOOL SITE

Project address: NANNY MARR ROAD, DARFIELD, BARNSLEY

Drawing Title: INDICATIVE OUTLINE SITE SECTIONS

Job No:	Drg No:	Revision:
5364	P05	#
Date:	**Scale:**	**Sheet size:**
July '14	1:250	A1

SMITH SMALLEY ARCHITECTS
Craven Lodge
37 Victoria Avenue
Harrogate
North Yorkshire
HG1 5PX
Tel: +44(0) 1423 531 100
Fax: +44(0) 1423 531 449
Web: www.smithsmalley.co.uk
Email: admin@smithsmalley.co.uk

RIBA Chartered Practice · INVESTOR IN PEOPLE · constructionline · ISO 9001 APPROVED