


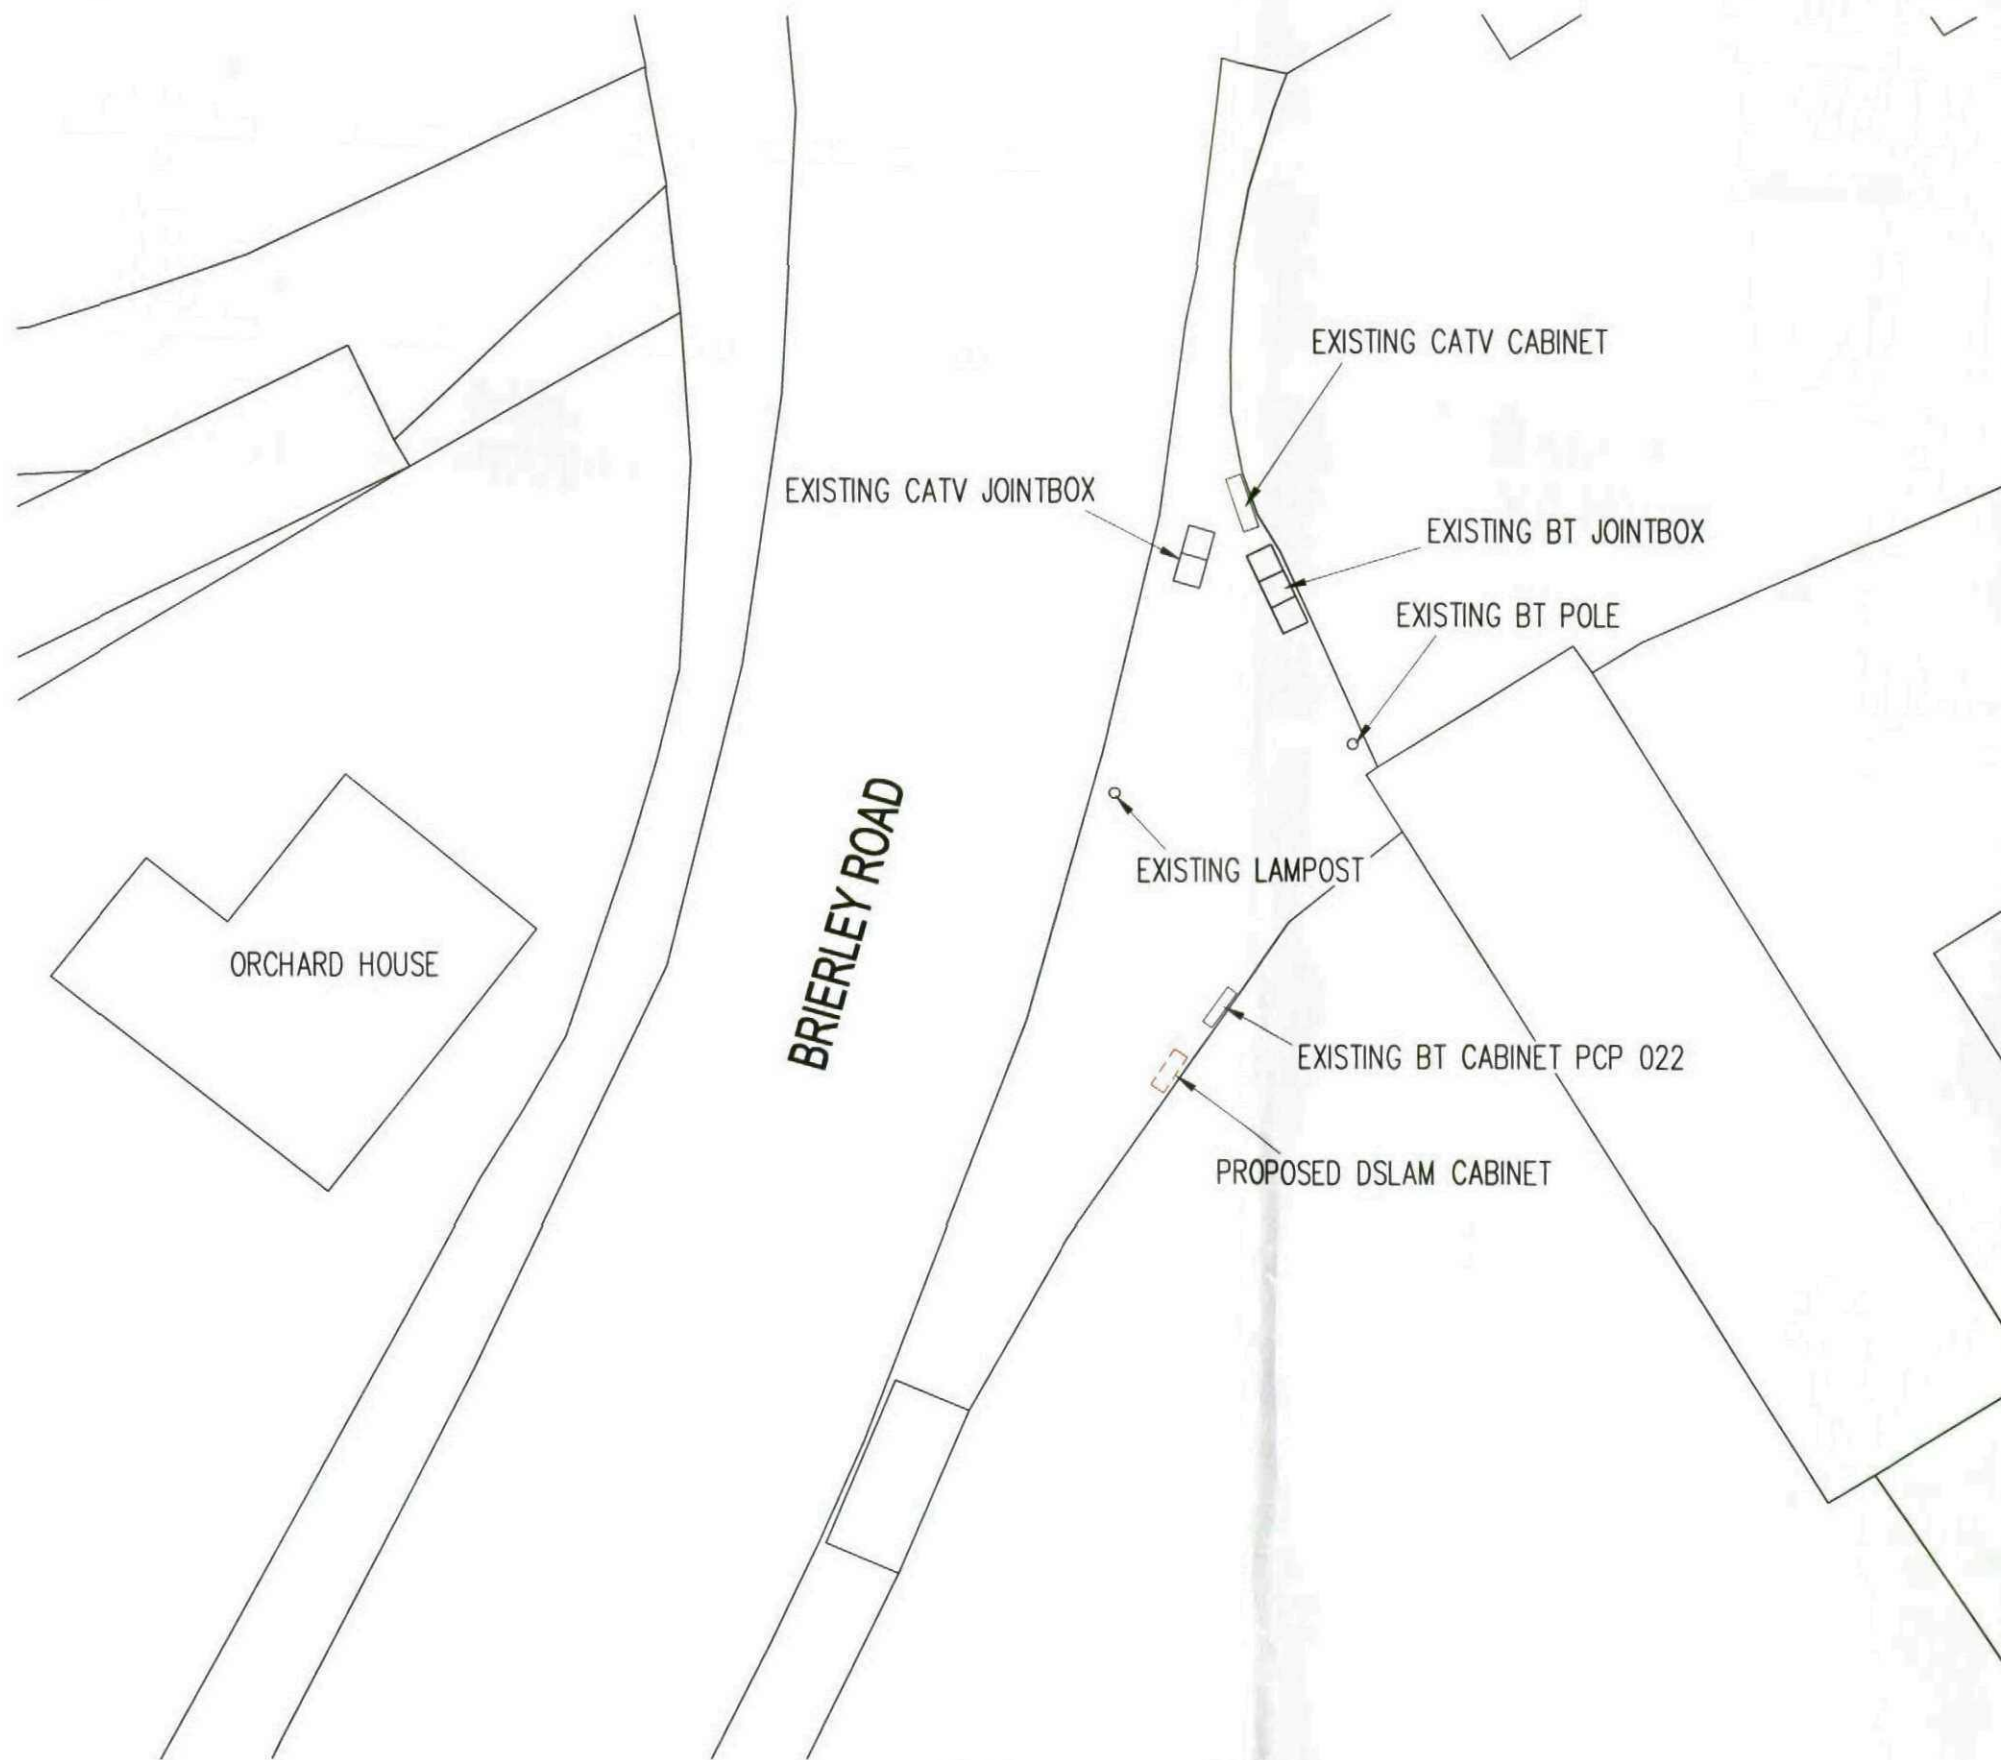

100mm
50mm
10mm

A3

PLAN
SCALE 1:200

NGR E 441174
NGR N 410843

REPRODUCED FROM ORDNANCE SURVEY PROMAP DATA © CROWN COPYRIGHT 2011

PROPOSED BT EQUIPMENT

CABINET DETAILS
CABINET REF: DSLAM
DIMENSIONS: 1130x400x1228 HIGH
MATERIAL: STEEL
COLOUR: BS381 223 MIDDLE BRONZE GREEN

No.	Revision	Date	By	ckd
-----	----------	------	----	-----

PURPOSE OF ISSUE

☐ Approval ☒ Planning ☐ Legal ☐ Construction ☐ As-built



WHP Wilkinson Helsby
Evans Business Centre
Monckton Road
Wakefield WF2 7AS


Tel: 01924 888135 Fax: 01924 888163
e-mail: info@wilkinson-helsby.co.uk

Client **BT - CUDWORTH PCP 022**


Contract **BRIERLEY ROAD**
Opp. ORCHARD HOUSE BRIERLEY ROAD
BARNSELY S72 9JQ

Title **PROPOSED TELECOMMUNICATIONS**
FTTC CABINET INSTALLATION
PLAN


Designed	SPH	Checked	SPH	Date	18.06.11
Drawn	JS	Approved	SPH	Scale	AS SHOWN
DRAWING No. CUDW PCP022 01				REVISION	

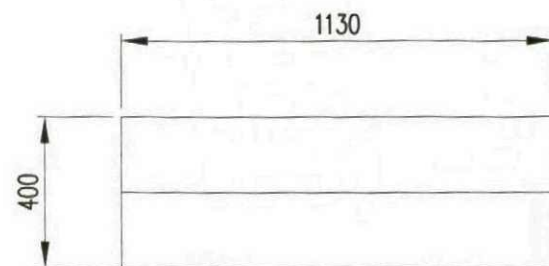


PLAN
SCALE 1:20

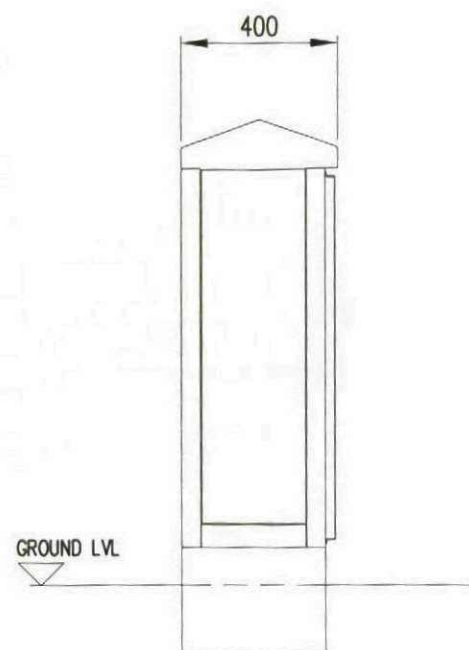


LEFT HAND VIEW
SCALE 1:20

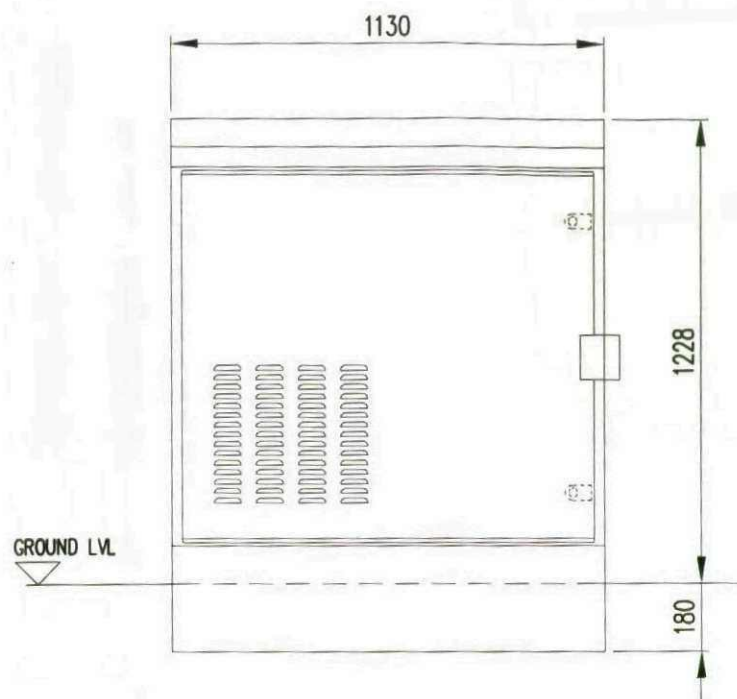

FRONT VIEW
SCALE 1:20

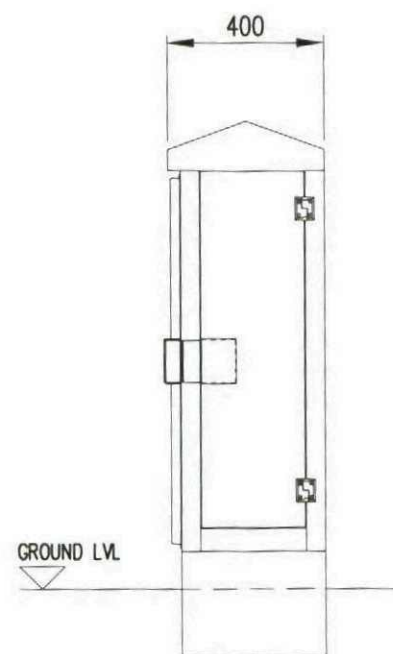

RIGHT HAND VIEW
SCALE 1:20

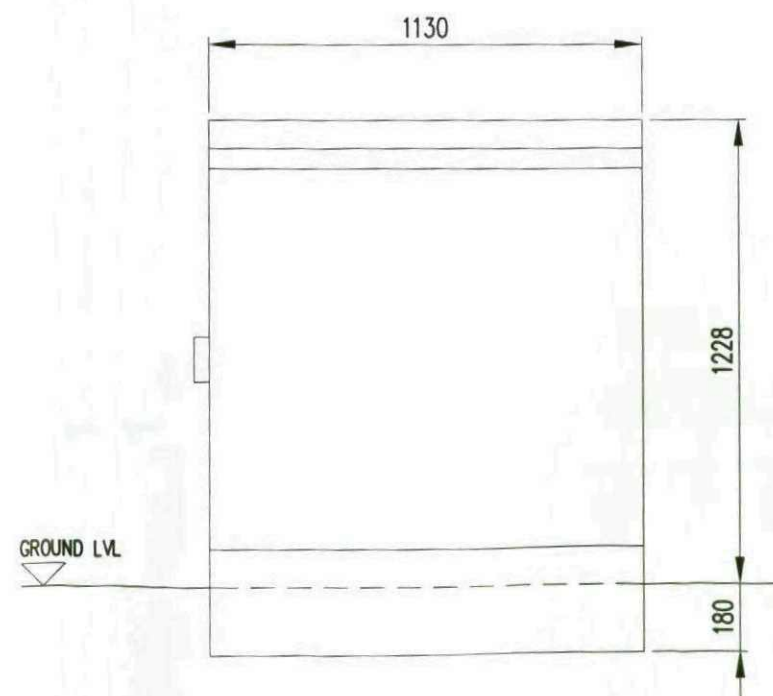

REAR VIEW
SCALE 1:20

100mm
50mm
10mm
A3

No.	Revision	Date	By	ckd
-----	----------	------	----	-----

PURPOSE OF ISSUE

☐ Approval ☒ Planning ☐ Legal ☐ Construction ☐ As-built



WHP Wilkinson Helsby
Evans Business Centre
Monddon Road
Wakefield WF2 7AS
Tel: 01924 888135 Fax: 01924 888163
e-mail: info@wilkinson-helsby.co.uk

Client **BT - CUDWORTH PCP 022**

Contract **BRIERLEY ROAD**
Opp. ORCHARD HOUSE BRIERLEY ROAD
BARNSELY S72 9JQ

Title **PROPOSED TELECOMMUNICATIONS**
FTTC CABINET INSTALLATION
CABINET DETAILS

Designed SPH	Checked SPH	Date 18.06.11
Drawn JS	Approved SPH	Scale AS SHOWN

DRAWING No. **CUDW PCP022 02** REVISION