
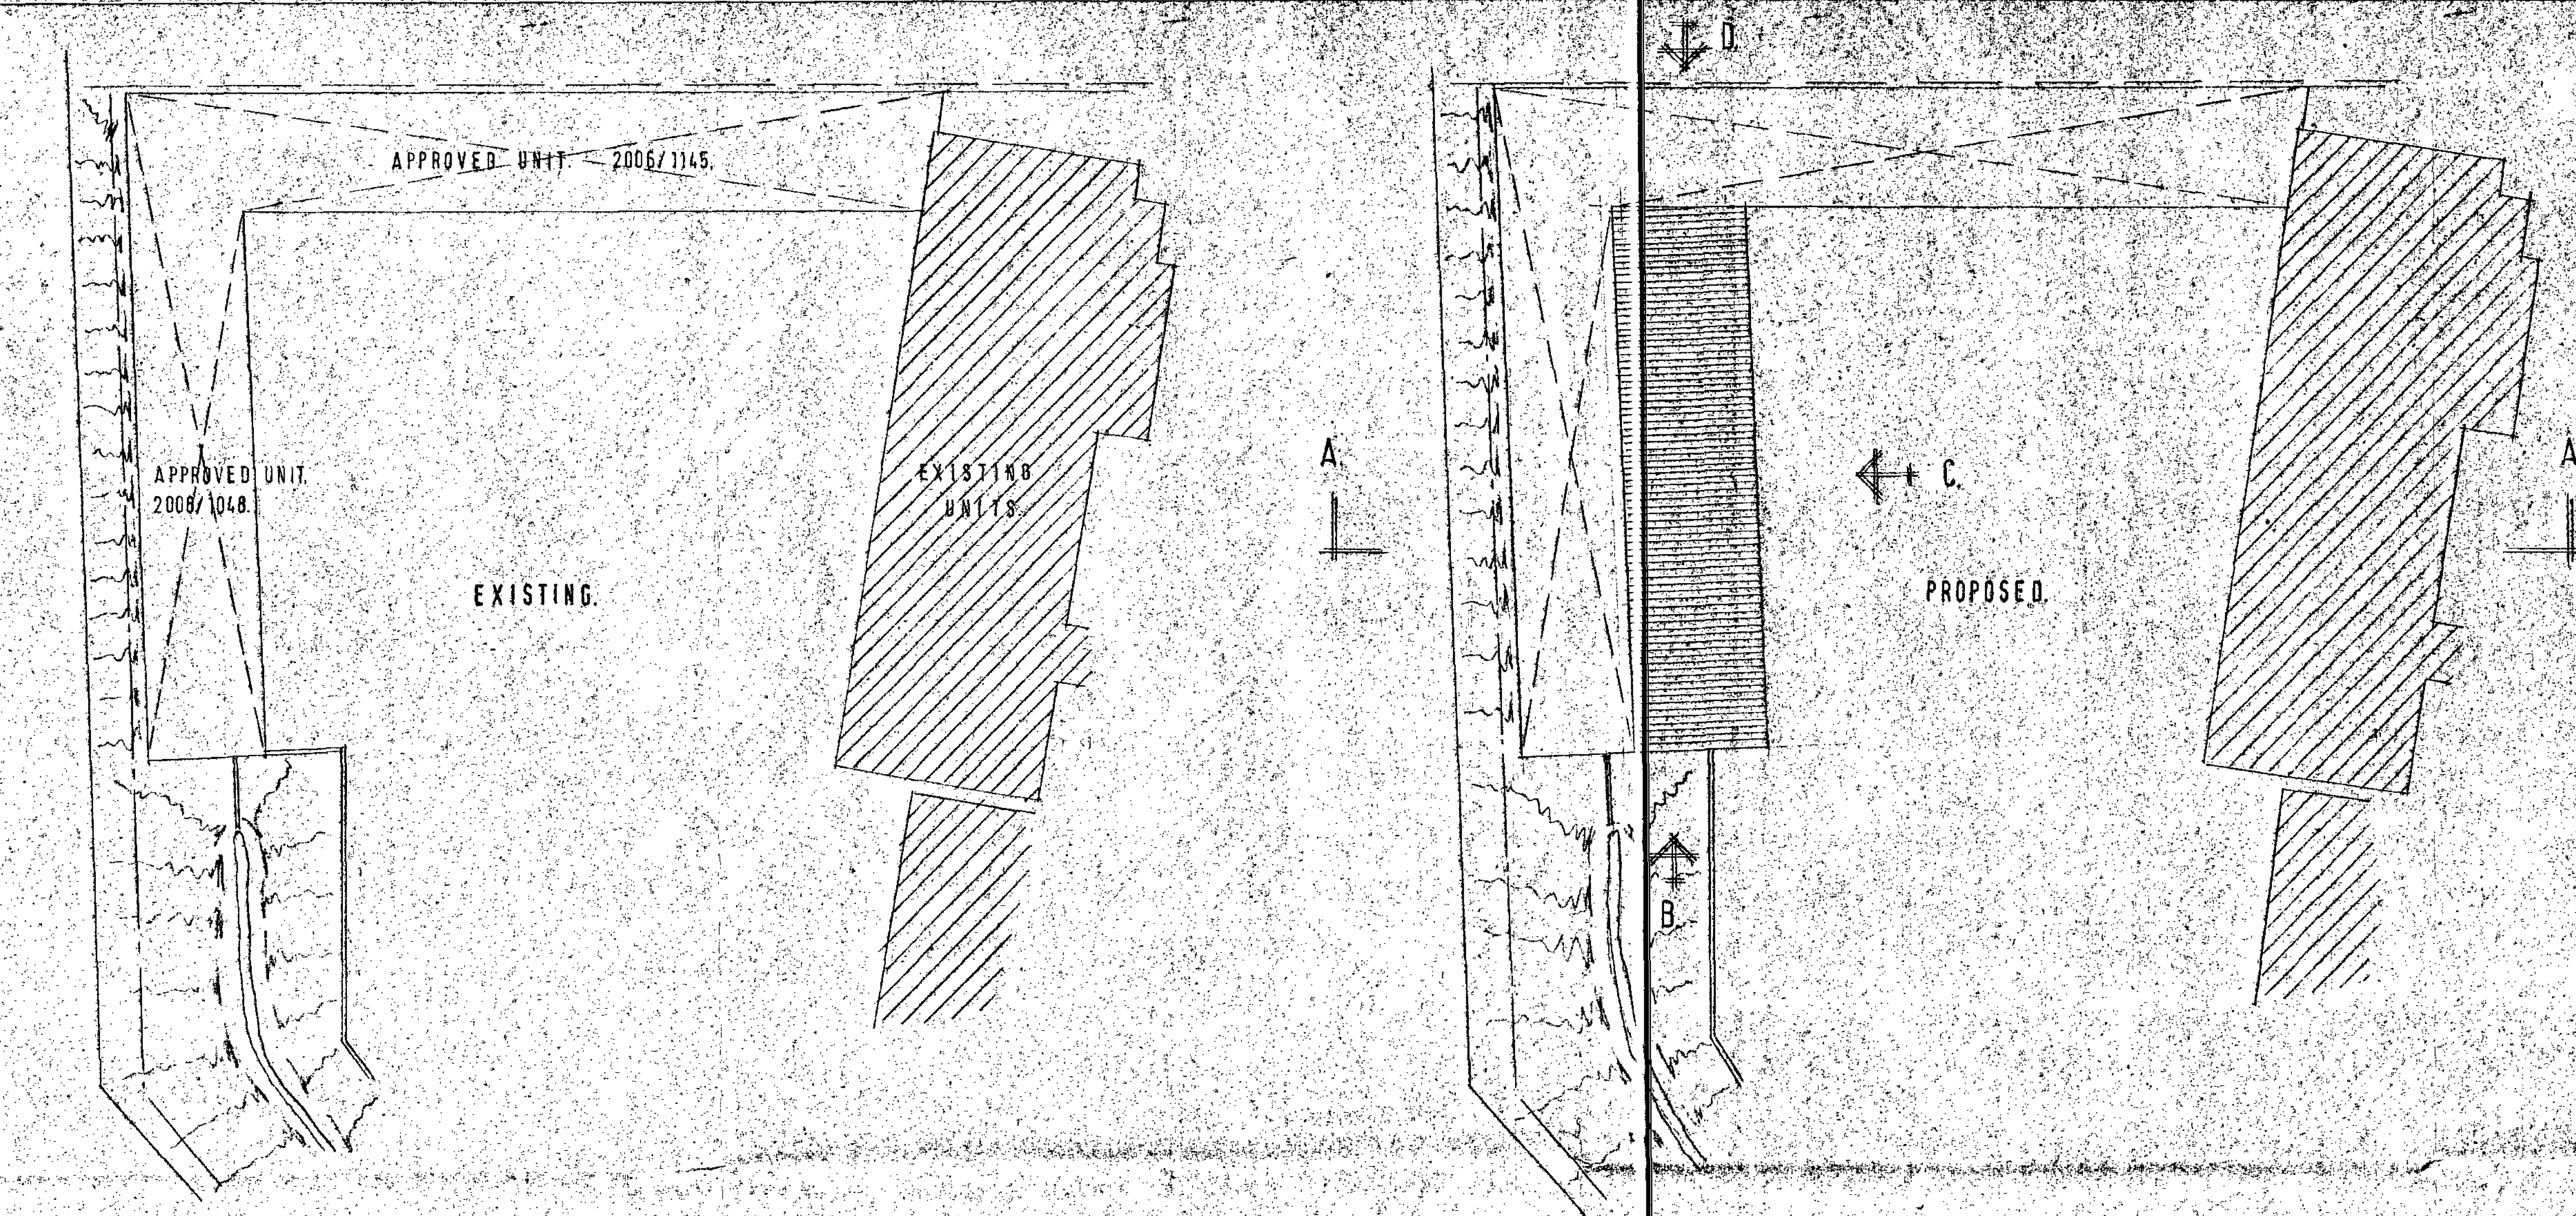


SECTION A-A

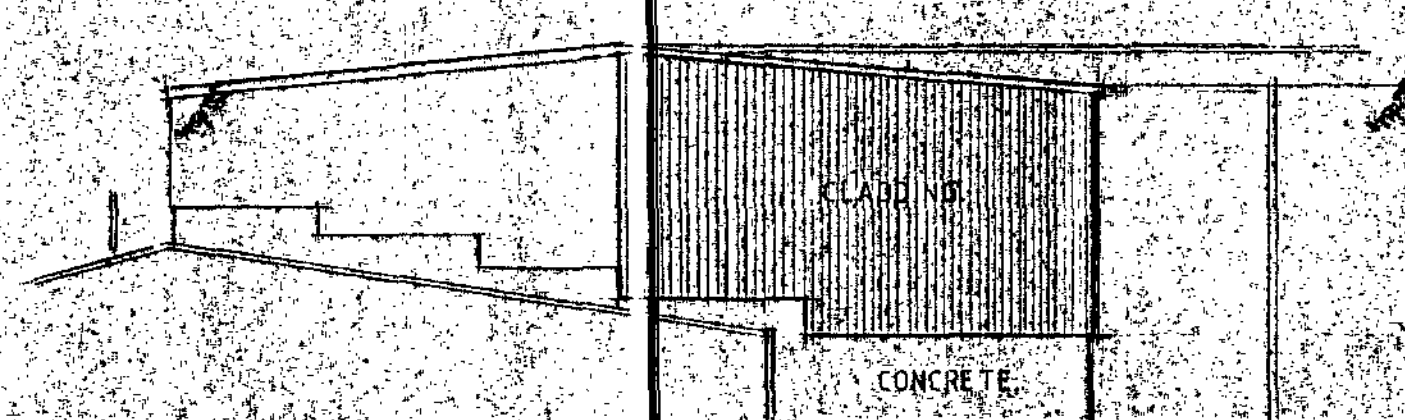

ELEVATION B

NOTES:
The Contractor is to check and verify all building and site dimensions, levels and sewer, river levels at connection points before tendering and work commences.
This drawing must read with and checked against any structural or other specialist drawings provided.
The Contractor is to comply in all respects with the current building regulations, whether specifically stated on these drawings or not. Internal dimensions exclude plaster thickness.
Do not scale off this drawing.

© Copyright

Job Title OPEN FRONT UNIT EXT'N		
Client GLASS RECYCLING U.K. LTD		
Drawing Title LAYOUTS		
Drawn By I.W.	Date OCTOBER 06	Scale 1:250 & 1:500

**IAN WILLIAMS
DESIGN AND BUILD**
FAIRFIELDS, CHURCH ROAD,
ALTOFTS, W. YORKS WF6 2NU
Telephone: 01924 893311

Barnsley Metropolitan
District Council
30 OCT 2008
Compliance with Building Regulations

DRG. No. 19. 01. 10. 08

63-000

5000

APPROVED UNIT. 2008 / 1048.

NOTES:
The contractor is to check and verify all building and site dimensions, levels and sewer invert levels at connection points before tendering and work commences.
This drawing must read with and checked against any structural or other specialist drawings provided.
The contractor is to comply in all respects with the current building regulations whether specifically stated on these drawings or not. Internal dimensions exclude plaster thickness.
Do not scale off this drawing.

© Copyright

Client: GLASS RECYCLING U.K. LTD.

Drawn By	Date	Scale
J. W.	OCTOBER 08	1/2" = 1'-0"

Telephone: 01924 893311

DRG. No. 19 02 10 08

Barnsley Metropolitan
Barnsley Metropolitan

30 OCT 2008

Сборник 1971 г.