
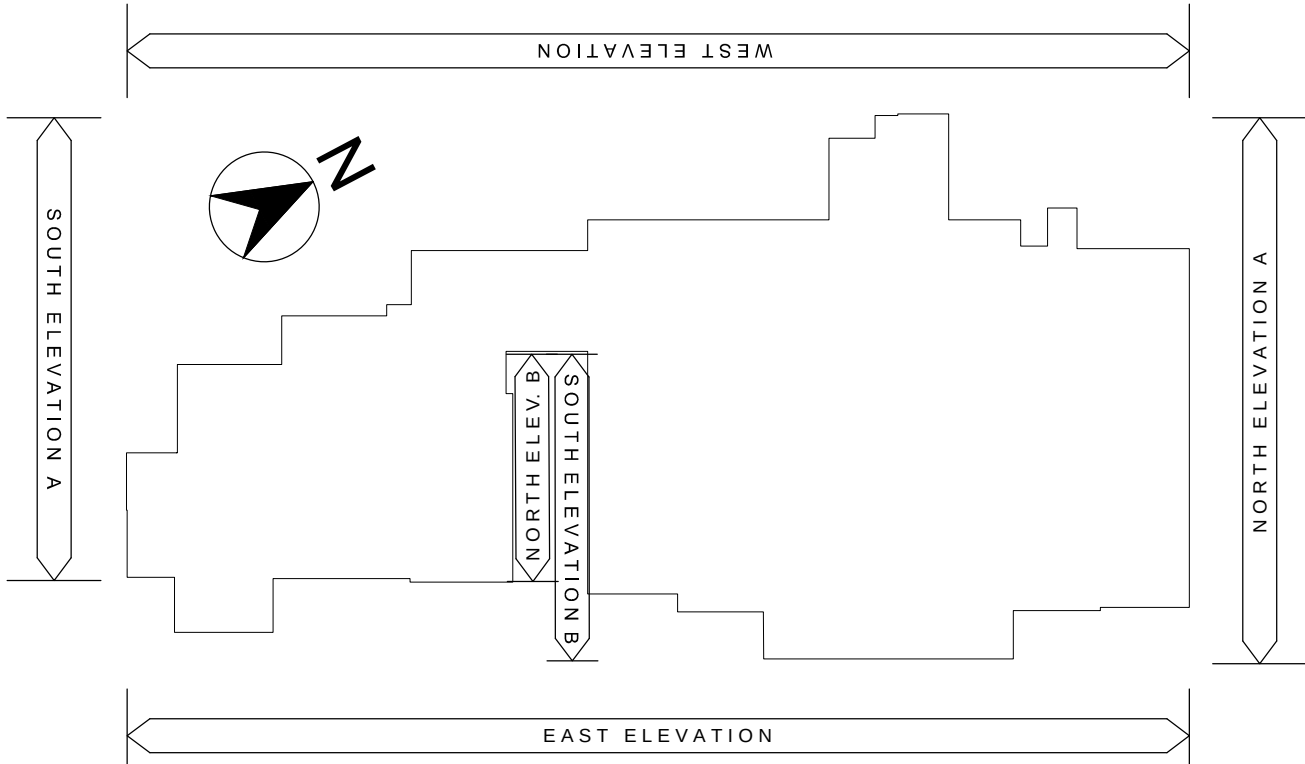


*For the purposes of Planning Consent the following applies to any copy of this drawing made by the Local Authority:
This copy has been made by and with the authority of the person required to make the plan and drawing open to public inspection pursuant to Section 47 of the Copyright, Designs and Patents Act 1988. Unless that Act provides a relevant exception to copyright, the copy must not be copied without the prior permission of the copyright owner. If any copy is made under the authority only the whole drawing including the copyright holder's name and this notice, is to be copied.*

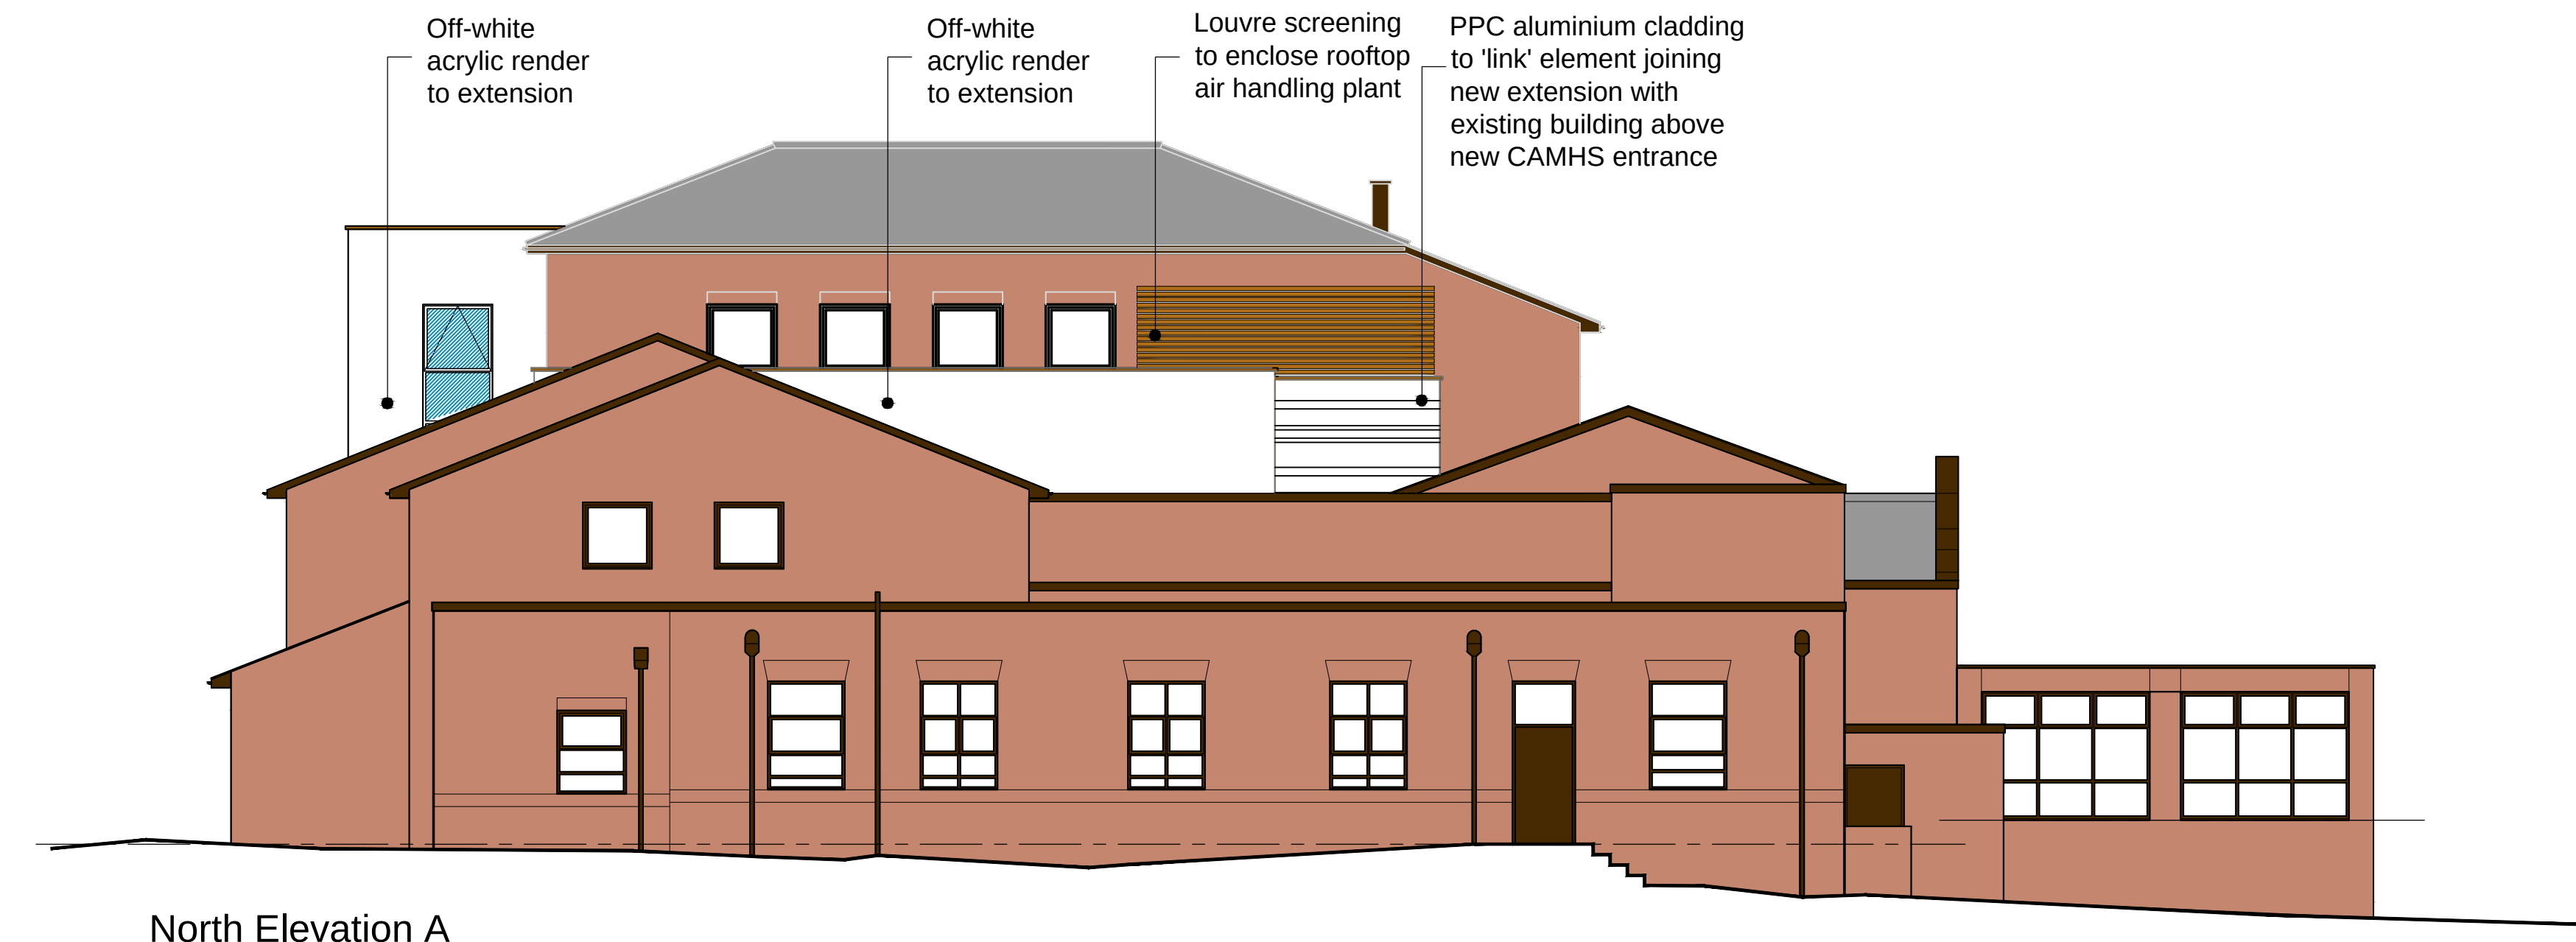

Rev P1: 29.04.15. JH: Revised to reflect new wall finishes

Issue Purpose: PLANNING APPLICATION

P+HS Architects

The Old Station
Station Road
Stokesley T59 7AB
Leeds LS1 2DE
01642 712684

Queens House

34 Wellington Street
Blackstock Mews
London N4 2BT
0113 245 4332

Studio 14

Blackstock Mews
London N4 2BT
0207 288 1232

www.pandhs.co.uk

Client

South West Yorks Partnership NHS Foundation Trust

Issued From

Leeds

Project

Community Hub, New Street, Barnsley

Date

April 2015

Title

Proposed Elevations - Sheet 1 of 2

Scale

1:100 @ A1

Drawn

JH

Auth

PS

Drawing Number

2464-P-20-1003

Revision

P1

Stage Identification: Design - D Construction - C

Do not scale from this drawing. Work to figure dimensions, and any discrepancy to be reported to the Architects.
Refer to larger scale drawings where available. © P+HS Architects Limited