



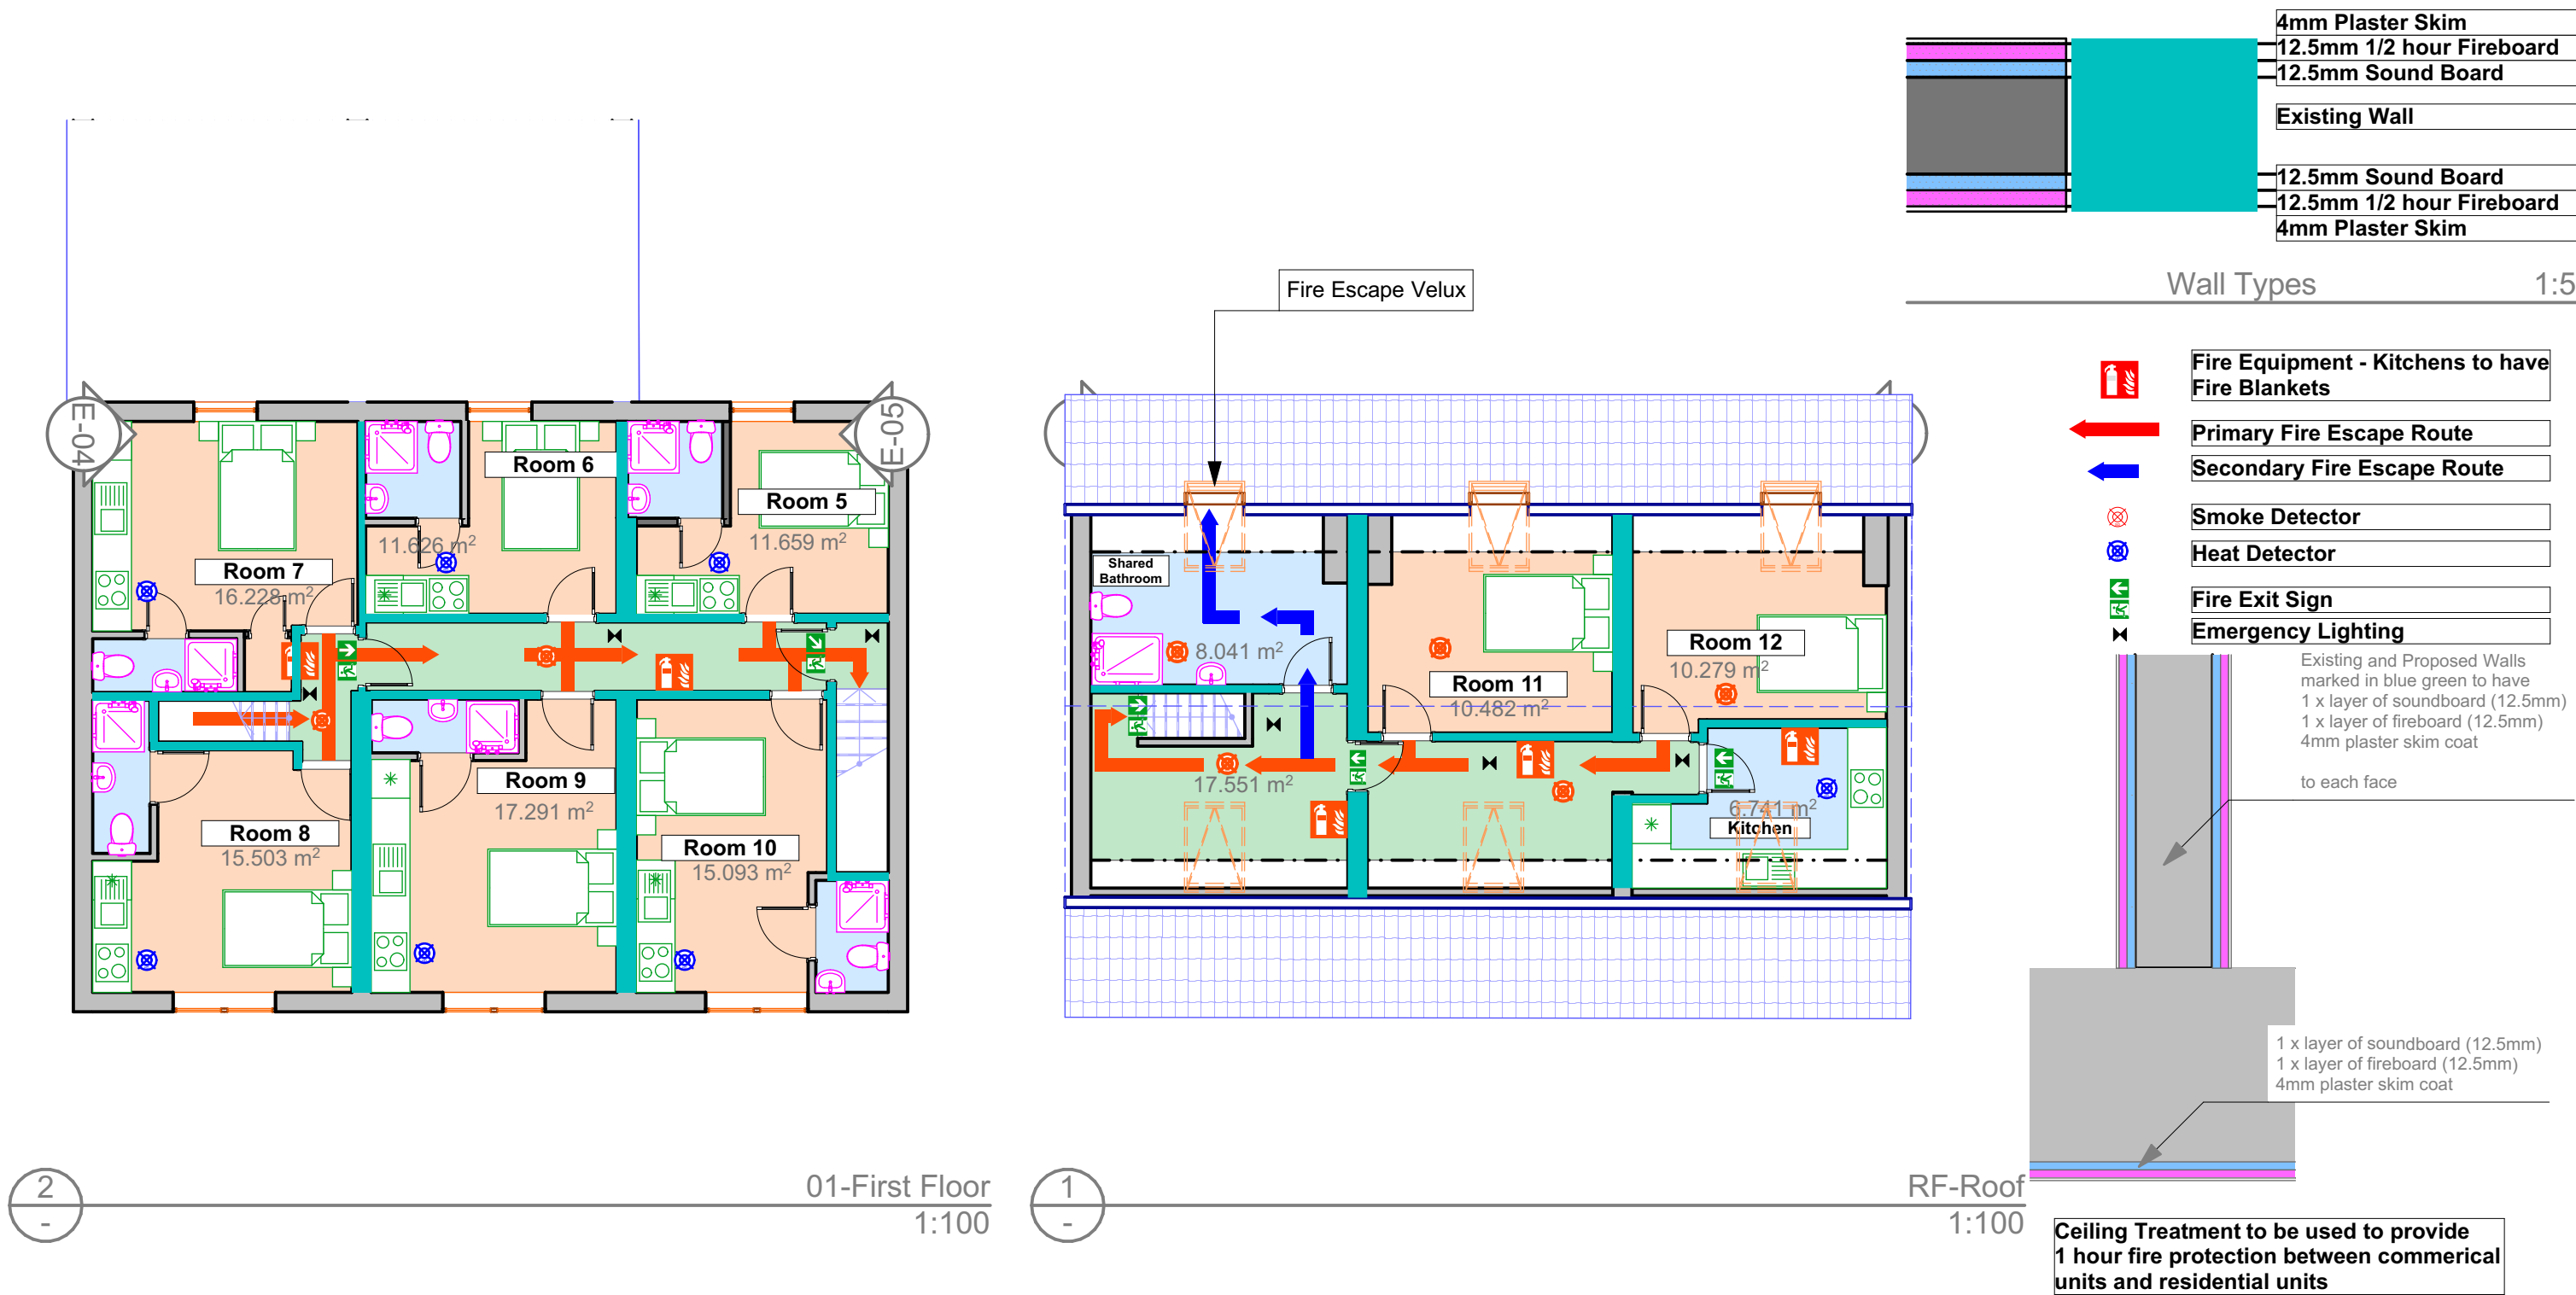

Rev	Change	Date
-	amended to planning comments	02/09/2026

RIBA
Chartered Practice

. - 417.01.7 - Fire Plan First Floor and Second Floor
Subject to Planning / Building Control Approval

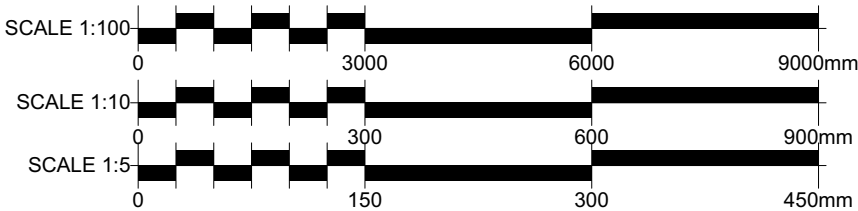

Eznat - architecture | development
One Business Village, Emily Street, Hull
HU9 1ND

CLIENT CO.

CLIENT ADDRESS

PROJECT NAME.

#Client Full Name

<CLIENT_ADDRE

SS>

DRAWING NO.

LAYOUT TITLE.

REVISION

SCALE.

417.01.7

Fire Plan First

Floor and Second

Floor, 1:10 @ A3