



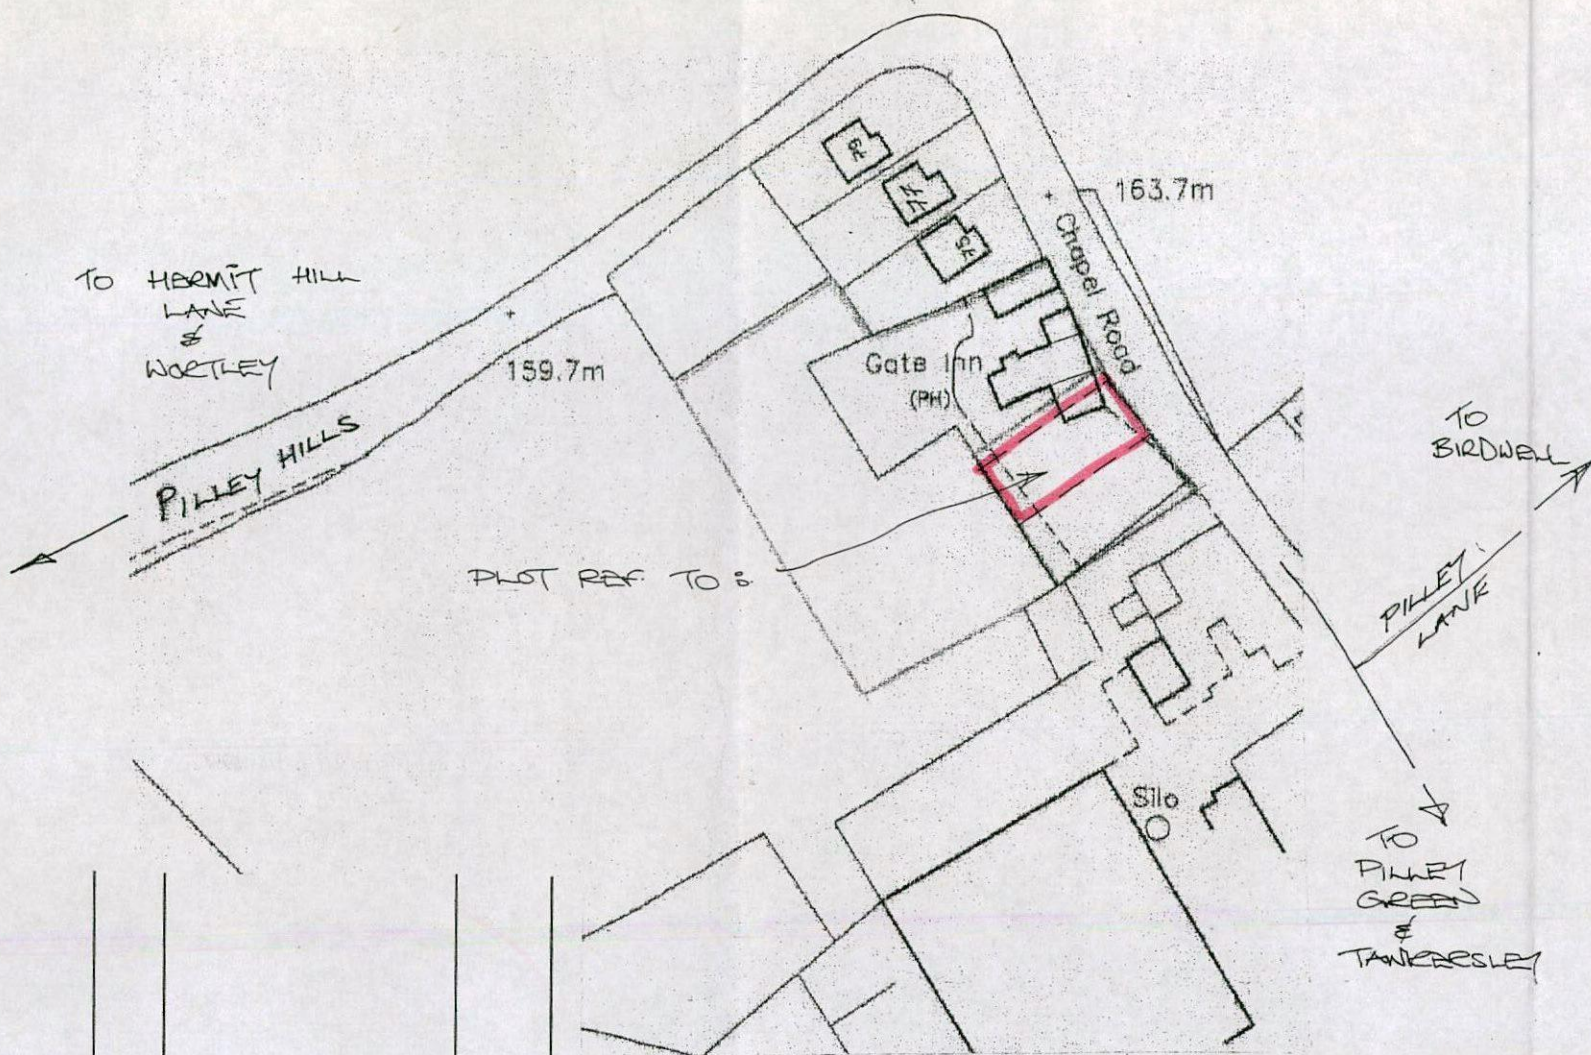

Location Layout 1:1250

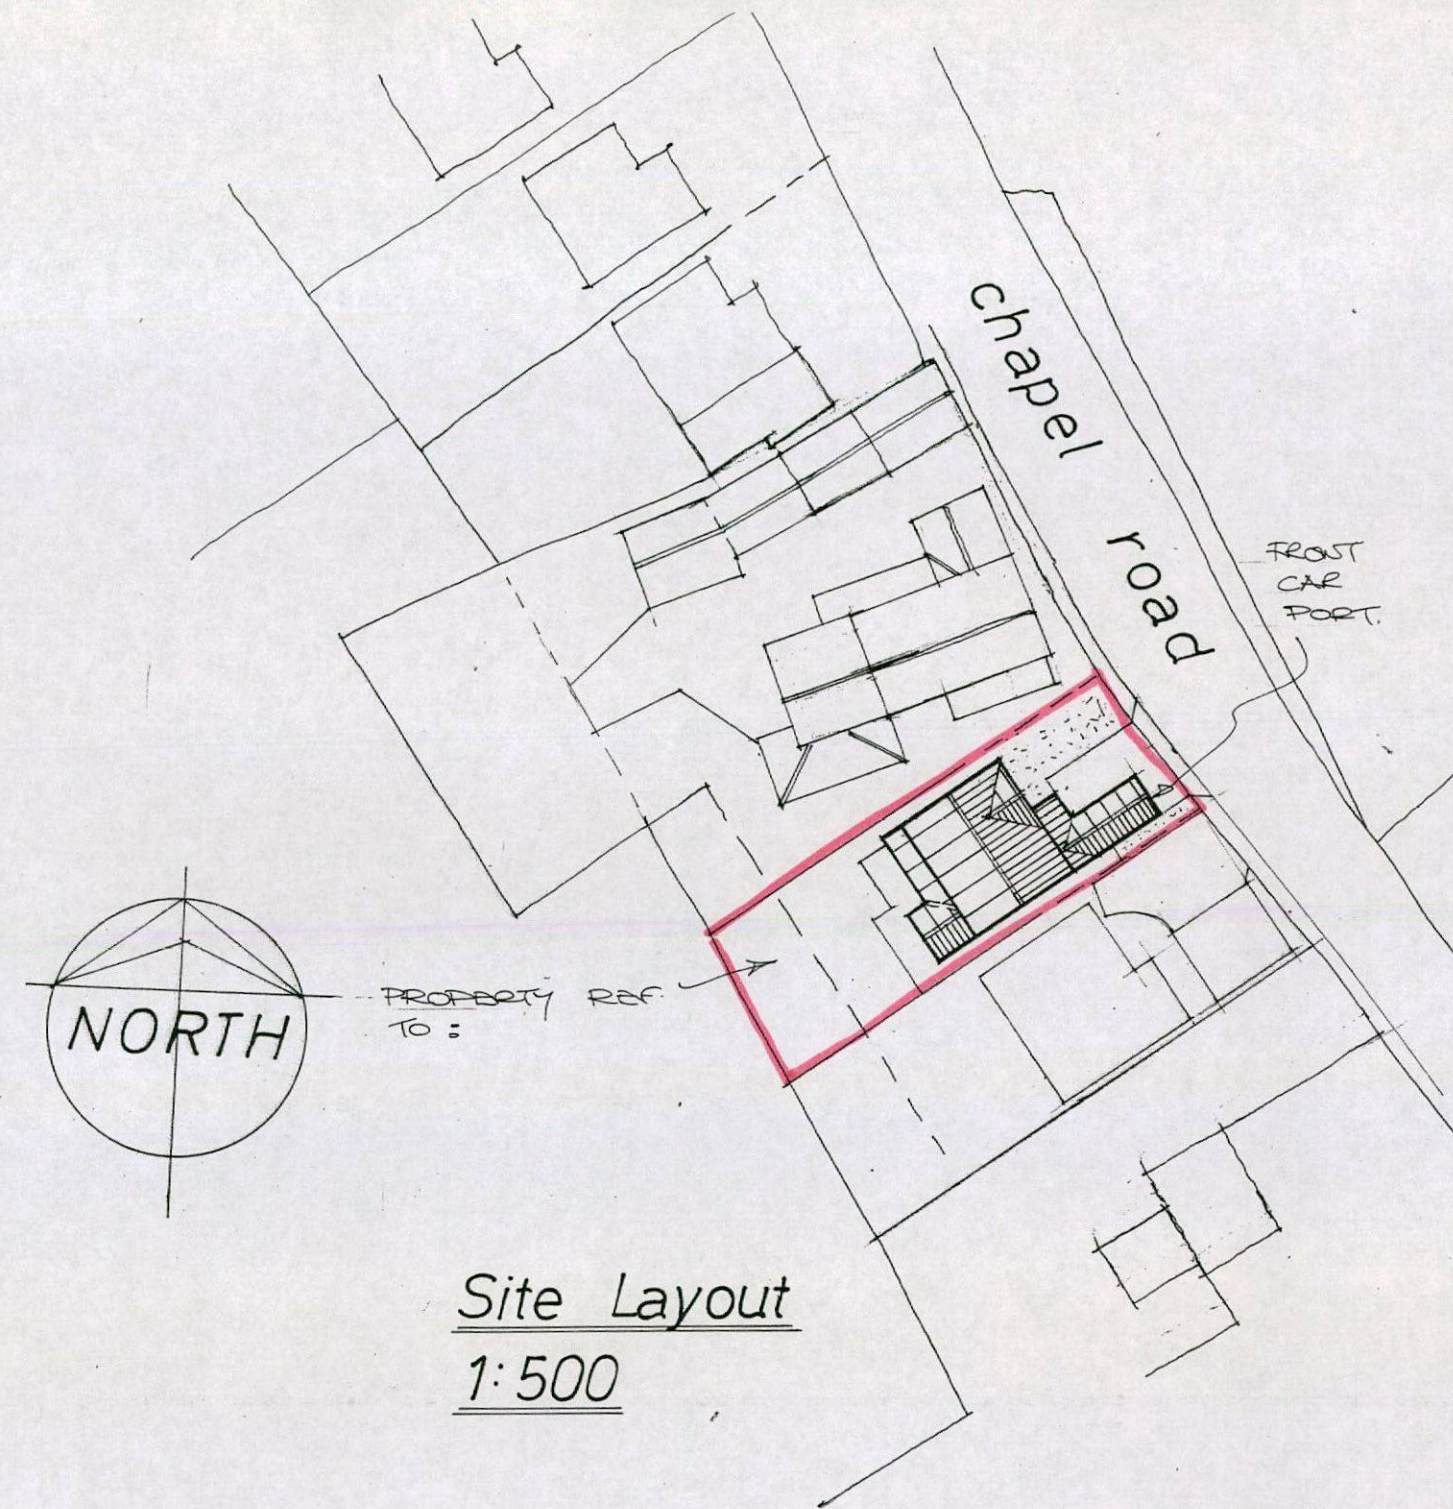

Site Layout 1:500

Rev	Notes	Date

Garry Greetham Associates Ltd
Residential Design Consultant
Westwood House
18 Carr Lane
Tankersley
Barnsley S75 3BE
Tel(01226)746573

PROJECT	Detached Dwelling
CLIENT	Mr. Neil Anthony
TITLE	Site & Location Layouts
ADDRESS	Land adj. Gate Inn, Chapel Rd, Pilley, Barnsley. S75 3AR
DRAWN BY	ggg
SCALE	as shown
DATE	Mar 14
DRAWING No	751-15
REV	

Member of the Chartered Institute of Architectural Technologists